


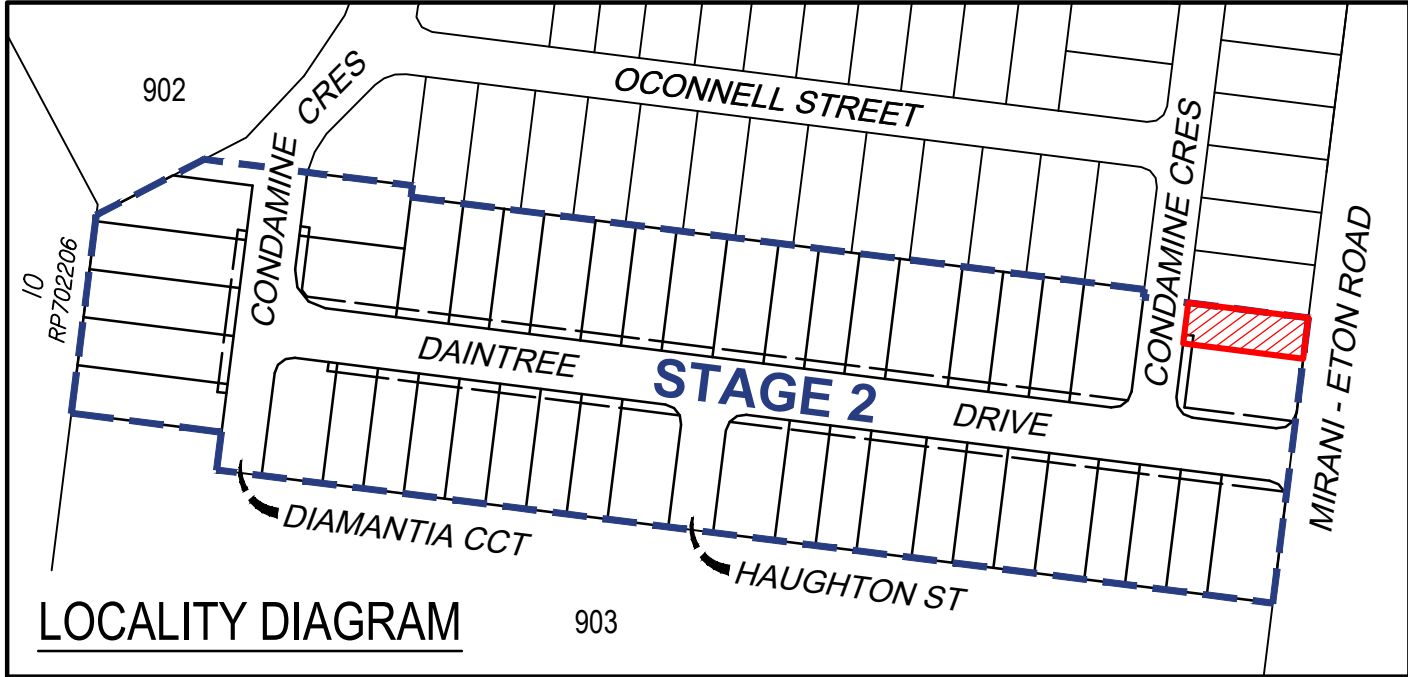

NOTES

- 1. Areas and dimensions are subject to final survey and Survey Plan registration.
- 2. Final presentation of areas will comply with requirements of the Registrar of Titles and may vary from the format shown on this Identification Plan.
- 3. Proposed contours and fill are derived from Engineering Design provided by SCG Urban on 1/12/2025.
- 4. This plan was prepared to satisfy Section 11 of the Land Sales Act 1984 and should not be used by any other person or corporation or for any other purpose.
- 5. Levels shown are referenced to the Australian Height Datum (AHD) from origin OPM114053 (RL 52.103).
- 6. Builders shall not build off the design levels shown; a site survey is required.
- 7. All earthworks to allotments shall be completed under Level 1 supervision by a NATA Certified Geotechnical Testing Authority in accordance with the provisions of Appendix B of AS3798 - Guidelines of Earthworks for Commercial and Residential Developments. Residential - 95% of standard maximum dry density.

These notes are an integral part of this plan.

DISCLOSURE PLAN FOR
PROPOSED LOT 201


RIVERBEND MIRANI
STAGE 2

Currently Described as
Lot 900 on SP255615


Locality: Mirani
LGA: Mackay Regional Council

LEGEND

- Proposed Lot Boundary
- Proposed Easement Boundary
- Finished Surface Contour (0.1m Interval)
- Extent of Fill
- Denotes Finished Surface Level
- Denotes Depth of Fill

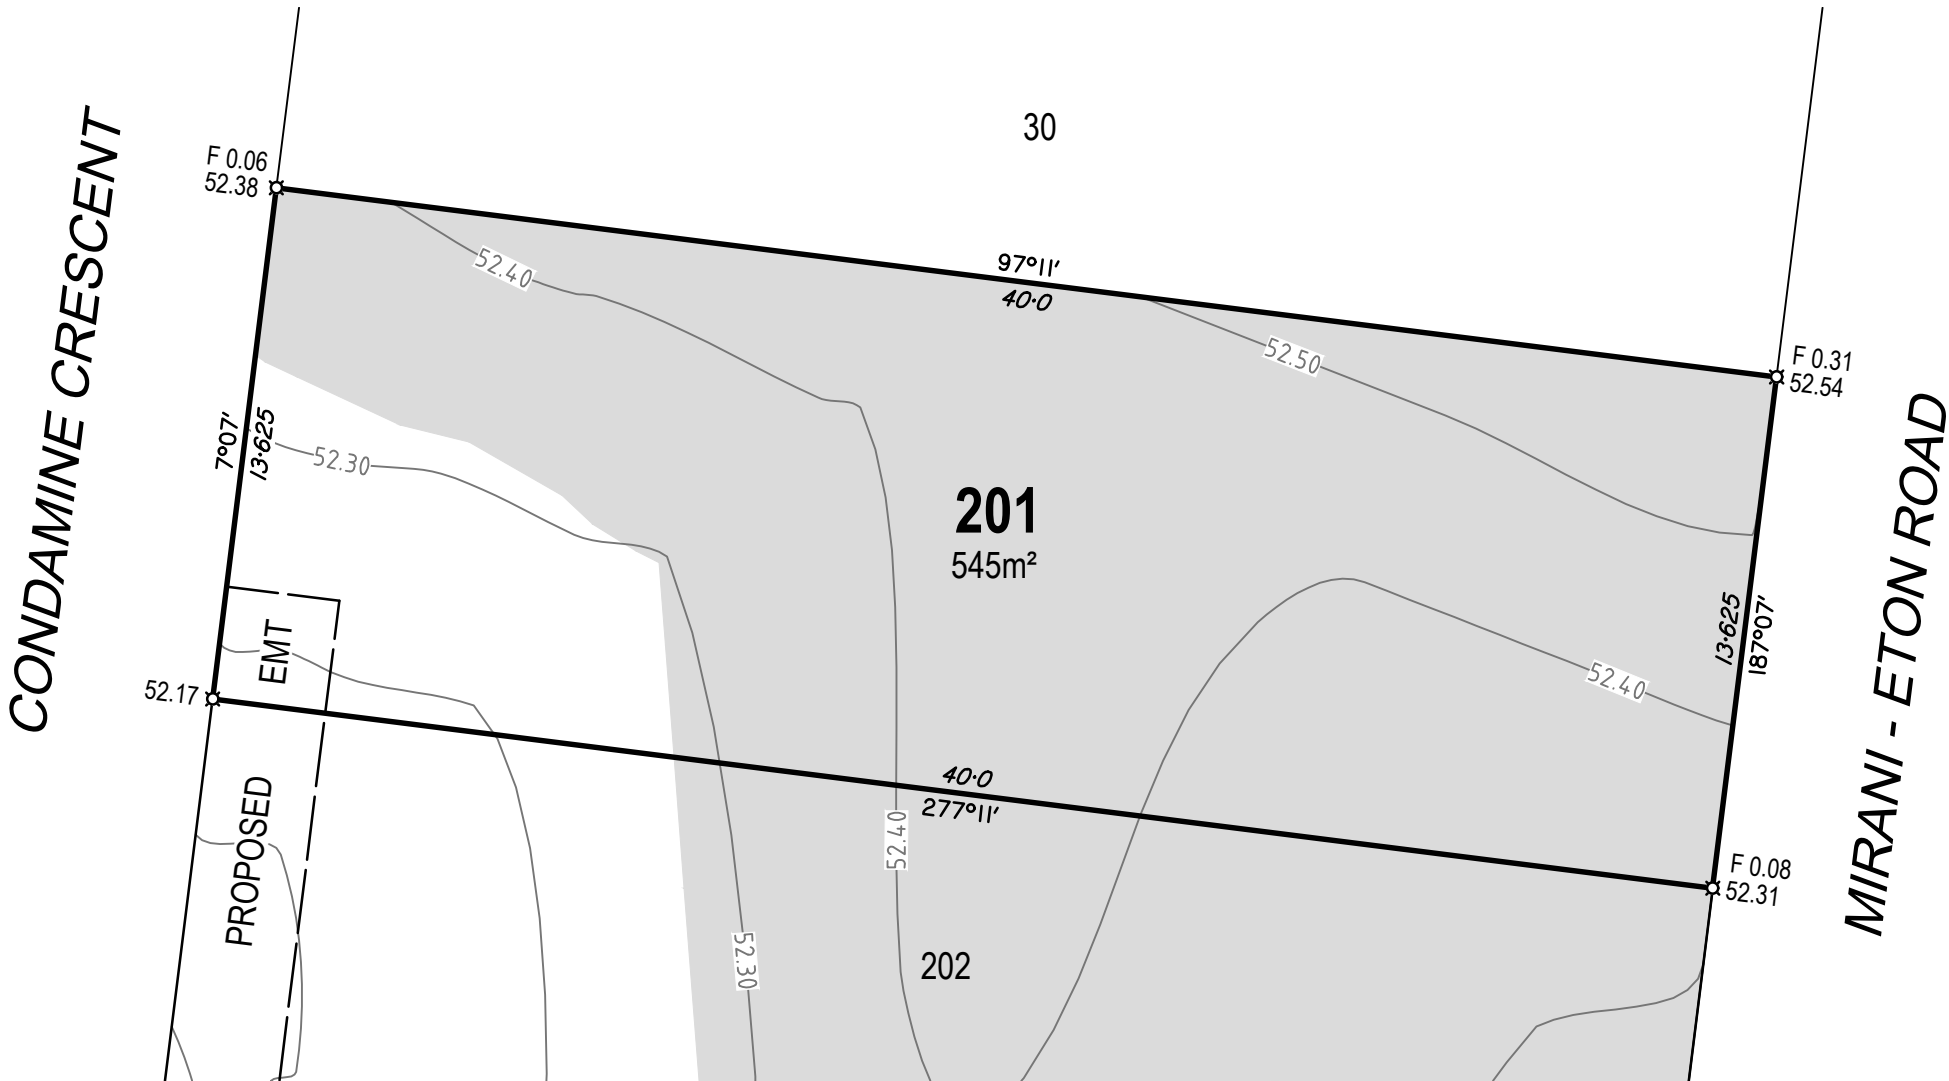

Cadastral Surveyor:		
Christopher Mark Hetherington		
Scale:	1:200	Original Sheet: A3
Horizontal Datum:		
MGA94 ZONE 55		
Vertical Datum:		
AHD VIDE OPM114053 (RL 52.103)		
Date:	18/12/2025	Sheet: 1 of 1
Drawing No:		Rev:
25829-DP201		A

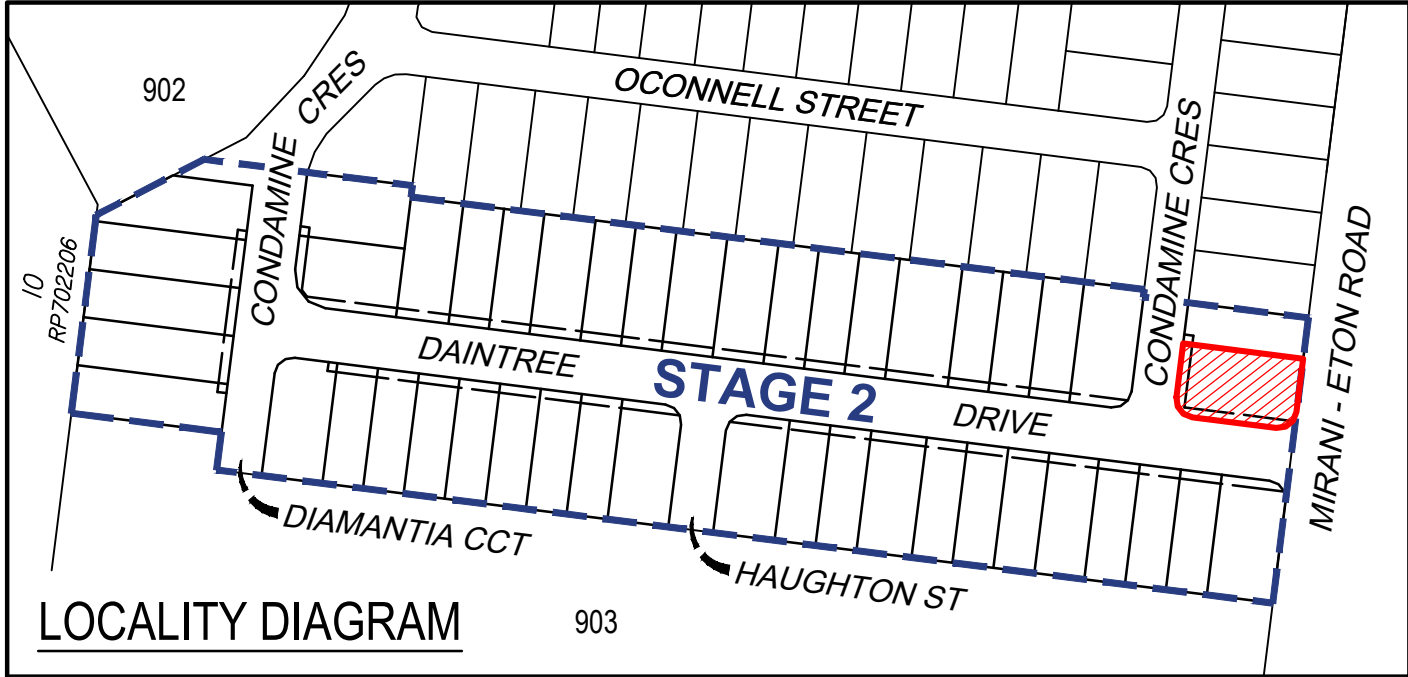

NOTES

- 1. Areas and dimensions are subject to final survey and Survey Plan registration.
- 2. Final presentation of areas will comply with requirements of the Registrar of Titles and may vary from the format shown on this Identification Plan.
- 3. Proposed contours and fill are derived from Engineering Design provided by SCG Urban on 1/12/2025.
- 4. This plan was prepared to satisfy Section 11 of the Land Sales Act 1984 and should not be used by any other person or corporation or for any other purpose.
- 5. Levels shown are referenced to the Australian Height Datum (AHD) from origin OPM114053 (RL 52.103).
- 6. Builders shall not build off the design levels shown; a site survey is required.
- 7. All earthworks to allotments shall be completed under Level 1 supervision by a NATA Certified Geotechnical Testing Authority in accordance with the provisions of Appendix B of AS3798 - Guidelines of Earthworks for Commercial and Residential Developments. Residential - 95% of standard maximum dry density.

These notes are an integral part of this plan.

DISCLOSURE PLAN FOR
PROPOSED LOT 202


RIVERBEND MIRANI
STAGE 2

Currently Described as
Lot 900 on SP255615


Locality: Mirani
LGA: Mackay Regional Council

LEGEND

- Proposed Lot Boundary
- Proposed Easement Boundary
- Finished Surface Contour (0.1m Interval)
- Extent of Fill
- Denotes Finished Surface Level
- Denotes Depth of Fill

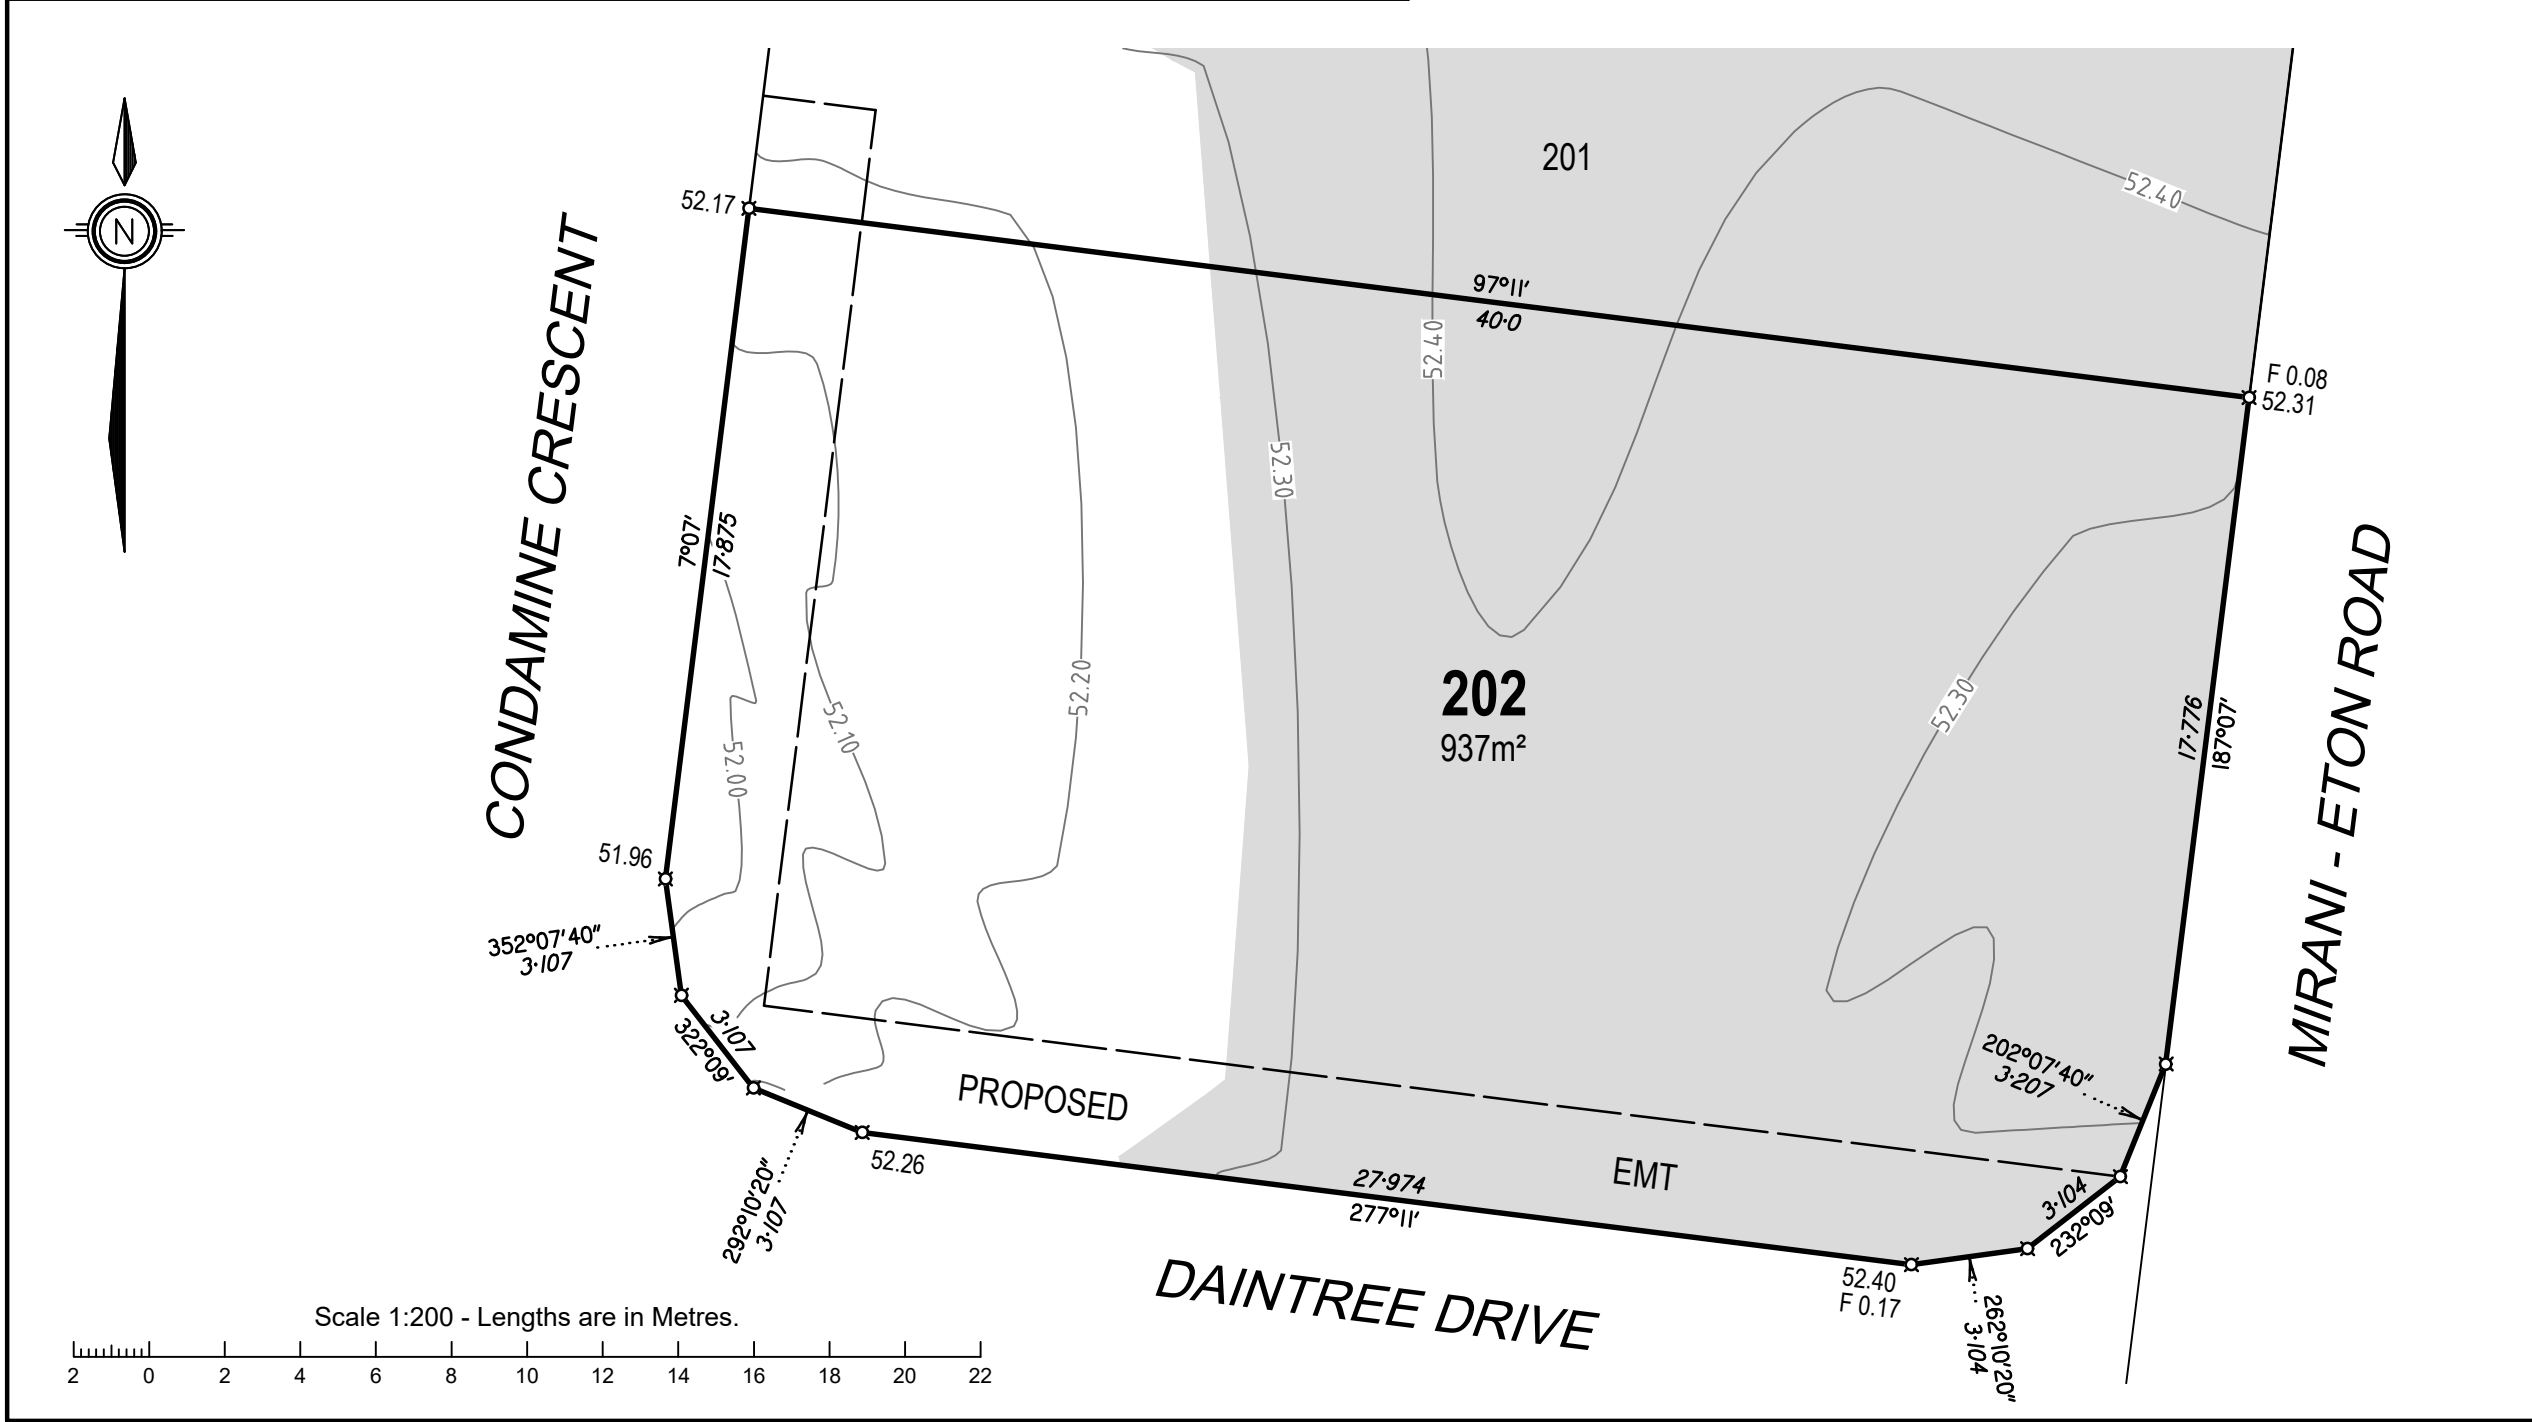

Cadastral Surveyor:		
Christopher Mark Hetherington		
Scale:	1:200	Original Sheet: A3
Horizontal Datum: MGA94 ZONE 55		
Vertical Datum: AHD VIDE OPM114053 (RL 52.103)		
Date:	18/12/2025	Sheet: 1 of 1
Drawing No:		Rev:
25829-DP202		A

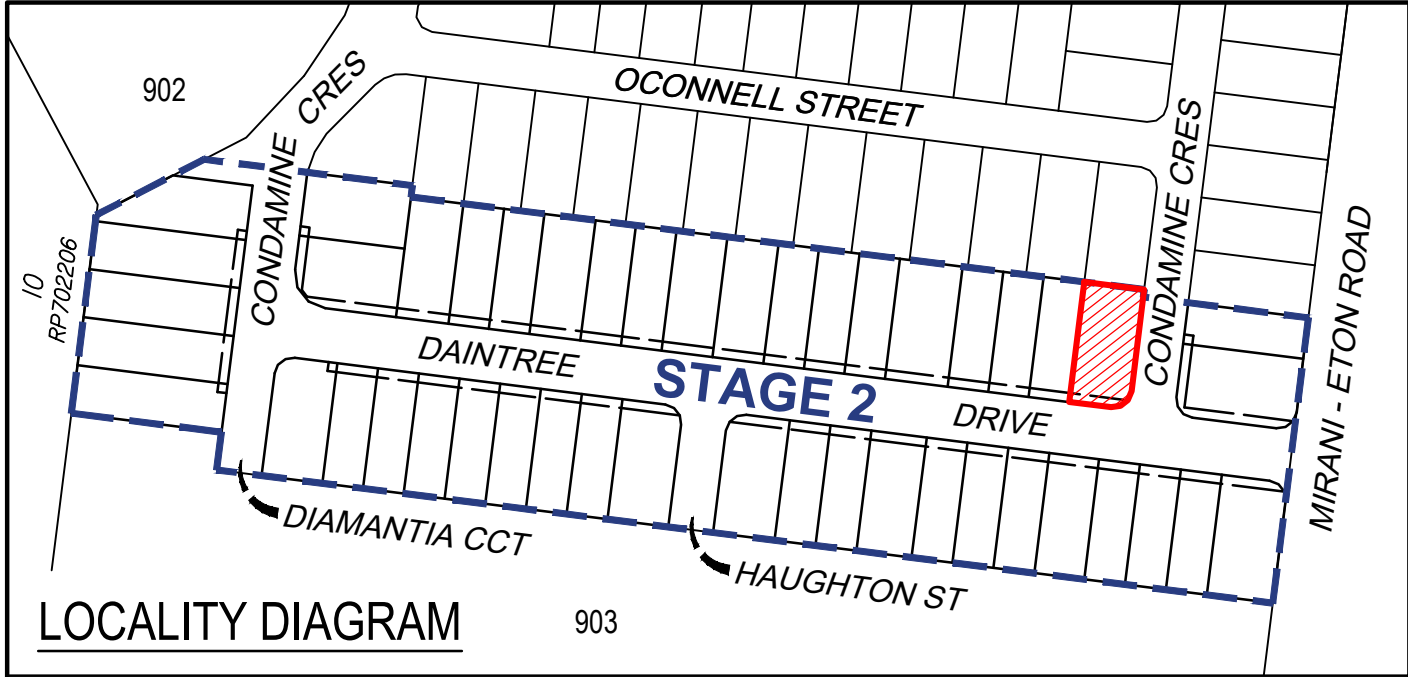


LOCALITY DIAGRAM



NOTES

- 1. Areas and dimensions are subject to final survey and Survey Plan registration.
- 2. Final presentation of areas will comply with requirements of the Registrar of Titles and may vary from the format shown on this Identification Plan.
- 3. Proposed contours and fill are derived from Engineering Design provided by SCG Urban on 1/12/2025.
- 4. This plan was prepared to satisfy Section 11 of the Land Sales Act 1984 and should not be used by any other person or corporation or for any other purpose.
- 5. Levels shown are referenced to the Australian Height Datum (AHD) from origin OPM114053 (RL 52.103).
- 6. Builders shall not build off the design levels shown; a site survey is required.
- 7. All earthworks to allotments shall be completed under Level 1 supervision by a NATA Certified Geotechnical Testing Authority in accordance with the provisions of Appendix B of AS3798 - Guidelines of Earthworks for Commercial and Residential Developments. Residential - 95% of standard maximum dry density.

These notes are an integral part of this plan.

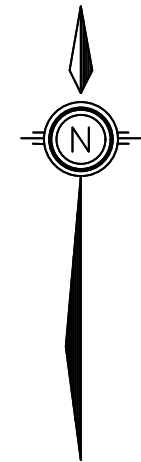

Scale 1:200 - Lengths are in Metres.

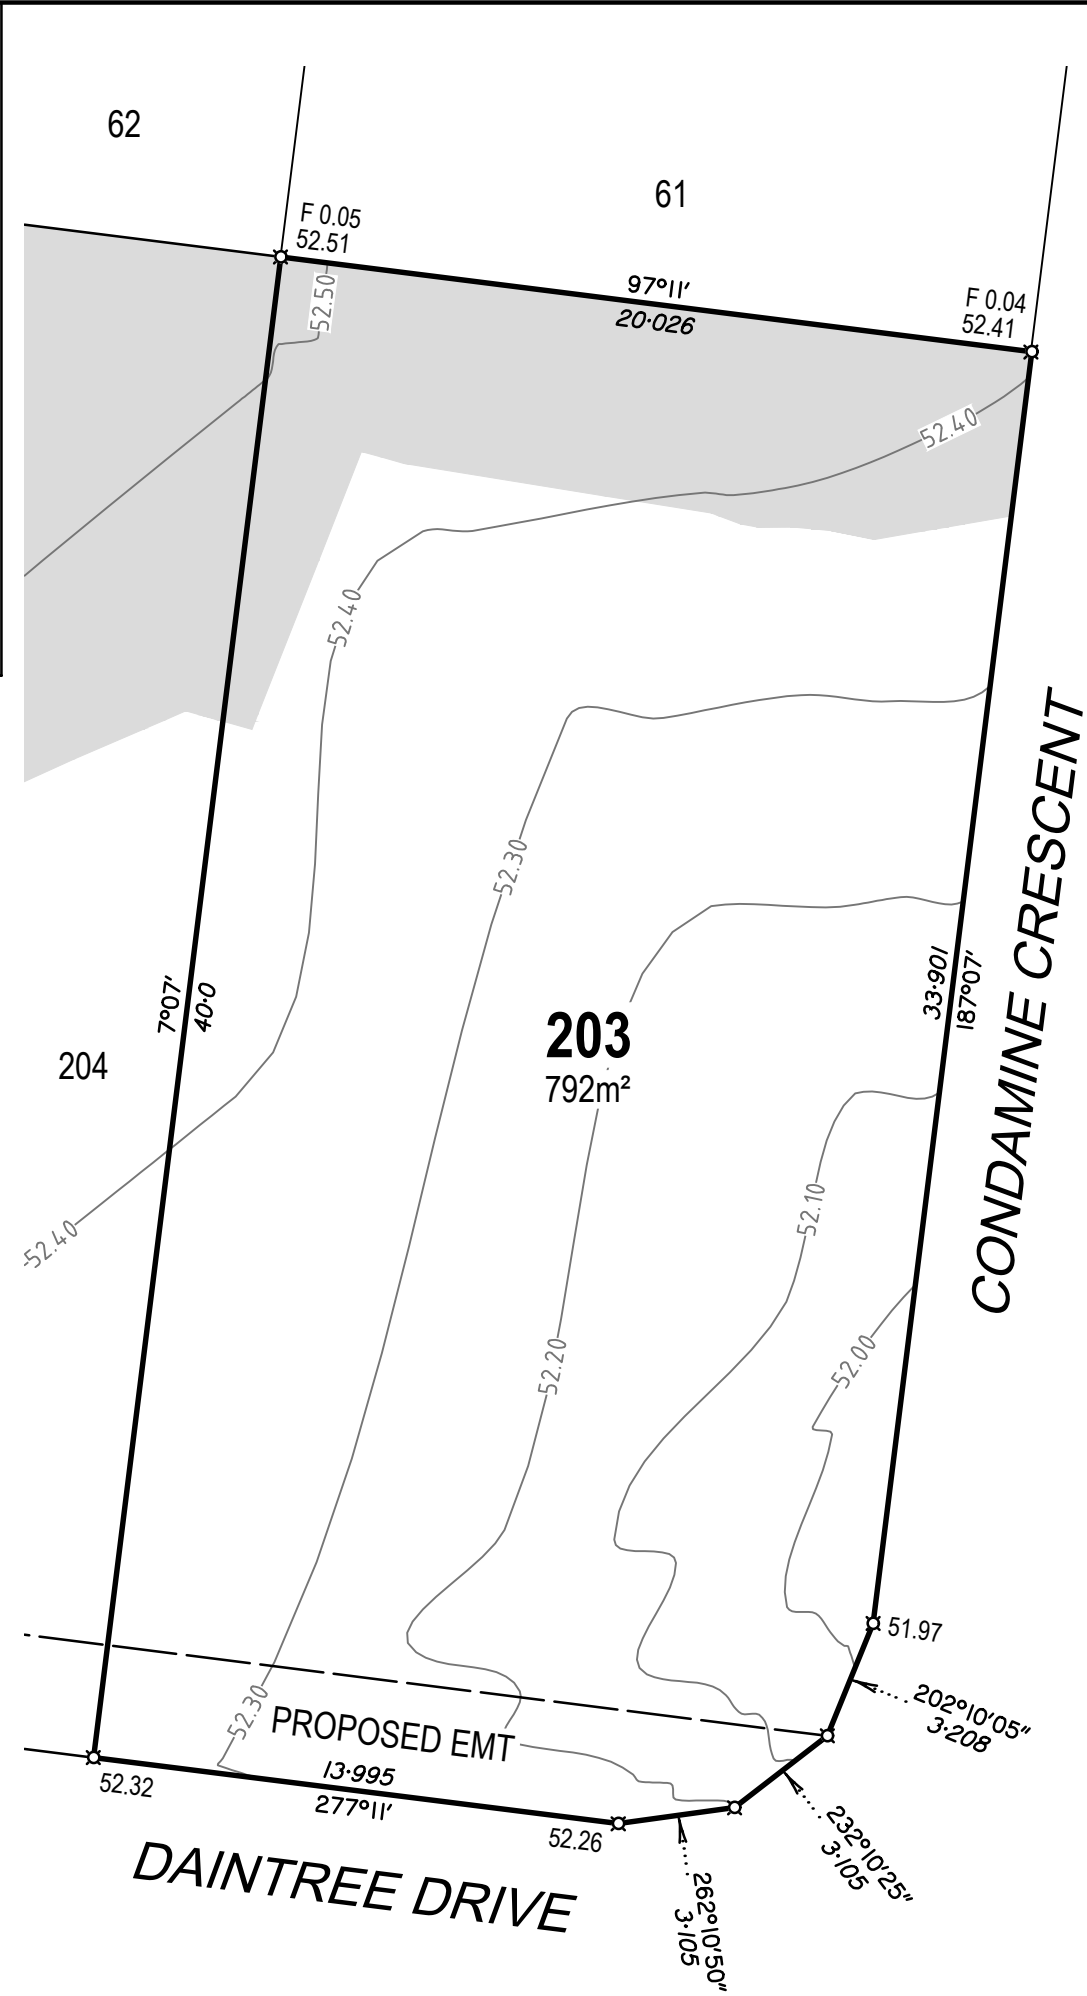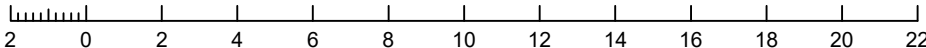

DISCLOSURE PLAN FOR
PROPOSED LOT 203

RIVERBEND MIRANI
STAGE 2

Currently Described as
Lot 900 on SP255615

Locality: Mirani
LGA: Mackay Regional Council

LEGEND

- Proposed Lot Boundary
- Proposed Easement Boundary
- Finished Surface Contour (0.1m Interval)
- Extent of Fill
- × 12.34 Denotes Finished Surface Level
- × F 0.23 Denotes Depth of Fill



Cadastral Surveyor:

Christopher Mark Hetherington


Scale: 1:200 Original Sheet: A3

Horizontal Datum:
MGA94 ZONE 55

Vertical Datum:
AHD VIDE OPM114053 (RL 52.103)

Date: 18/12/2025 Sheet: 1 of 1

Drawing No: 25829-DP203 Rev: A

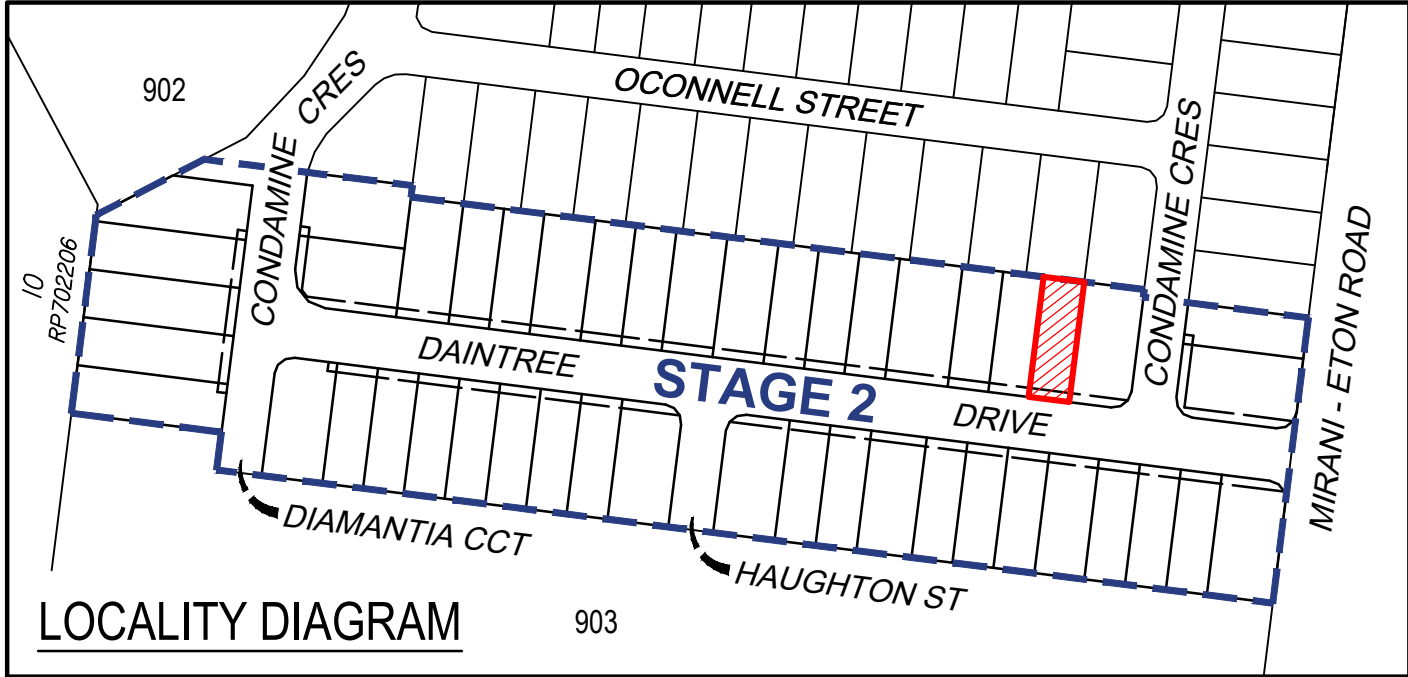


LOCALITY DIAGRAM



NOTES

- 1. Areas and dimensions are subject to final survey and Survey Plan registration.
- 2. Final presentation of areas will comply with requirements of the Registrar of Titles and may vary from the format shown on this Identification Plan.
- 3. Proposed contours and fill are derived from Engineering Design provided by SCG Urban on 1/12/2025.
- 4. This plan was prepared to satisfy Section 11 of the Land Sales Act 1984 and should not be used by any other person or corporation or for any other purpose.
- 5. Levels shown are referenced to the Australian Height Datum (AHD) from origin OPM114053 (RL 52.103).
- 6. Builders shall not build off the design levels shown; a site survey is required.
- 7. All earthworks to allotments shall be completed under Level 1 supervision by a NATA Certified Geotechnical Testing Authority in accordance with the provisions of Appendix B of AS3798 - Guidelines of Earthworks for Commercial and Residential Developments. Residential - 95% of standard maximum dry density.

These notes are an integral part of this plan.

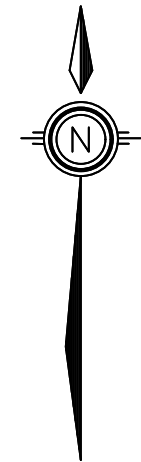

Scale 1:200 - Lengths are in Metres.

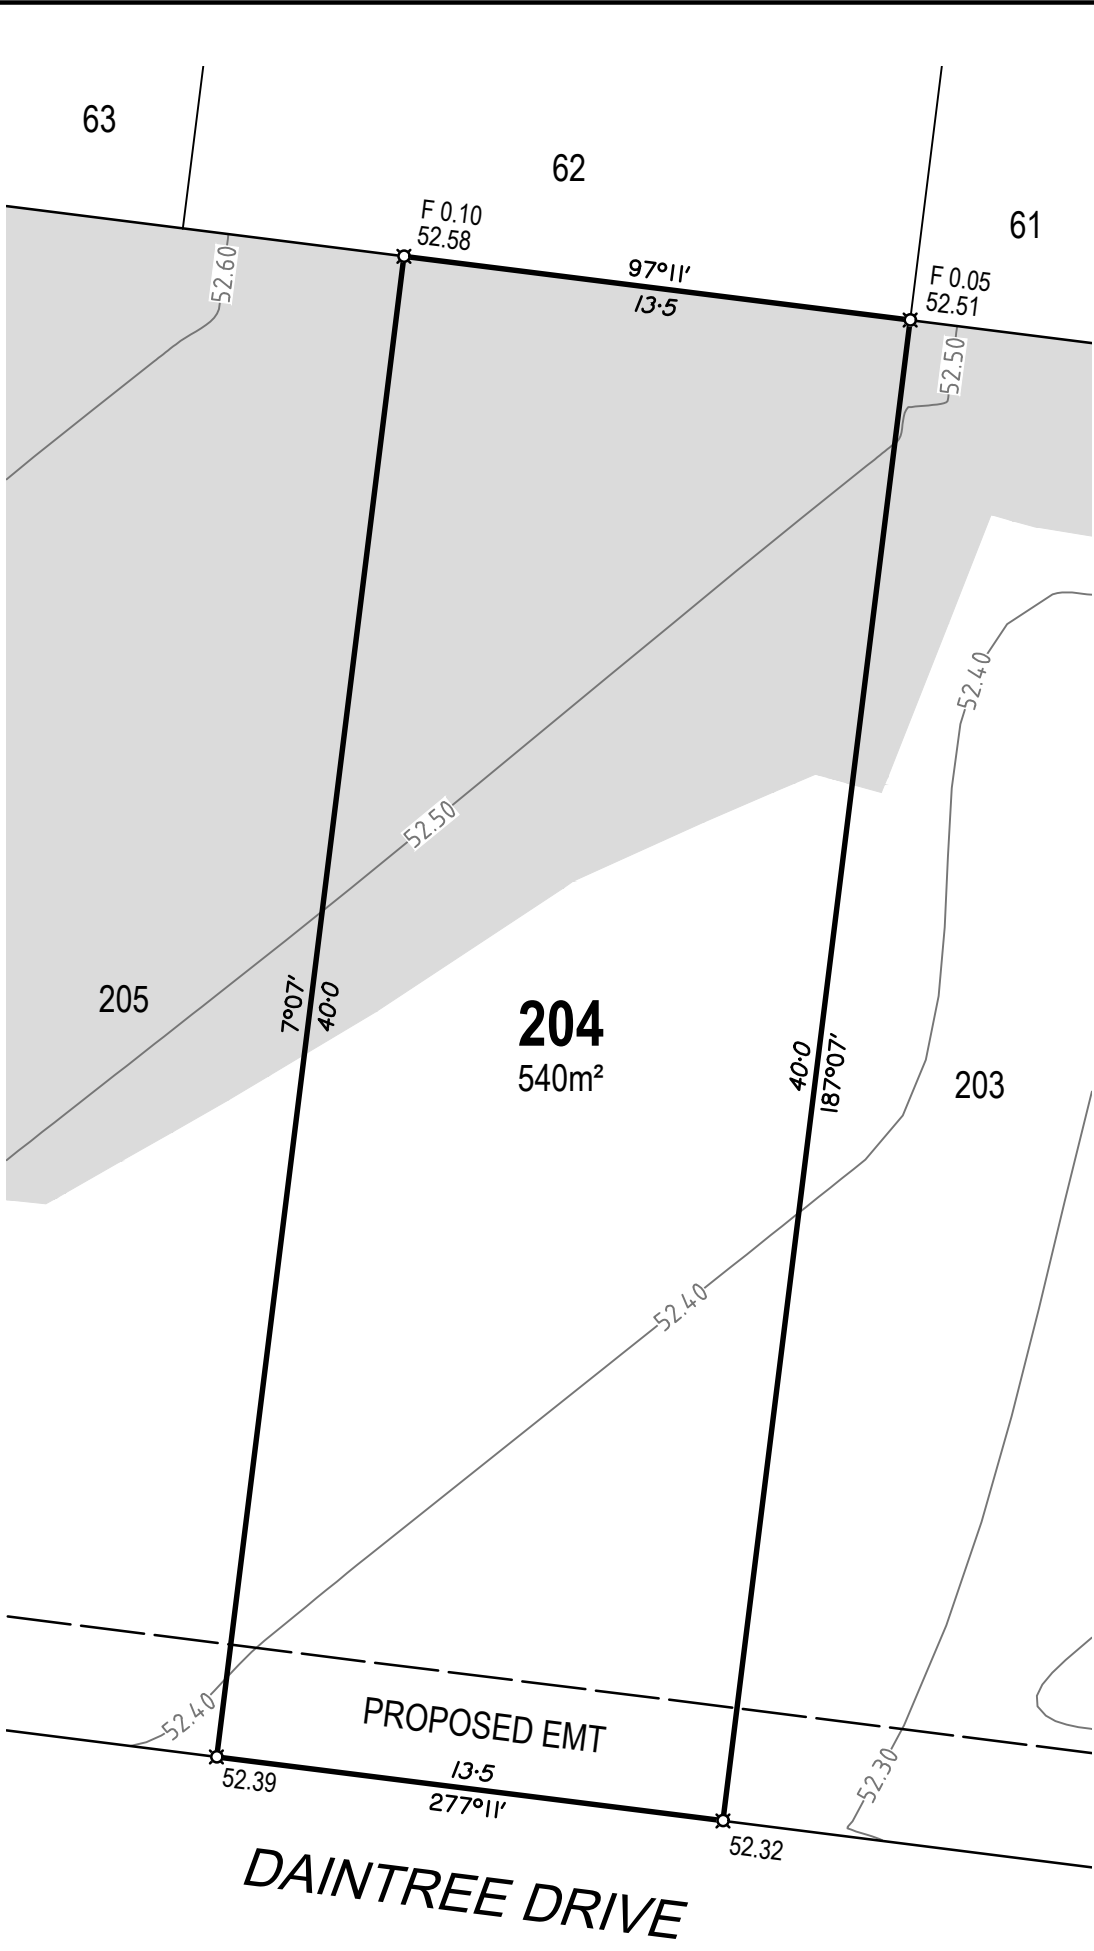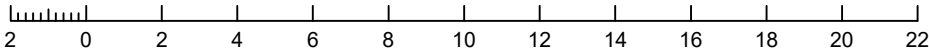

DISCLOSURE PLAN FOR
PROPOSED LOT 204

RIVERBEND MIRANI
STAGE 2

Currently Described as
Lot 900 on SP255615

Locality: Mirani
LGA: Mackay Regional Council

LEGEND

- Proposed Lot Boundary
- Proposed Easement Boundary
- Finished Surface Contour (0.1m Interval)
- Extent of Fill
- Denotes Finished Surface Level
- Denotes Depth of Fill



Airlie Beach | Mackay | Townsville | Rockhampton | SE QLD
E: admin@visionsurveysqld.com.au P: 13000VISION

Cadastral Surveyor:
Christopher Mark Hetherington


Scale: 1:200 Original Sheet: A3

Horizontal Datum:
MGA94 ZONE 55

Vertical Datum:
AHD VIDE OPM114053 (RL 52.103)

Date: 18/12/2025 Sheet: 1 of 1

Drawing No: 25829-DP204 Rev: A

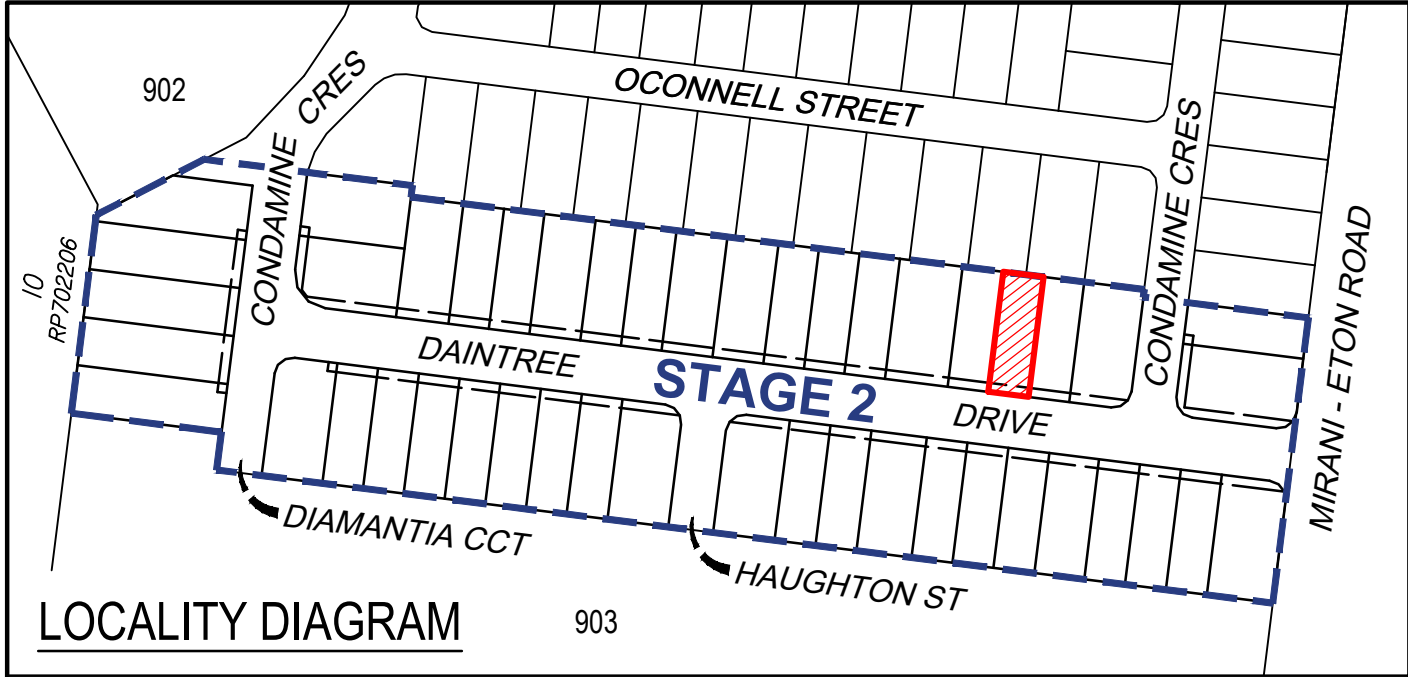


LOCALITY DIAGRAM



NOTES

- 1. Areas and dimensions are subject to final survey and Survey Plan registration.
- 2. Final presentation of areas will comply with requirements of the Registrar of Titles and may vary from the format shown on this Identification Plan.
- 3. Proposed contours and fill are derived from Engineering Design provided by SCG Urban on 1/12/2025.
- 4. This plan was prepared to satisfy Section 11 of the Land Sales Act 1984 and should not be used by any other person or corporation or for any other purpose.
- 5. Levels shown are referenced to the Australian Height Datum (AHD) from origin OPM114053 (RL 52.103).
- 6. Builders shall not build off the design levels shown; a site survey is required.
- 7. All earthworks to allotments shall be completed under Level 1 supervision by a NATA Certified Geotechnical Testing Authority in accordance with the provisions of Appendix B of AS3798 - Guidelines of Earthworks for Commercial and Residential Developments. Residential - 95% of standard maximum dry density.

These notes are an integral part of this plan.

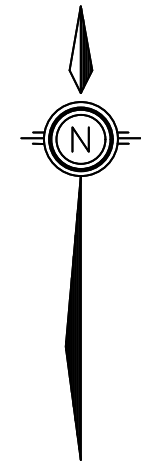

Scale 1:200 - Lengths are in Metres.

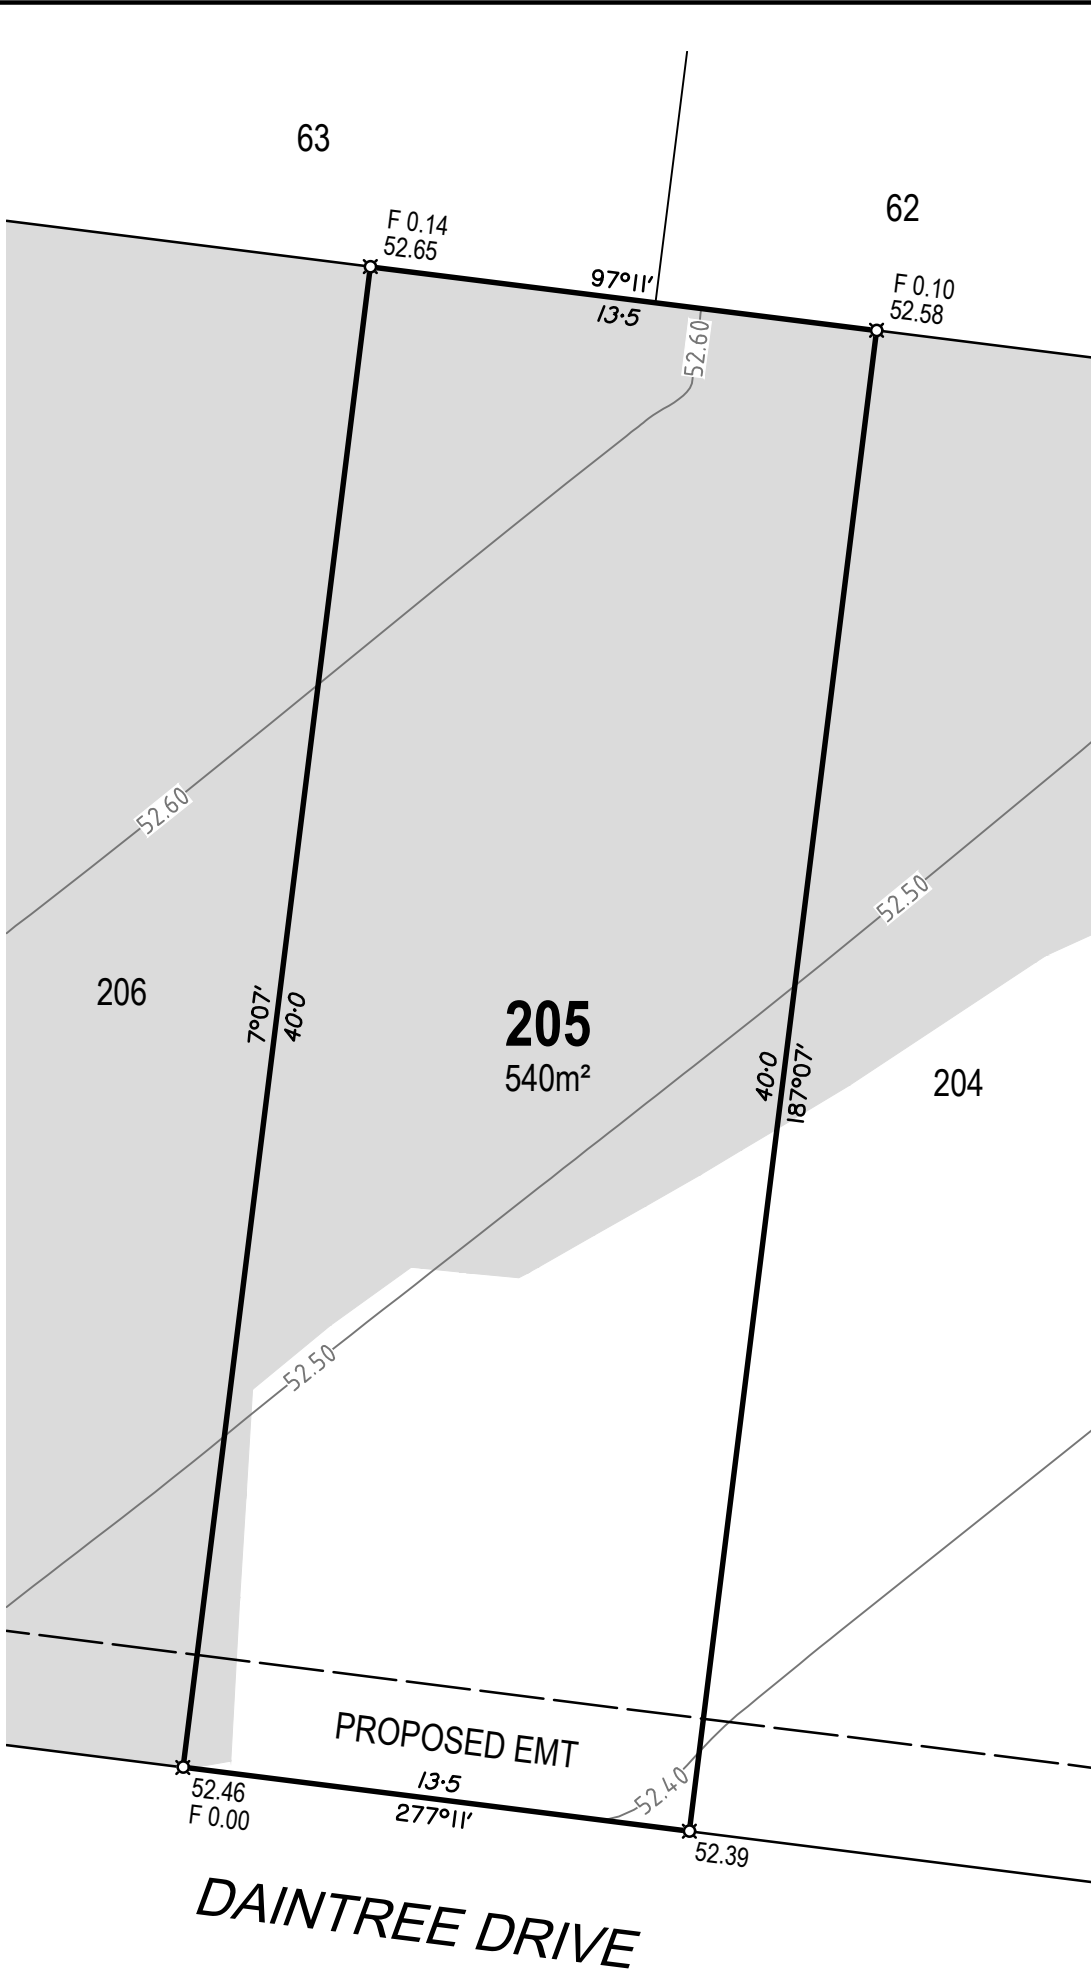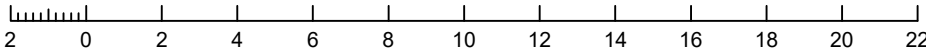

DISCLOSURE PLAN FOR
PROPOSED LOT 205

RIVERBEND MIRANI
STAGE 2

Currently Described as
Lot 900 on SP255615

Locality: Mirani
LGA: Mackay Regional Council

LEGEND

- Proposed Lot Boundary
- Proposed Easement Boundary
- Finished Surface Contour (0.1m Interval)
- Extent of Fill
- Denotes Finished Surface Level
- Denotes Depth of Fill

A	Original issue	18/12/2025
#	Description	Date



Cadastral Surveyor:

Christopher Mark Hetherington


Scale: 1:200 Original Sheet: A3

Horizontal Datum:
MGA94 ZONE 55

Vertical Datum:
AHD VIDE OPM114053 (RL 52.103)

Date: 18/12/2025 Sheet: 1 of 1

Drawing No: 25829-DP205 Rev: A

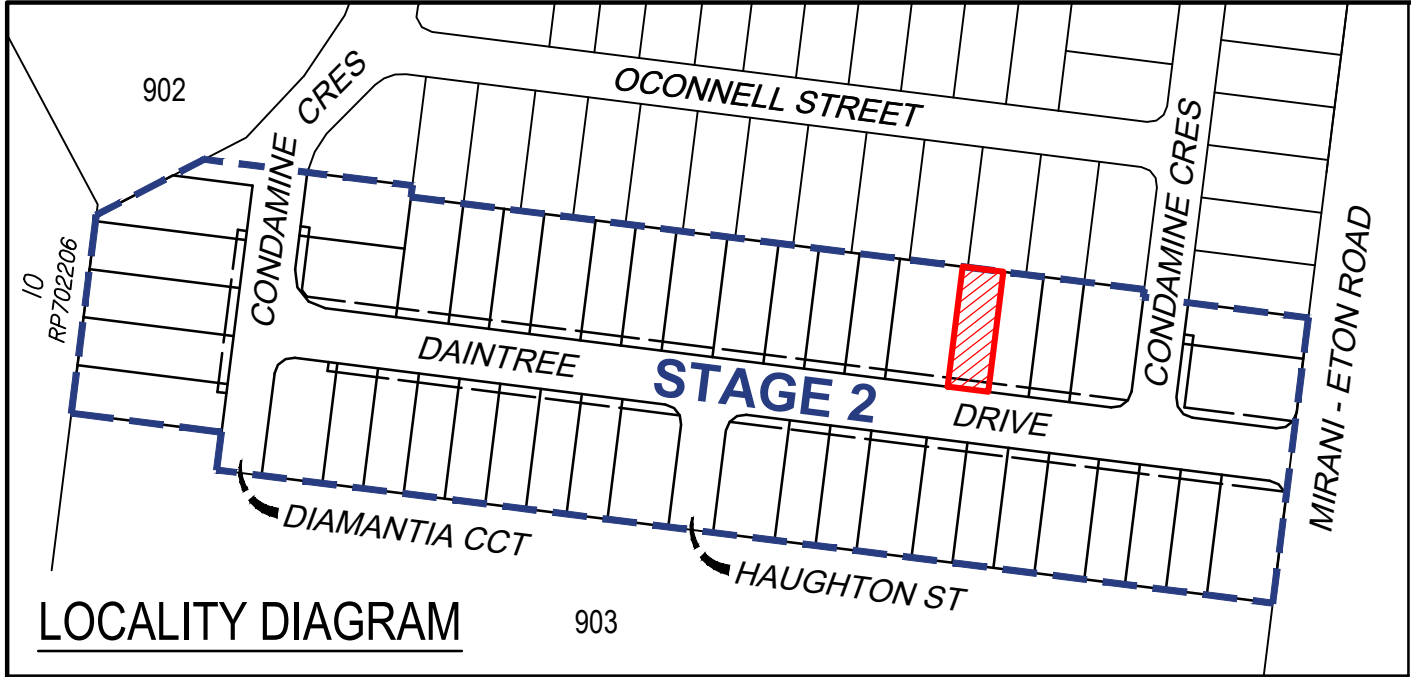


LOCALITY DIAGRAM



NOTES

1. Areas and dimensions are subject to final survey and Survey Plan registration.
2. Final presentation of areas will comply with requirements of the Registrar of Titles and may vary from the format shown on this Identification Plan.
3. Proposed contours and fill are derived from Engineering Design provided by SCG Urban on 1/12/2025.
4. This plan was prepared to satisfy Section 11 of the Land Sales Act 1984 and should not be used by any other person or corporation or for any other purpose.
5. Levels shown are referenced to the Australian Height Datum (AHD) from origin OPM114053 (RL 52.103).
6. Builders shall not build off the design levels shown; a site survey is required.
7. All earthworks to allotments shall be completed under Level 1 supervision by a NATA Certified Geotechnical Testing Authority in accordance with the provisions of Appendix B of AS3798 - Guidelines of Earthworks for Commercial and Residential Developments. Residential - 95% of standard maximum dry density.

These notes are an integral part of this plan.

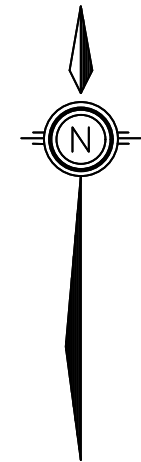

Scale 1:200 - Lengths are in Metres.

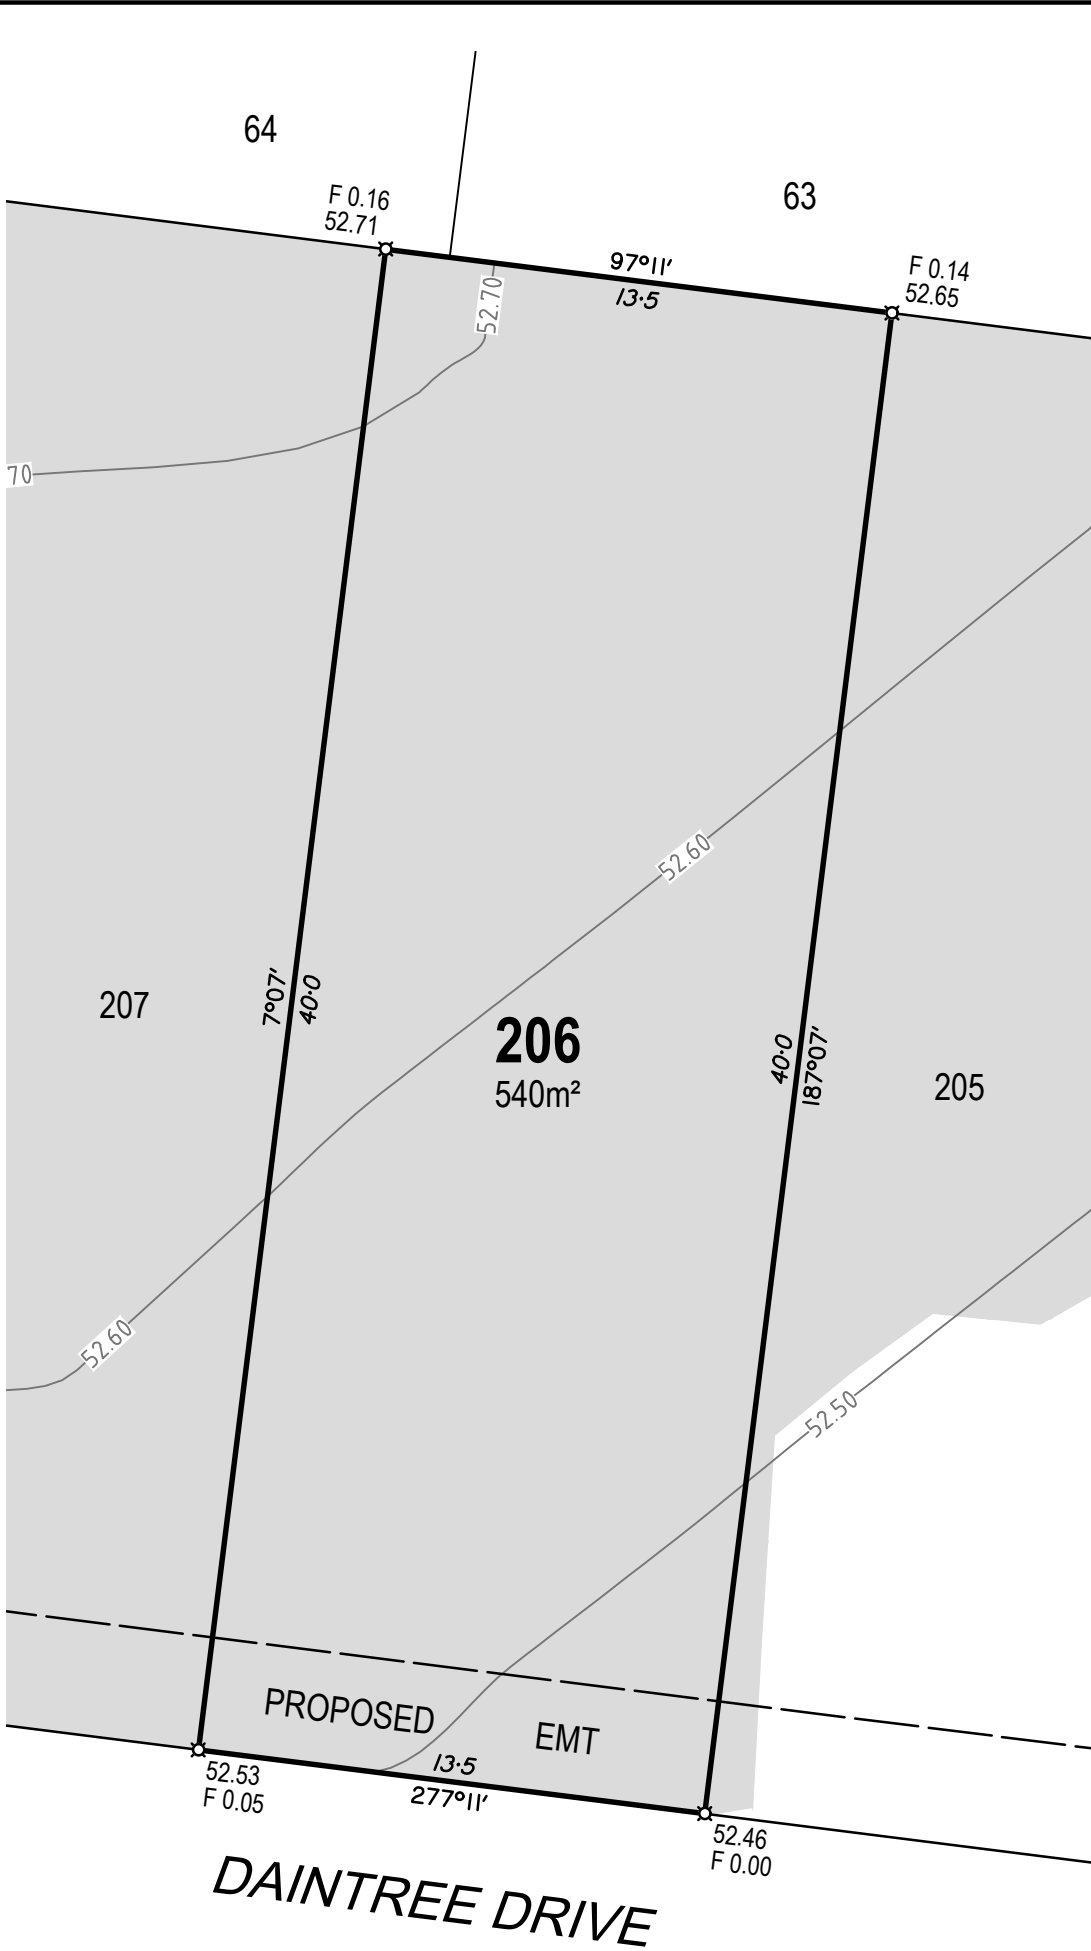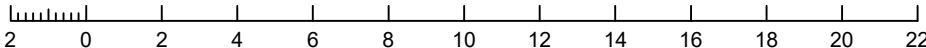

DISCLOSURE PLAN FOR
PROPOSED LOT 206

RIVERBEND MIRANI
STAGE 2

Currently Described as
Lot 900 on SP255615

Locality: Mirani
LGA: Mackay Regional Council

LEGEND

- Proposed Lot Boundary
- Proposed Easement Boundary
- Finished Surface Contour (0.1m Interval)
- Extent of Fill
- × 12.34 Denotes Finished Surface Level
- × F 0.23 Denotes Depth of Fill

A	Original issue	18/12/2025
#	Description	Date



Cadastral Surveyor:
Christopher Mark Hetherington


Scale: 1:200 Original Sheet: A3

Horizontal Datum:
MGA94 ZONE 55

Vertical Datum:
AHD VIDE OPM114053 (RL 52.103)

Date: 18/12/2025 Sheet: 1 of 1

Drawing No: 25829-DP206 Rev: A

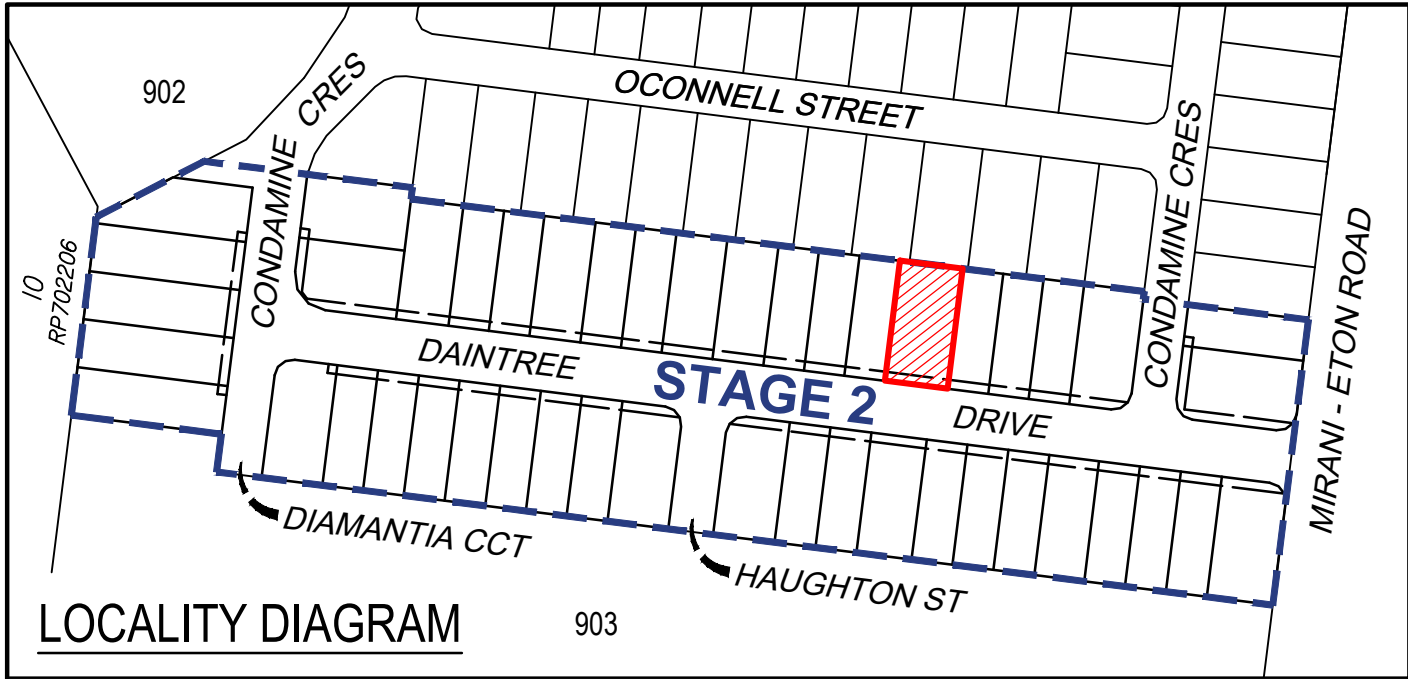


LOCALITY DIAGRAM



NOTES

- 1. Areas and dimensions are subject to final survey and Survey Plan registration.
- 2. Final presentation of areas will comply with requirements of the Registrar of Titles and may vary from the format shown on this Identification Plan.
- 3. Proposed contours and fill are derived from Engineering Design provided by SCG Urban on 1/12/2025.
- 4. This plan was prepared to satisfy Section 11 of the Land Sales Act 1984 and should not be used by any other person or corporation or for any other purpose.
- 5. Levels shown are referenced to the Australian Height Datum (AHD) from origin OPM114053 (RL 52.103).
- 6. Builders shall not build off the design levels shown; a site survey is required.
- 7. All earthworks to allotments shall be completed under Level 1 supervision by a NATA Certified Geotechnical Testing Authority in accordance with the provisions of Appendix B of AS3798 - Guidelines of Earthworks for Commercial and Residential Developments. Residential - 95% of standard maximum dry density.

These notes are an integral part of this plan.

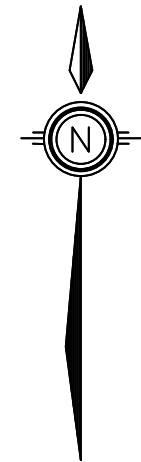

Scale 1:200 - Lengths are in Metres.

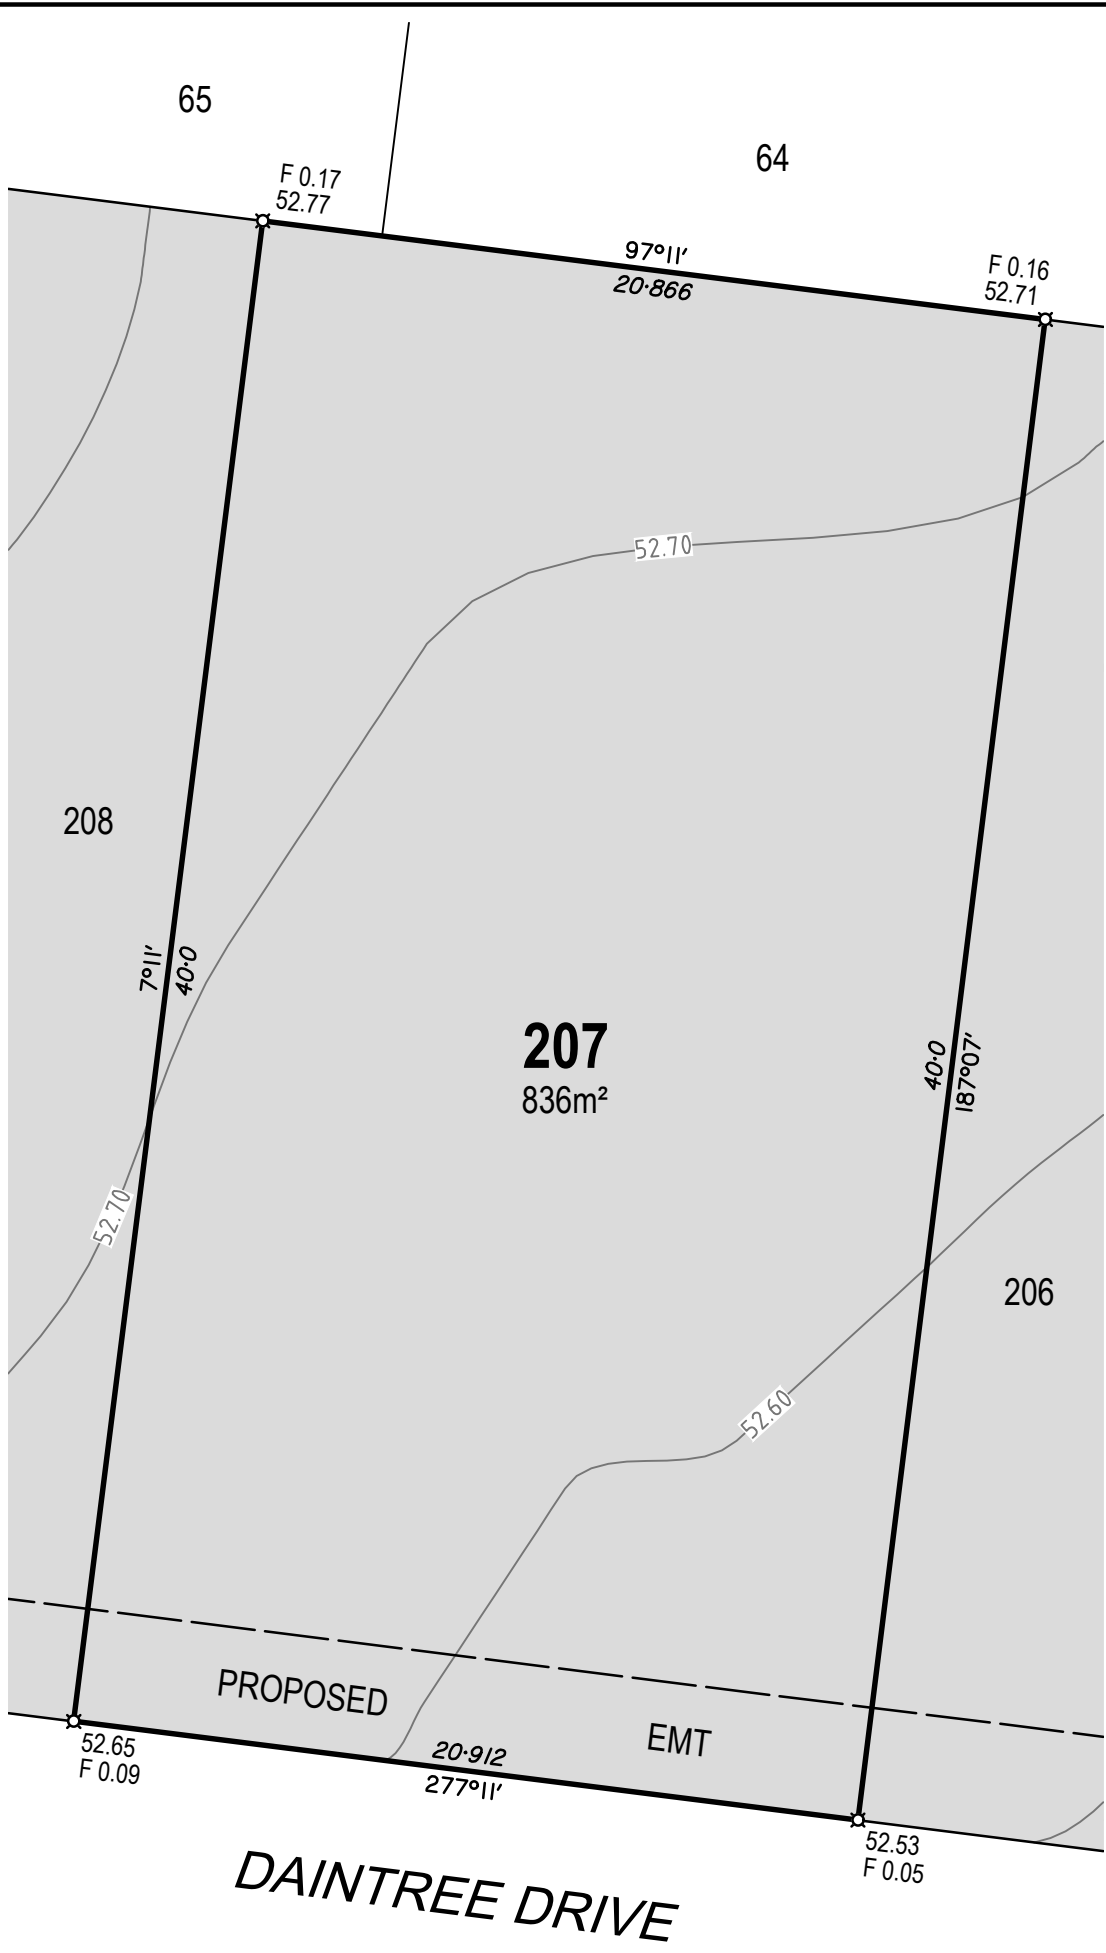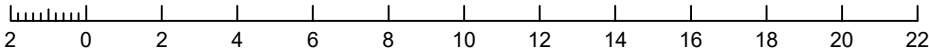

DISCLOSURE PLAN FOR
PROPOSED LOT 207

RIVERBEND MIRANI
STAGE 2

Currently Described as
Lot 900 on SP255615

Locality: Mirani
LGA: Mackay Regional Council

LEGEND

- Proposed Lot Boundary
- Proposed Easement Boundary
- Finished Surface Contour (0.1m Interval)
- Extent of Fill
- × 12.34 Denotes Finished Surface Level
- × F 0.23 Denotes Depth of Fill



Airlie Beach | Mackay | Townsville | Rockhampton | SE QLD
E: admin@visionsurveysqld.com.au P: 13000VISION

Cadastral Surveyor:

Christopher Mark Hetherington


Scale: 1:200 Original Sheet: A3

Horizontal Datum:
MGA94 ZONE 55

Vertical Datum:
AHD VIDE OPM114053 (RL 52.103)

Date: 18/12/2025 Sheet: 1 of 1

Drawing No: 25829-DP207 Rev: A

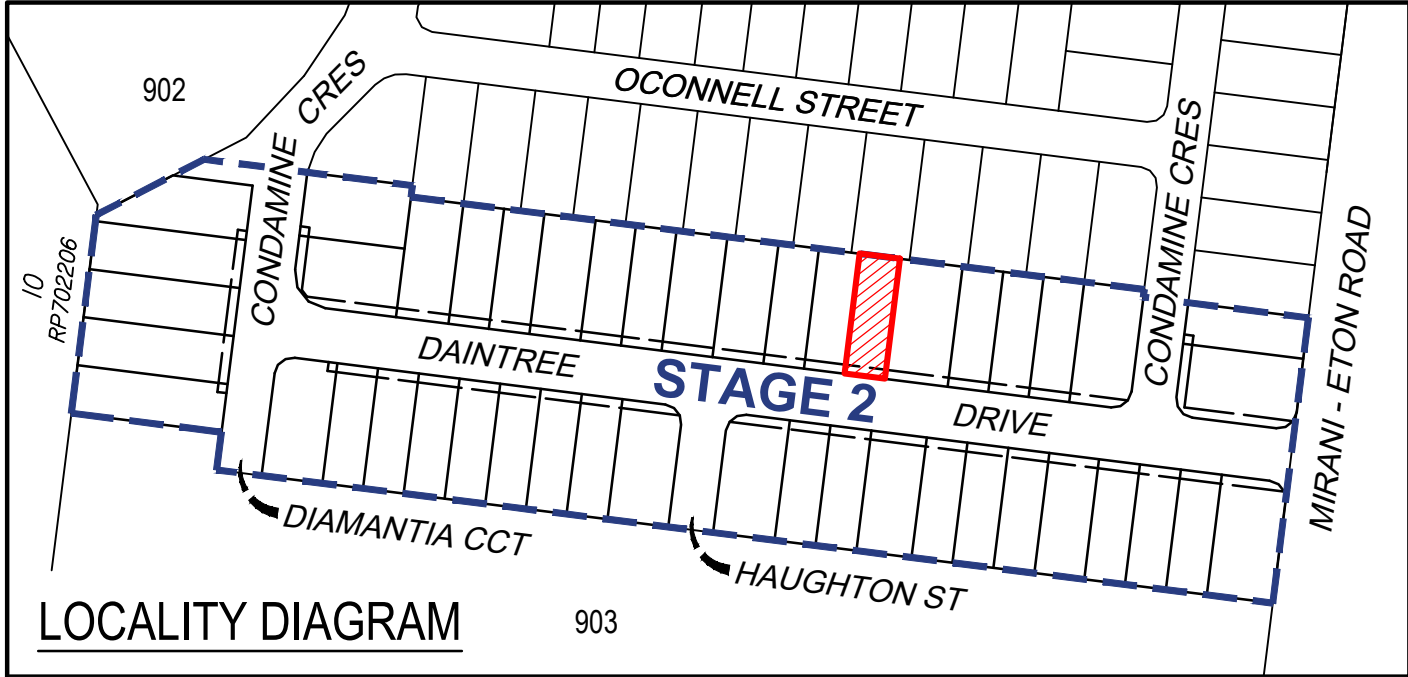


LOCALITY DIAGRAM



NOTES

- 1. Areas and dimensions are subject to final survey and Survey Plan registration.
- 2. Final presentation of areas will comply with requirements of the Registrar of Titles and may vary from the format shown on this Identification Plan.
- 3. Proposed contours and fill are derived from Engineering Design provided by SCG Urban on 1/12/2025.
- 4. This plan was prepared to satisfy Section 11 of the Land Sales Act 1984 and should not be used by any other person or corporation or for any other purpose.
- 5. Levels shown are referenced to the Australian Height Datum (AHD) from origin OPM114053 (RL 52.103).
- 6. Builders shall not build off the design levels shown; a site survey is required.
- 7. All earthworks to allotments shall be completed under Level 1 supervision by a NATA Certified Geotechnical Testing Authority in accordance with the provisions of Appendix B of AS3798 - Guidelines of Earthworks for Commercial and Residential Developments. Residential - 95% of standard maximum dry density.

These notes are an integral part of this plan.

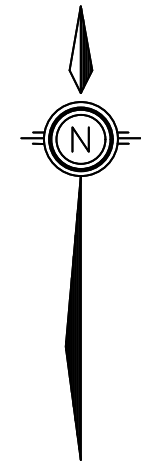

Scale 1:200 - Lengths are in Metres.

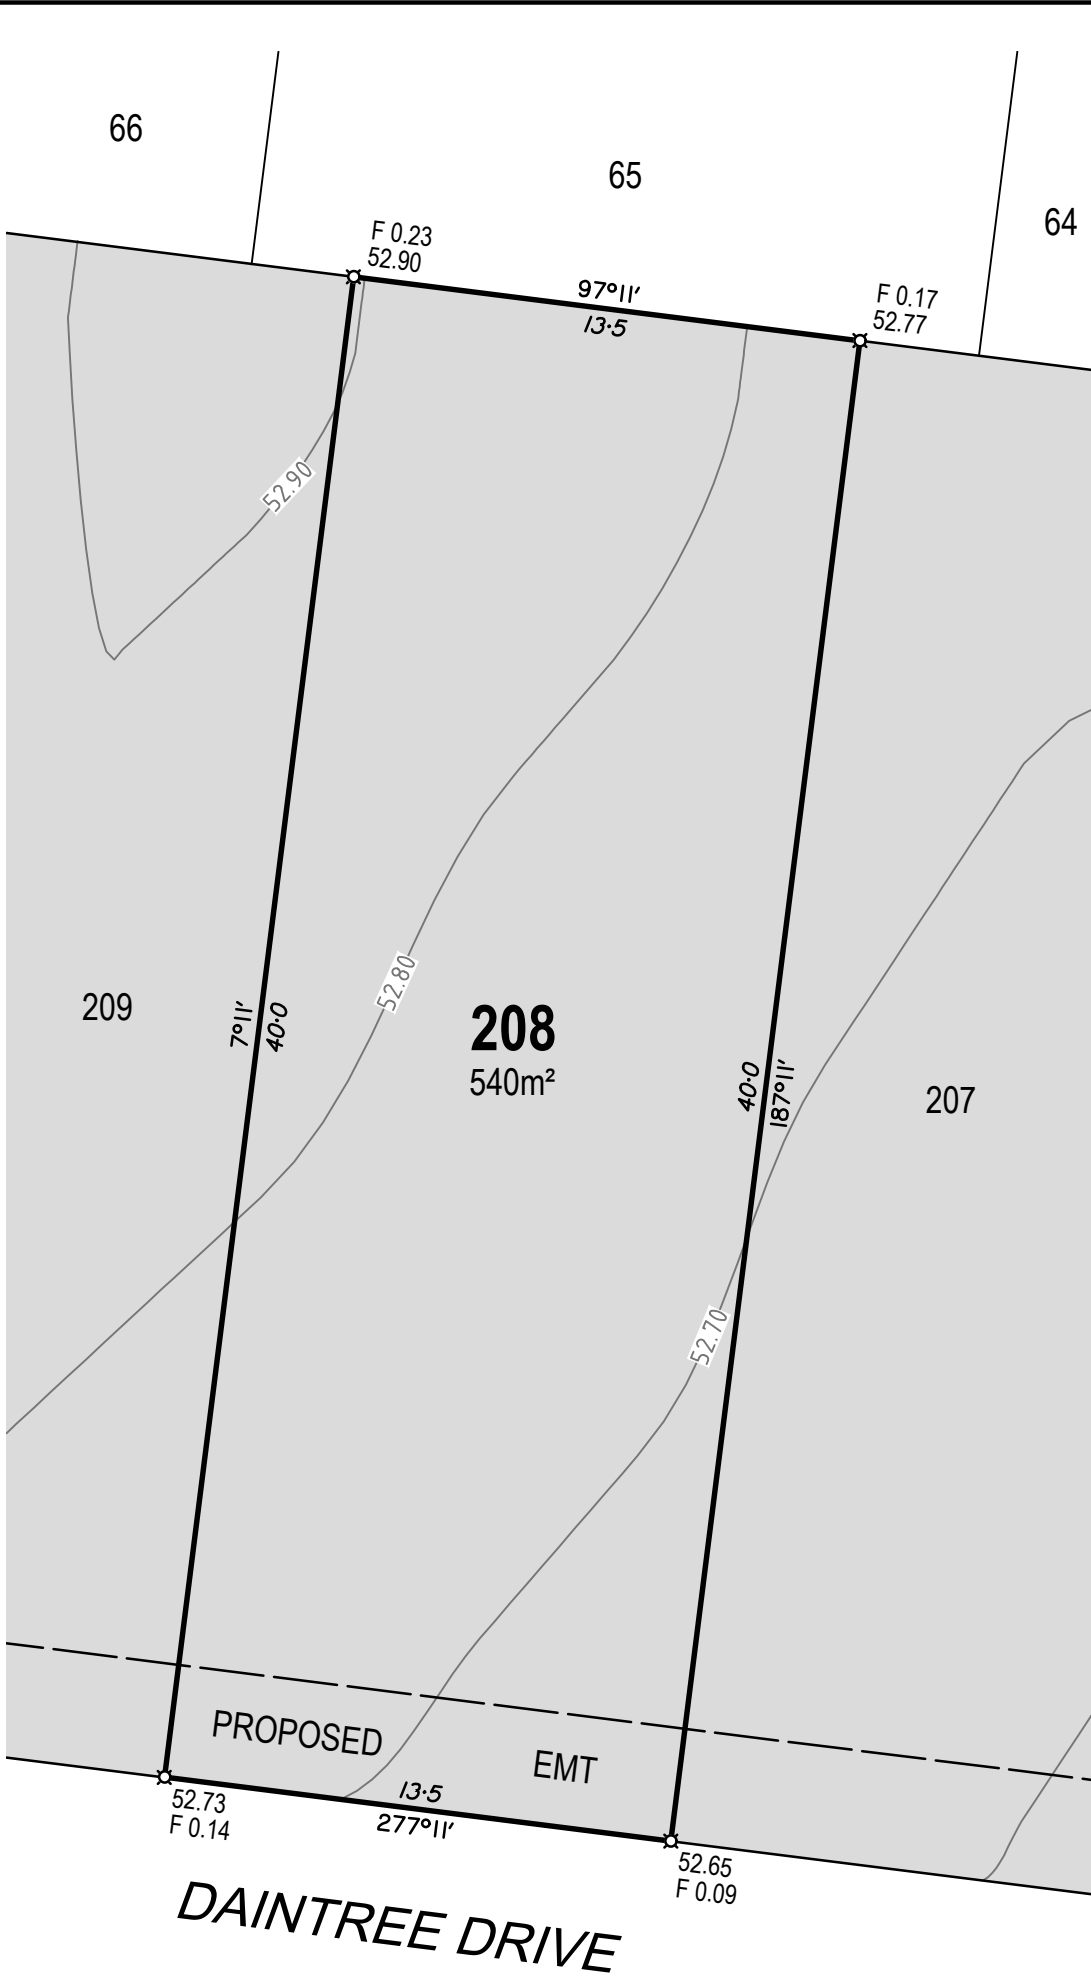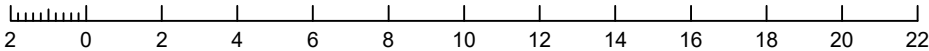

DISCLOSURE PLAN FOR
PROPOSED LOT 208

RIVERBEND MIRANI
STAGE 2

Currently Described as
Lot 900 on SP255615

Locality: Mirani
LGA: Mackay Regional Council

LEGEND

- Proposed Lot Boundary
- Proposed Easement Boundary
- Finished Surface Contour (0.1m Interval)
- Extent of Fill
- Denotes Finished Surface Level
- Denotes Depth of Fill



Airle Beach | Mackay | Townsville | Rockhampton | SE QLD
E: admin@visionsurveysqld.com.au P: 13000VISION

Cadastral Surveyor:
Christopher Mark Hetherington


Scale: 1:200 Original Sheet: A3

Horizontal Datum:
MGA94 ZONE 55

Vertical Datum:
AHD VIDE OPM114053 (RL 52.103)

Date: 18/12/2025 Sheet: 1 of 1

Drawing No: 25829-DP208 Rev: A

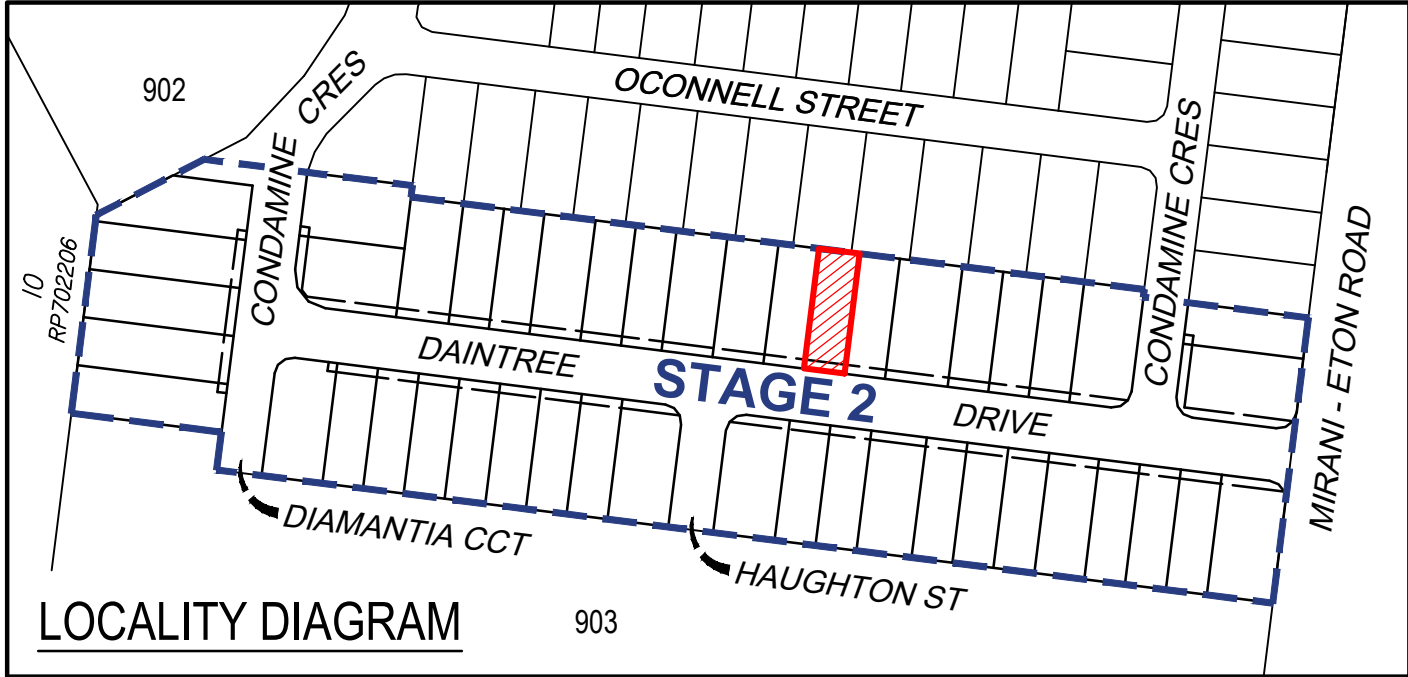


LOCALITY DIAGRAM



NOTES

1. Areas and dimensions are subject to final survey and Survey Plan registration.
2. Final presentation of areas will comply with requirements of the Registrar of Titles and may vary from the format shown on this Identification Plan.
3. Proposed contours and fill are derived from Engineering Design provided by SCG Urban on 1/12/2025.
4. This plan was prepared to satisfy Section 11 of the Land Sales Act 1984 and should not be used by any other person or corporation or for any other purpose.
5. Levels shown are referenced to the Australian Height Datum (AHD) from origin OPM114053 (RL 52.103).
6. Builders shall not build off the design levels shown; a site survey is required.
7. All earthworks to allotments shall be completed under Level 1 supervision by a NATA Certified Geotechnical Testing Authority in accordance with the provisions of Appendix B of AS3798 - Guidelines of Earthworks for Commercial and Residential Developments. Residential - 95% of standard maximum dry density.

These notes are an integral part of this plan.

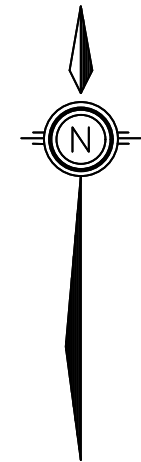

Scale 1:200 - Lengths are in Metres.

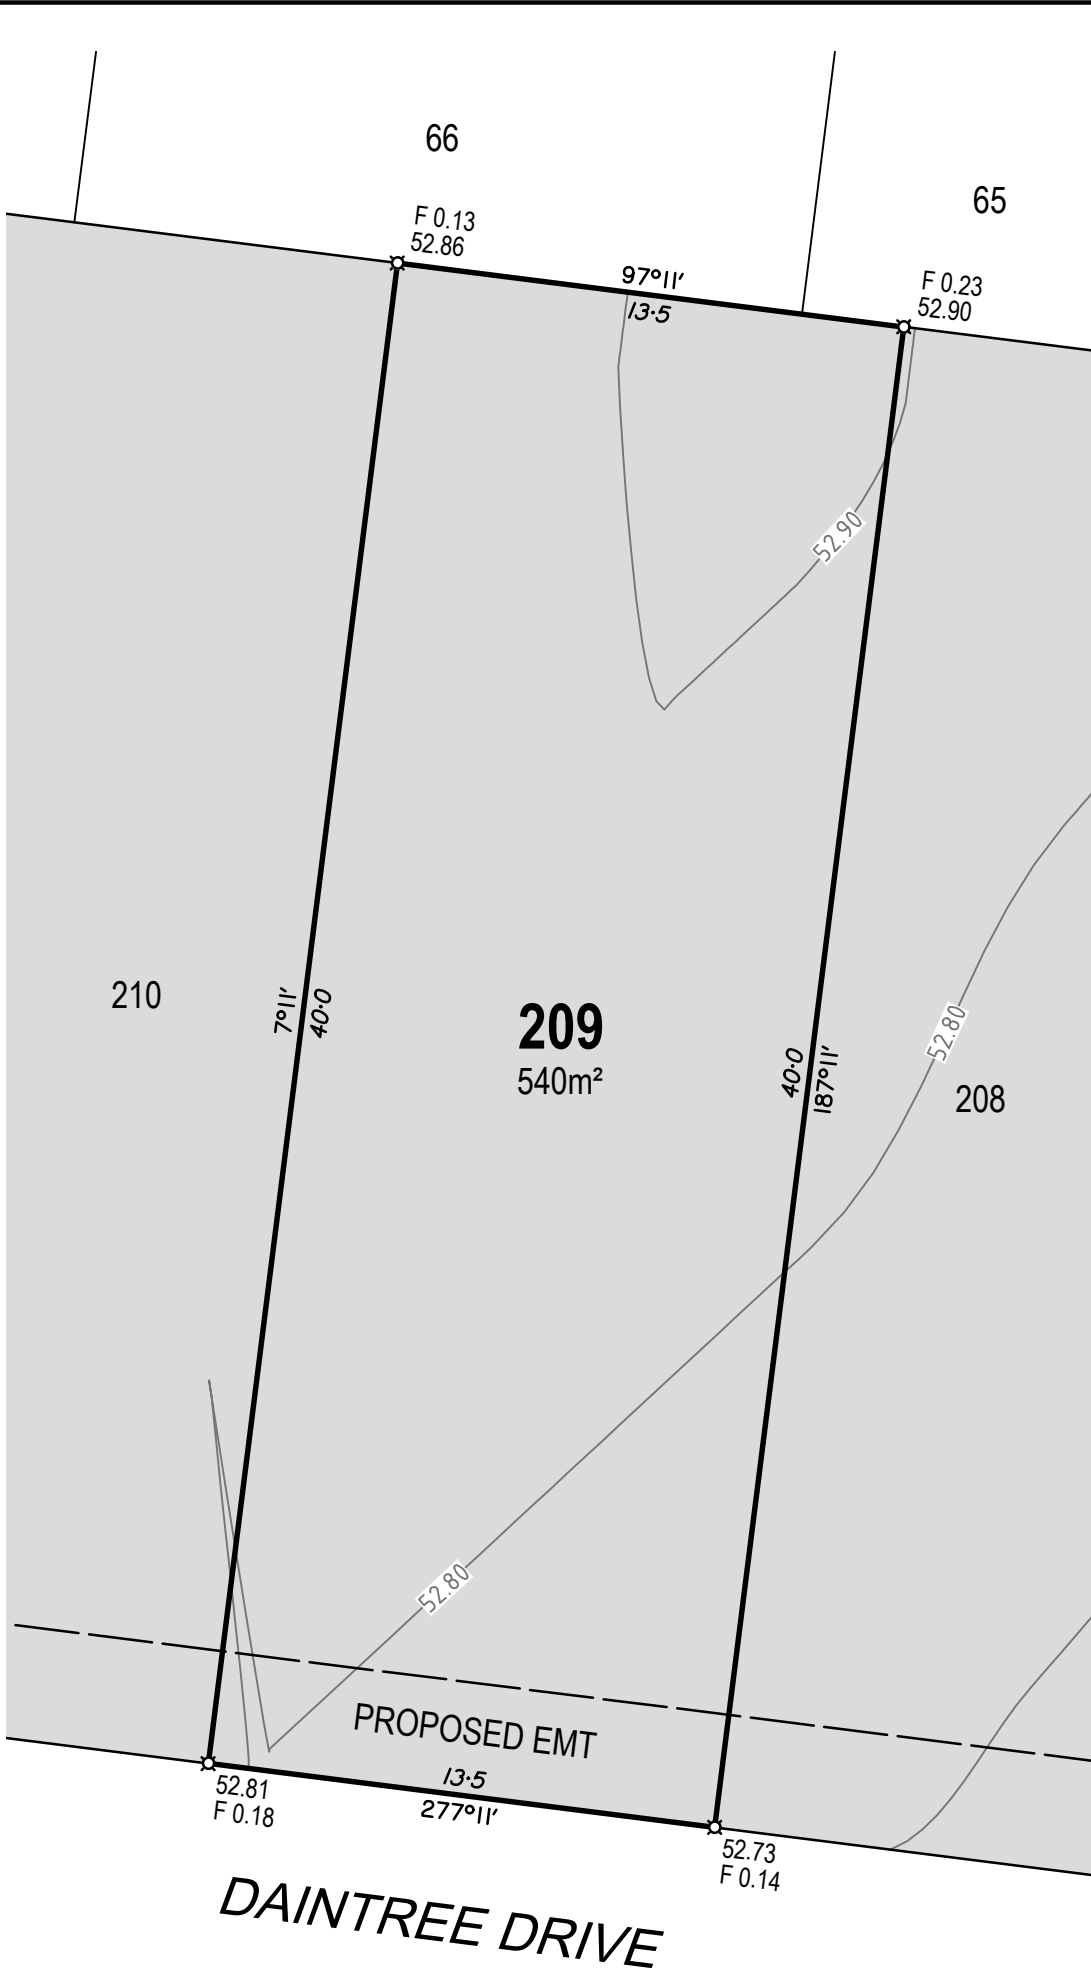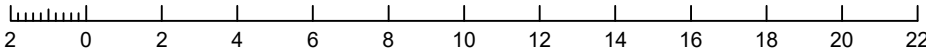

DISCLOSURE PLAN FOR
PROPOSED LOT 209

RIVERBEND MIRANI
STAGE 2

Currently Described as
Lot 900 on SP255615

Locality: Mirani
LGA: Mackay Regional Council

LEGEND

- Proposed Lot Boundary
- Proposed Easement Boundary
- Finished Surface Contour (0.1m Interval)
- Extent of Fill
- × 12.34 Denotes Finished Surface Level
- × F 0.23 Denotes Depth of Fill



Airlie Beach | Mackay | Townsville | Rockhampton | SE QLD
E: admin@visionsurveysqld.com.au P: 13000VISION

Cadastral Surveyor:

Christopher Mark Hetherington


Scale: 1:200 Original Sheet: A3

Horizontal Datum:
MGA94 ZONE 55

Vertical Datum:
AHD VIDE OPM114053 (RL 52.103)

Date: 18/12/2025 Sheet: 1 of 1

Drawing No: 25829-DP209 Rev: A

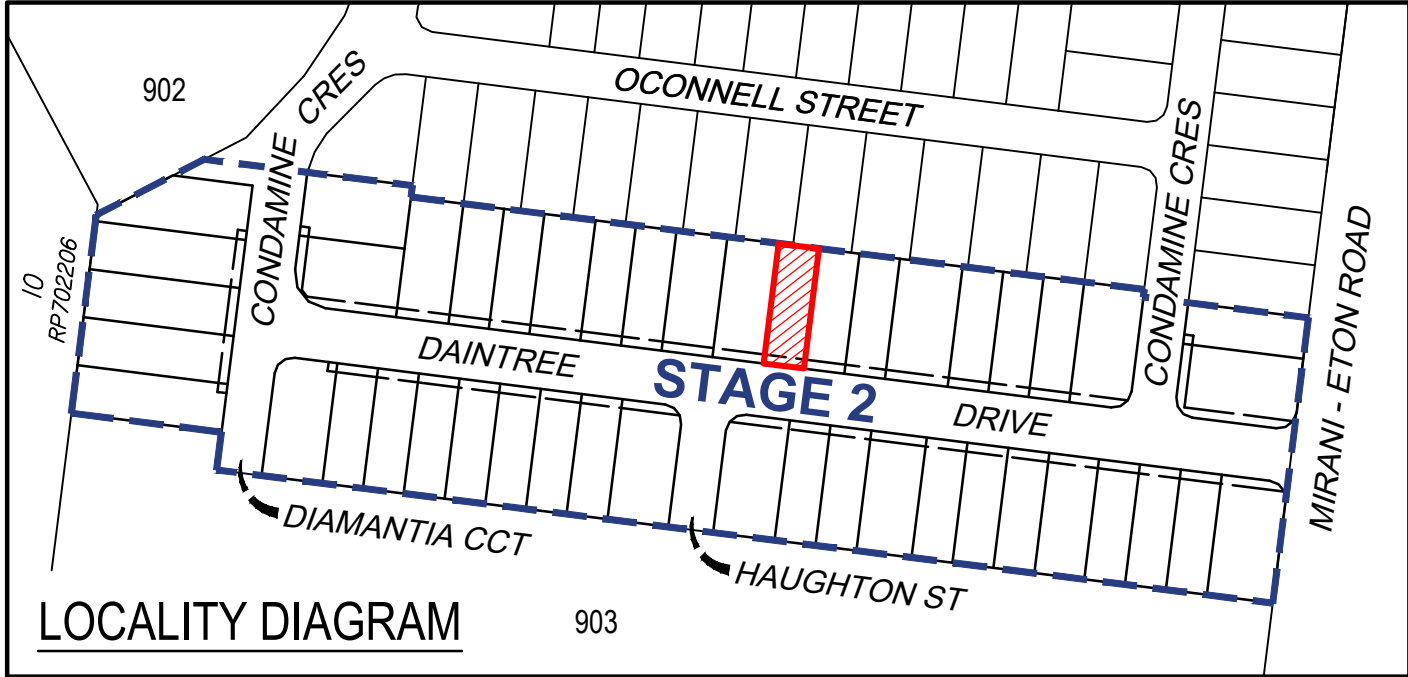


LOCALITY DIAGRAM



NOTES

1. Areas and dimensions are subject to final survey and Survey Plan registration.
2. Final presentation of areas will comply with requirements of the Registrar of Titles and may vary from the format shown on this Identification Plan.
3. Proposed contours and fill are derived from Engineering Design provided by SCG Urban on 1/12/2025.
4. This plan was prepared to satisfy Section 11 of the Land Sales Act 1984 and should not be used by any other person or corporation or for any other purpose.
5. Levels shown are referenced to the Australian Height Datum (AHD) from origin OPM114053 (RL 52.103).
6. Builders shall not build off the design levels shown; a site survey is required.
7. All earthworks to allotments shall be completed under Level 1 supervision by a NATA Certified Geotechnical Testing Authority in accordance with the provisions of Appendix B of AS3798 - Guidelines of Earthworks for Commercial and Residential Developments. Residential - 95% of standard maximum dry density.

These notes are an integral part of this plan.

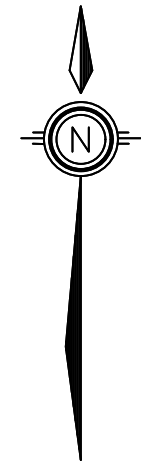

Scale 1:200 - Lengths are in Metres.

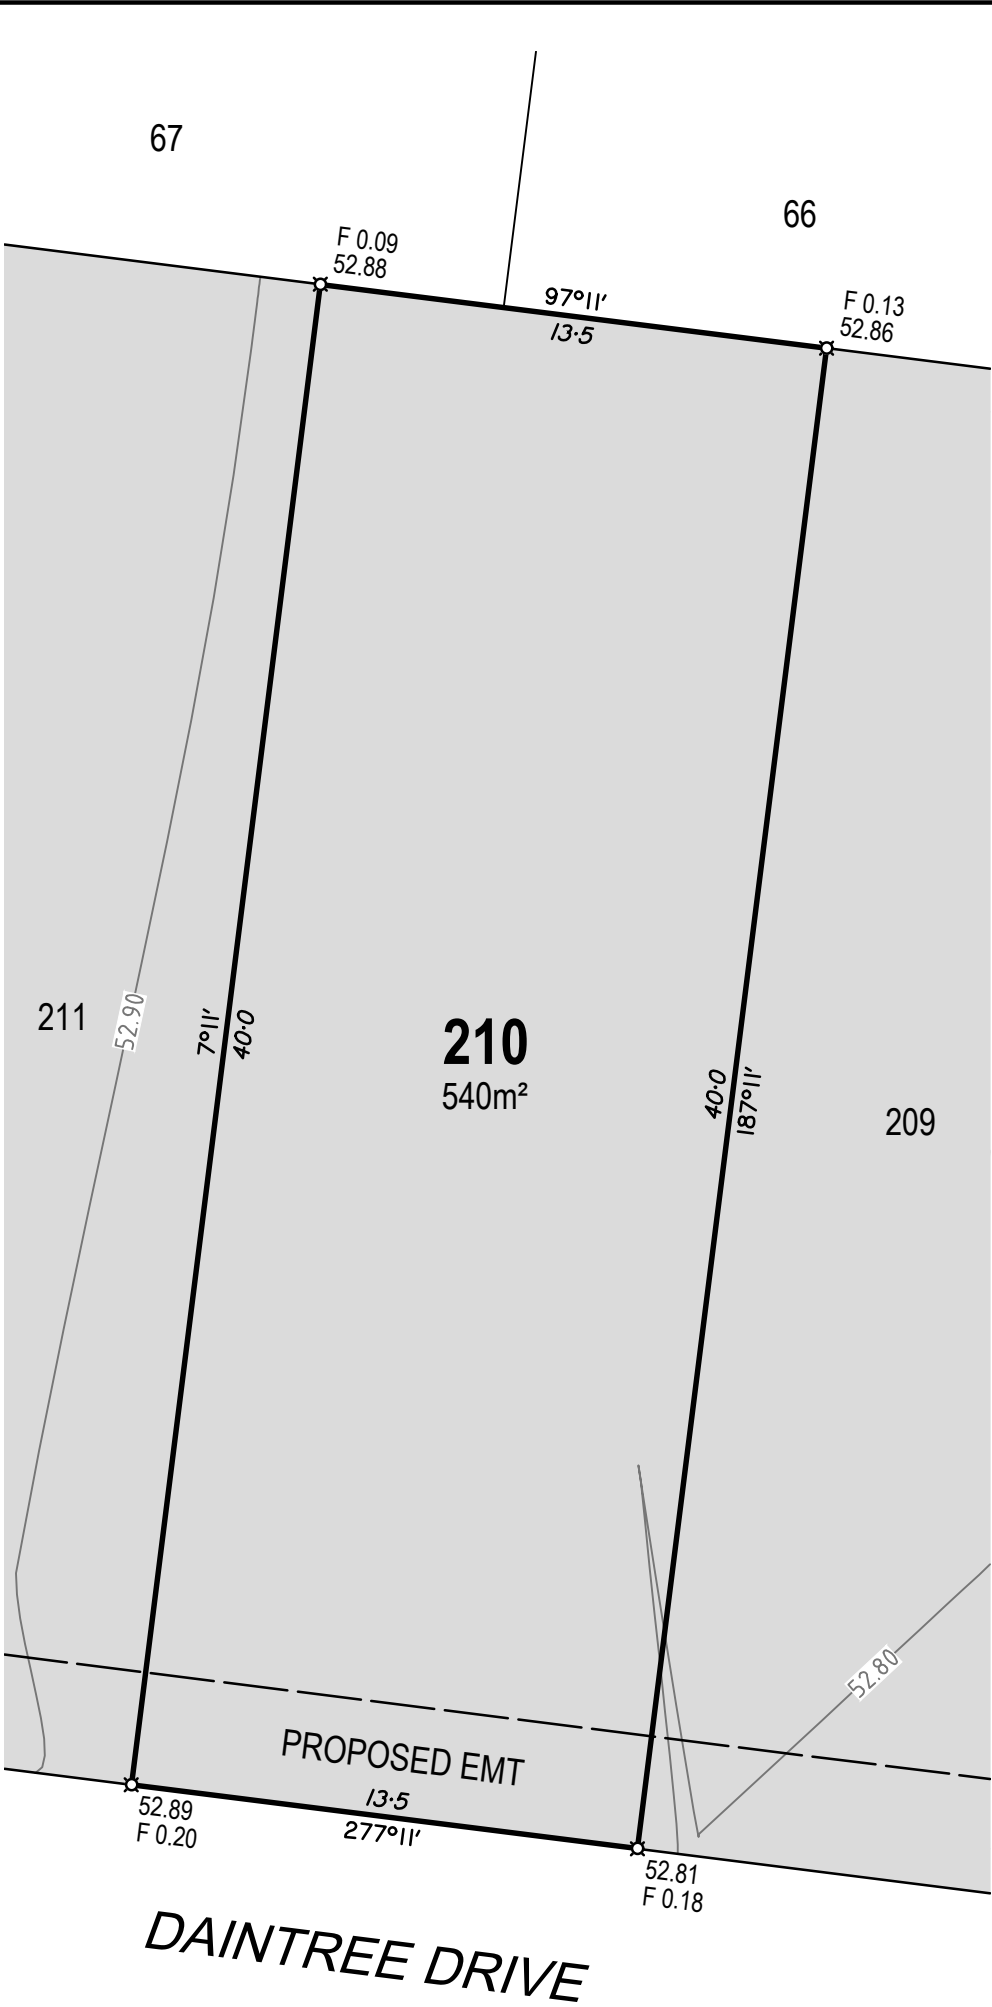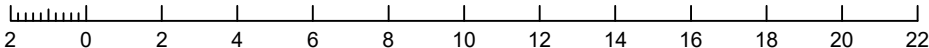

DISCLOSURE PLAN FOR
PROPOSED LOT 210

RIVERBEND MIRANI
STAGE 2

Currently Described as
Lot 900 on SP255615

Locality: Mirani
LGA: Mackay Regional Council

LEGEND

- Proposed Lot Boundary
- Proposed Easement Boundary
- Finished Surface Contour (0.1m Interval)
- Extent of Fill
- Denotes Finished Surface Level
- Denotes Depth of Fill



Airle Beach | Mackay | Townsville | Rockhampton | SE QLD
E: admin@visionsurveysqld.com.au P: 13000VISION

Cadastral Surveyor:
Christopher Mark Hetherington


Scale: 1:200 Original Sheet: A3

Horizontal Datum:
MGA94 ZONE 55

Vertical Datum:
AHD VIDE OPM114053 (RL 52.103)

Date: 18/12/2025 Sheet: 1 of 1

Drawing No: 25829-DP210 Rev: A

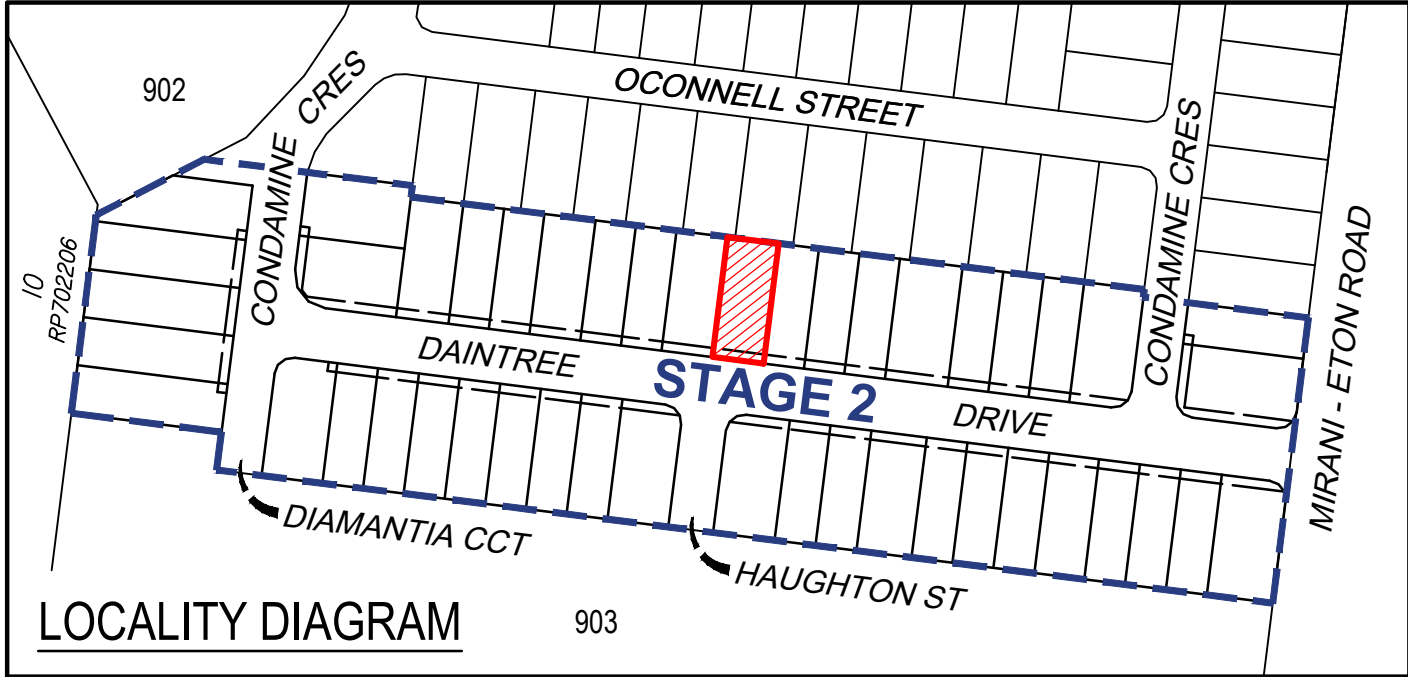


LOCALITY DIAGRAM



NOTES

- 1. Areas and dimensions are subject to final survey and Survey Plan registration.
- 2. Final presentation of areas will comply with requirements of the Registrar of Titles and may vary from the format shown on this Identification Plan.
- 3. Proposed contours and fill are derived from Engineering Design provided by SCG Urban on 1/12/2025.
- 4. This plan was prepared to satisfy Section 11 of the Land Sales Act 1984 and should not be used by any other person or corporation or for any other purpose.
- 5. Levels shown are referenced to the Australian Height Datum (AHD) from origin OPM114053 (RL 52.103).
- 6. Builders shall not build off the design levels shown; a site survey is required.
- 7. All earthworks to allotments shall be completed under Level 1 supervision by a NATA Certified Geotechnical Testing Authority in accordance with the provisions of Appendix B of AS3798 - Guidelines of Earthworks for Commercial and Residential Developments. Residential - 95% of standard maximum dry density.

These notes are an integral part of this plan.

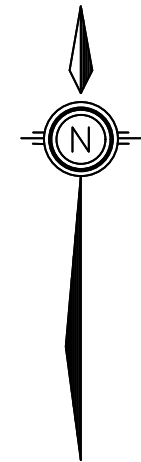

Scale 1:200 - Lengths are in Metres.

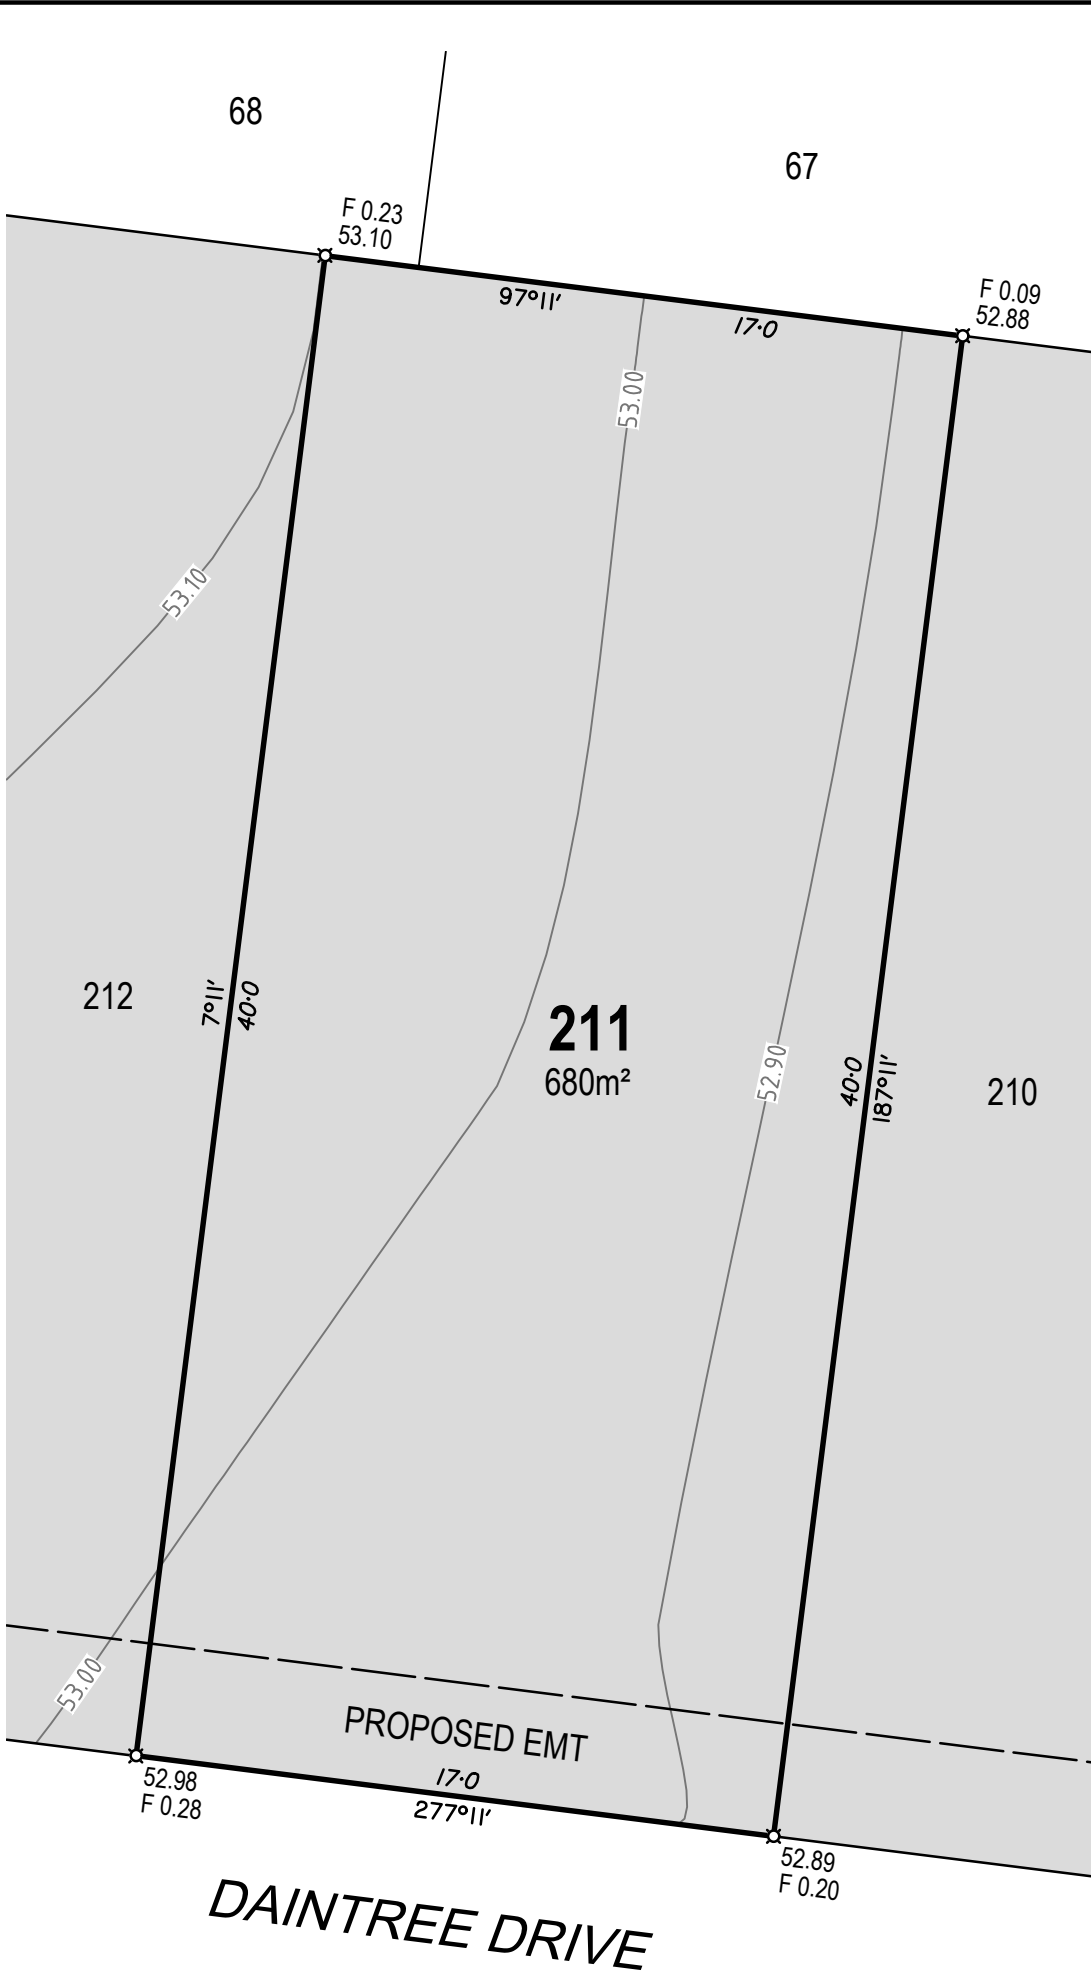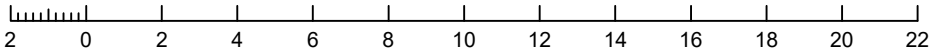

DISCLOSURE PLAN FOR
PROPOSED LOT 211

RIVERBEND MIRANI
STAGE 2

Currently Described as
Lot 900 on SP255615

Locality: Mirani
LGA: Mackay Regional Council

LEGEND

- Proposed Lot Boundary
- Proposed Easement Boundary
- Finished Surface Contour (0.1m Interval)
- Extent of Fill
- Denotes Finished Surface Level
- Denotes Depth of Fill



Cadastral Surveyor:
Christopher Mark Hetherington


Scale: 1:200 Original Sheet: A3

Horizontal Datum:
MGA94 ZONE 55

Vertical Datum:
AHD VIDE OPM114053 (RL 52.103)

Date: 18/12/2025 Sheet: 1 of 1

Drawing No: 25829-DP211 Rev: A

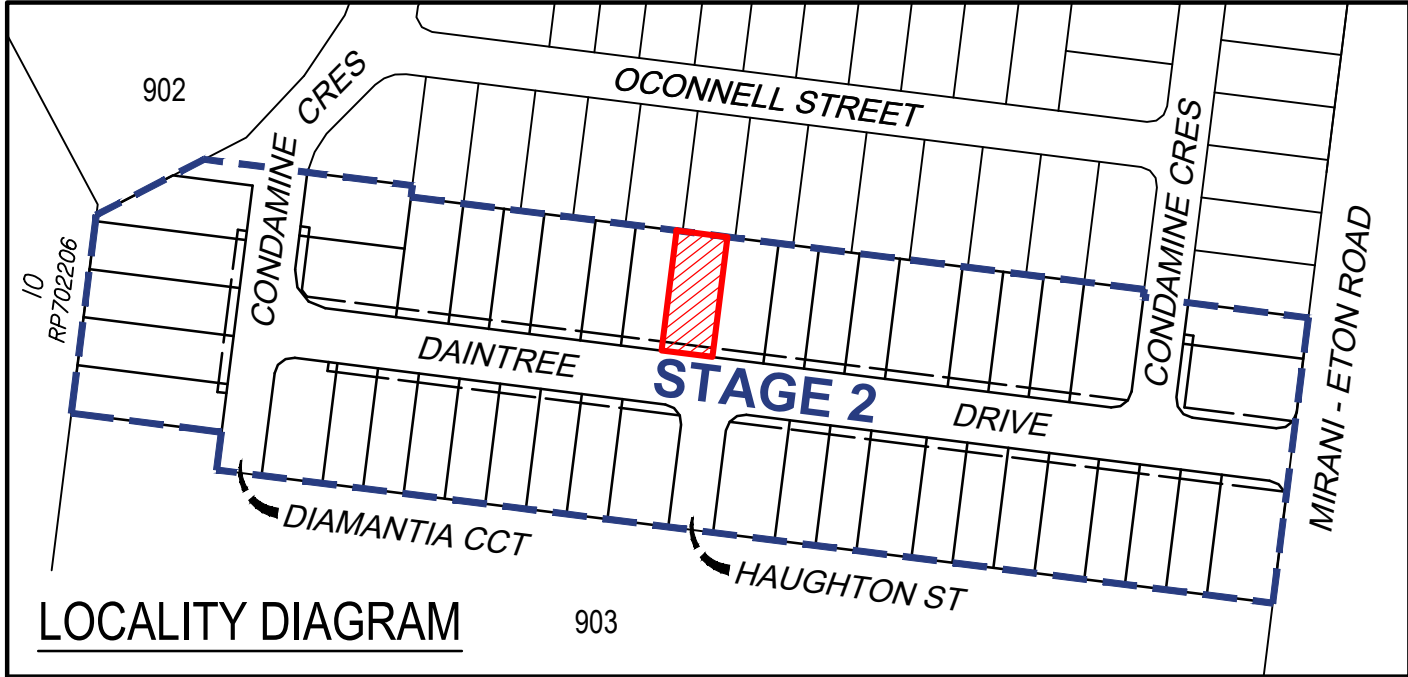


LOCALITY DIAGRAM



NOTES

1. Areas and dimensions are subject to final survey and Survey Plan registration.
2. Final presentation of areas will comply with requirements of the Registrar of Titles and may vary from the format shown on this Identification Plan.
3. Proposed contours and fill are derived from Engineering Design provided by SCG Urban on 1/12/2025.
4. This plan was prepared to satisfy Section 11 of the Land Sales Act 1984 and should not be used by any other person or corporation or for any other purpose.
5. Levels shown are referenced to the Australian Height Datum (AHD) from origin OPM114053 (RL 52.103).
6. Builders shall not build off the design levels shown; a site survey is required.
7. All earthworks to allotments shall be completed under Level 1 supervision by a NATA Certified Geotechnical Testing Authority in accordance with the provisions of Appendix B of AS3798 - Guidelines of Earthworks for Commercial and Residential Developments. Residential - 95% of standard maximum dry density.

These notes are an integral part of this plan.

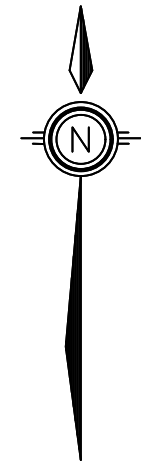

Scale 1:200 - Lengths are in Metres.

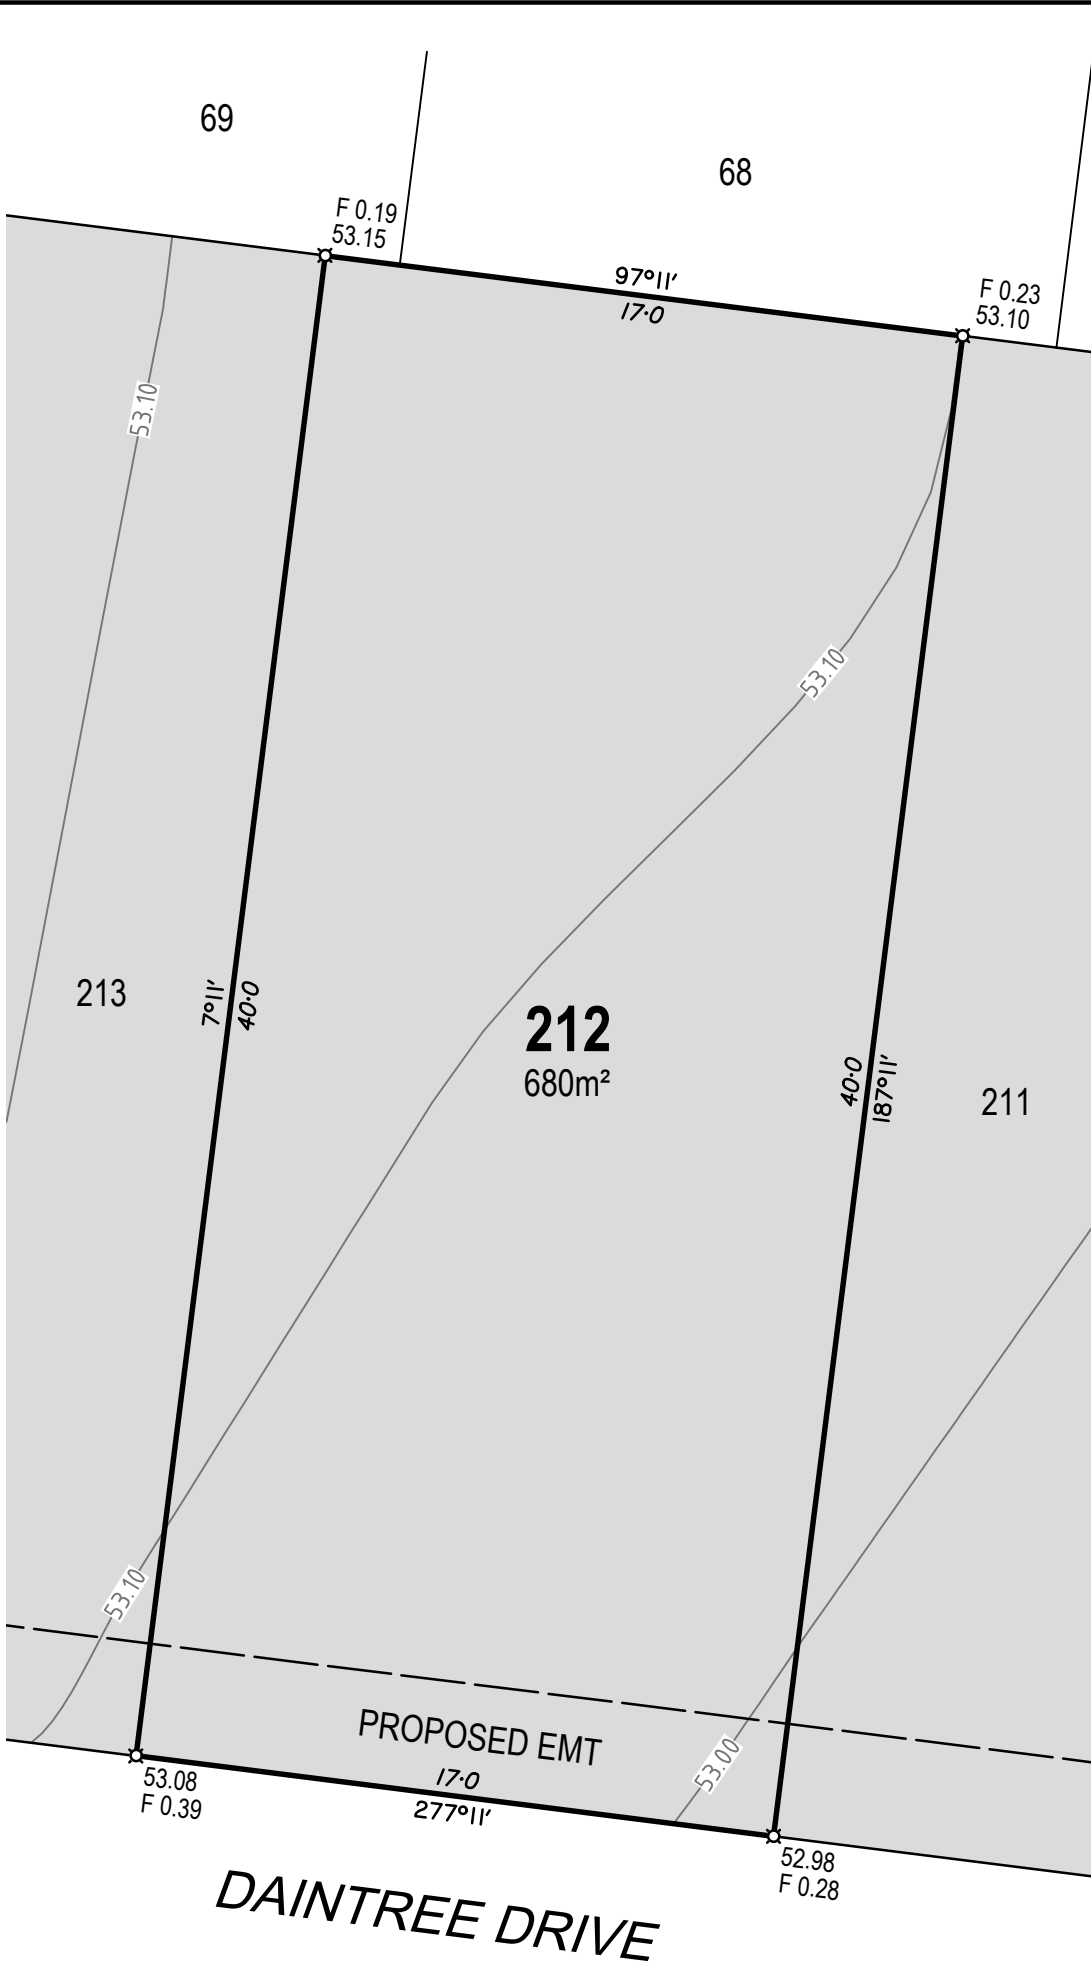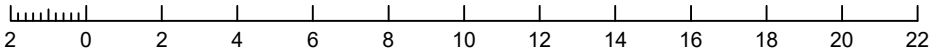

DISCLOSURE PLAN FOR
PROPOSED LOT 212

RIVERBEND MIRANI
STAGE 2

Currently Described as
Lot 900 on SP255615

Locality: Mirani

LGA: Mackay Regional Council

LEGEND

- Proposed Lot Boundary
- Proposed Easement Boundary
- Finished Surface Contour (0.1m Interval)
- Extent of Fill
- Denotes Finished Surface Level
- Denotes Depth of Fill



Airlie Beach | Mackay | Townsville | Rockhampton | SE QLD
E: admin@visionsurveysqld.com.au P: 13000VISION

Cadastral Surveyor:

Christopher Mark Hetherington


Scale: 1:200 Original Sheet: A3

Horizontal Datum:
MGA94 ZONE 55

Vertical Datum:
AHD VIDE OPM114053 (RL 52.103)

Date: 18/12/2025 Sheet: 1 of 1

Drawing No: 25829-DP212 Rev: A

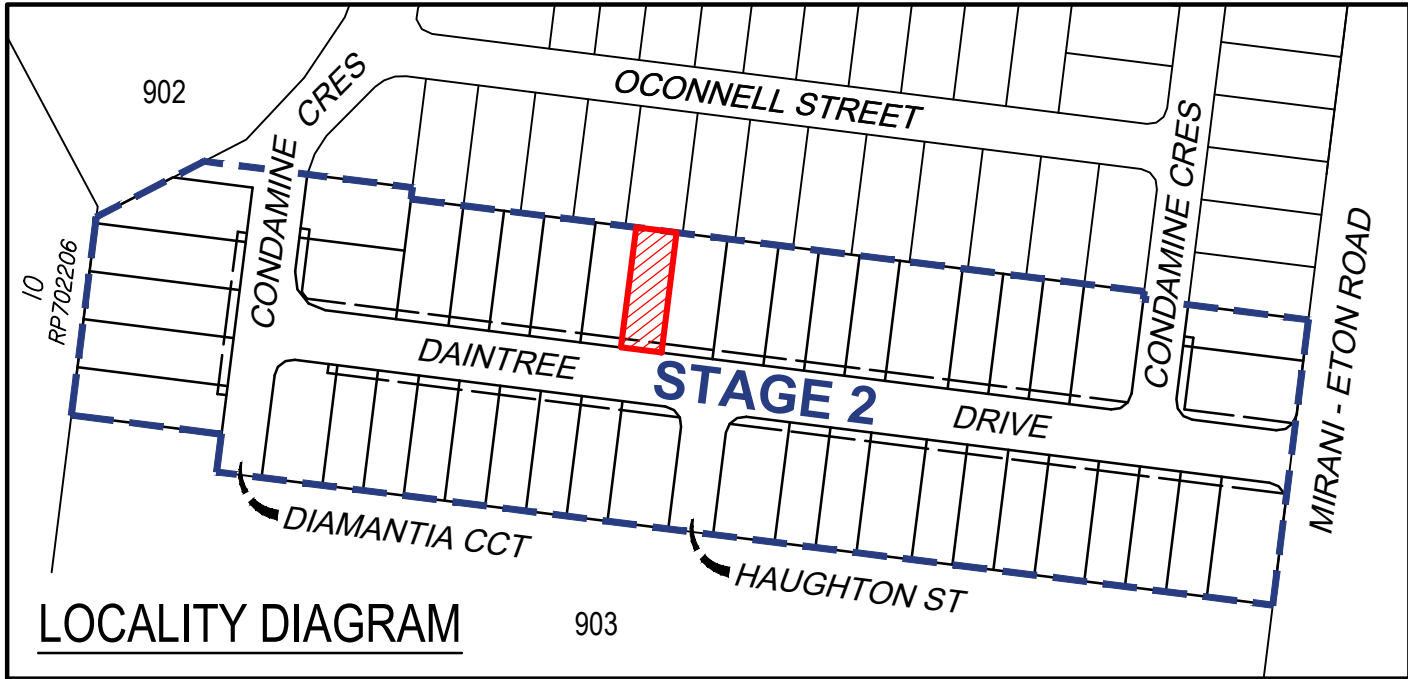


LOCALITY DIAGRAM



NOTES

- 1. Areas and dimensions are subject to final survey and Survey Plan registration.
- 2. Final presentation of areas will comply with requirements of the Registrar of Titles and may vary from the format shown on this Identification Plan.
- 3. Proposed contours and fill are derived from Engineering Design provided by SCG Urban on 1/12/2025.
- 4. This plan was prepared to satisfy Section 11 of the Land Sales Act 1984 and should not be used by any other person or corporation or for any other purpose.
- 5. Levels shown are referenced to the Australian Height Datum (AHD) from origin OPM114053 (RL 52.103).
- 6. Builders shall not build off the design levels shown; a site survey is required.
- 7. All earthworks to allotments shall be completed under Level 1 supervision by a NATA Certified Geotechnical Testing Authority in accordance with the provisions of Appendix B of AS3798 - Guidelines of Earthworks for Commercial and Residential Developments. Residential - 95% of standard maximum dry density.

These notes are an integral part of this plan.

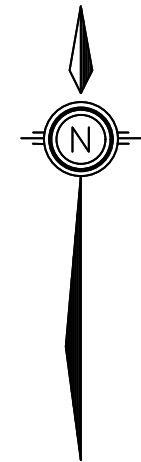

Scale 1:200 - Lengths are in Metres.

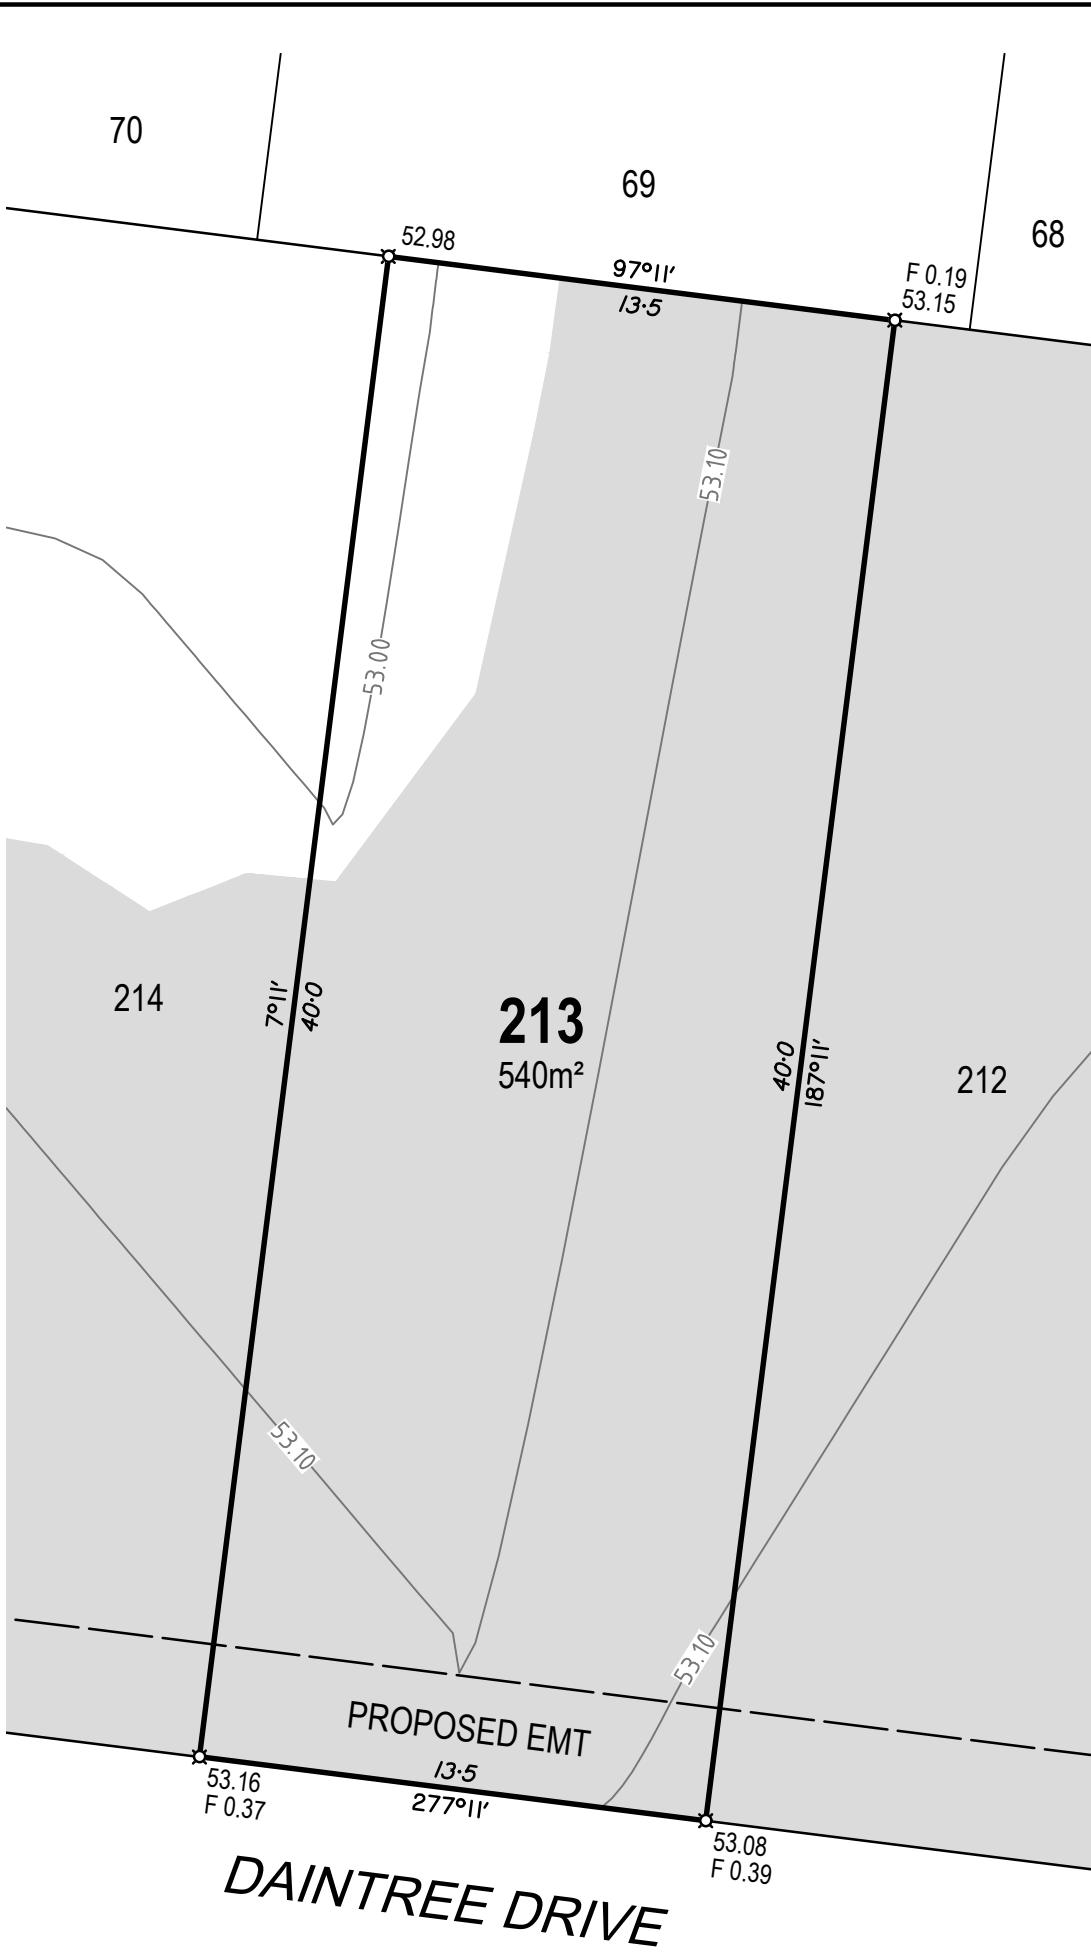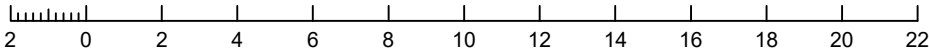

DISCLOSURE PLAN FOR
PROPOSED LOT 213

RIVERBEND MIRANI
STAGE 2

Currently Described as
Lot 900 on SP255615

Locality: Mirani
LGA: Mackay Regional Council

LEGEND

- Proposed Lot Boundary
- Proposed Easement Boundary
- Finished Surface Contour (0.1m Interval)
- Extent of Fill
- Denotes Finished Surface Level
- Denotes Depth of Fill



Cadastral Surveyor:
Christopher Mark Hetherington


Scale: 1:200 Original Sheet: A3

Horizontal Datum:
MGA94 ZONE 55

Vertical Datum:
AHD VIDE OPM114053 (RL 52.103)

Date: 18/12/2025 Sheet: 1 of 1

Drawing No: 25829-DP213 Rev: A

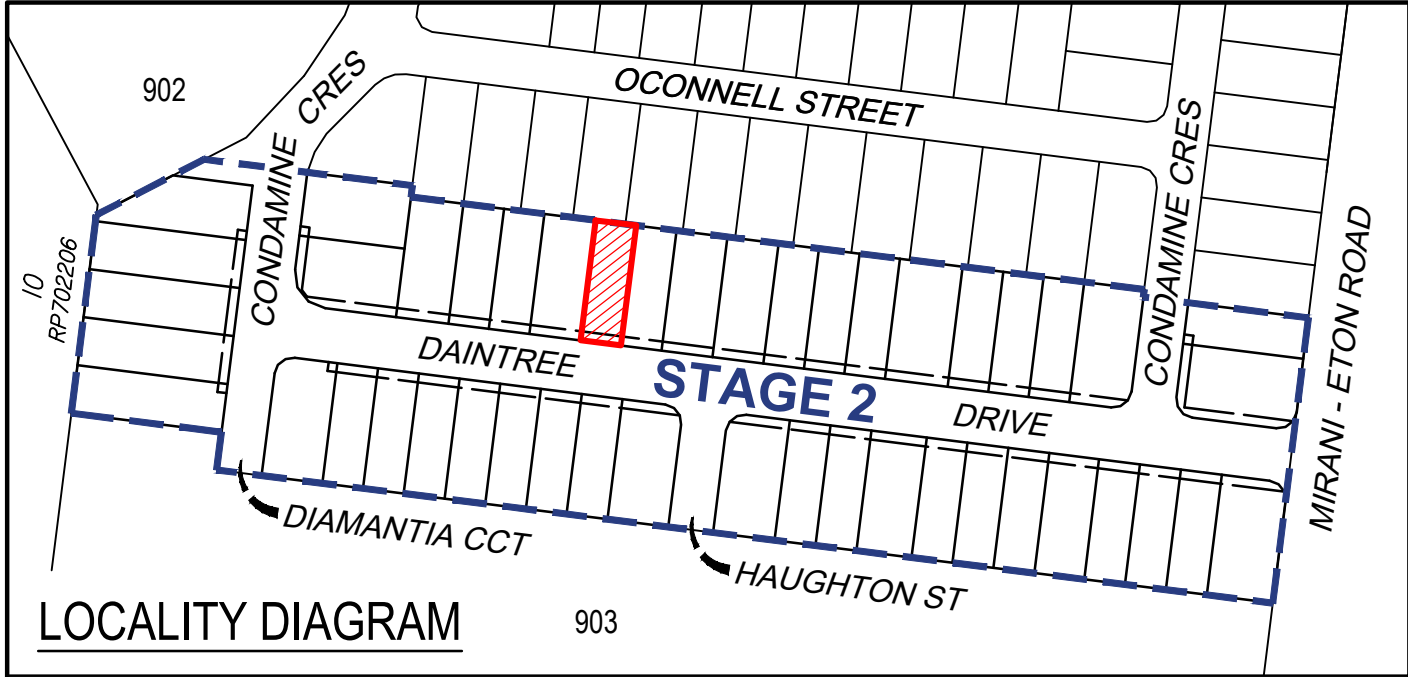


LOCALITY DIAGRAM



NOTES

- Areas and dimensions are subject to final survey and Survey Plan registration.
- Final presentation of areas will comply with requirements of the Registrar of Titles and may vary from the format shown on this Identification Plan.
- Proposed contours and fill are derived from Engineering Design provided by SCG Urban on 1/12/2025.
- This plan was prepared to satisfy Section 11 of the Land Sales Act 1984 and should not be used by any other person or corporation or for any other purpose.
- Levels shown are referenced to the Australian Height Datum (AHD) from origin OPM114053 (RL 52.103).
- Builders shall not build off the design levels shown; a site survey is required.
- All earthworks to allotments shall be completed under Level 1 supervision by a NATA Certified Geotechnical Testing Authority in accordance with the provisions of Appendix B of AS3798 - Guidelines of Earthworks for Commercial and Residential Developments. Residential - 95% of standard maximum dry density.

These notes are an integral part of this plan.

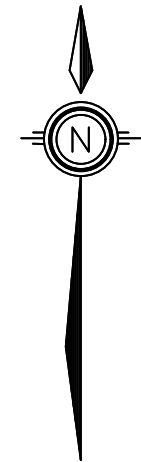

Scale 1:200 - Lengths are in Metres.

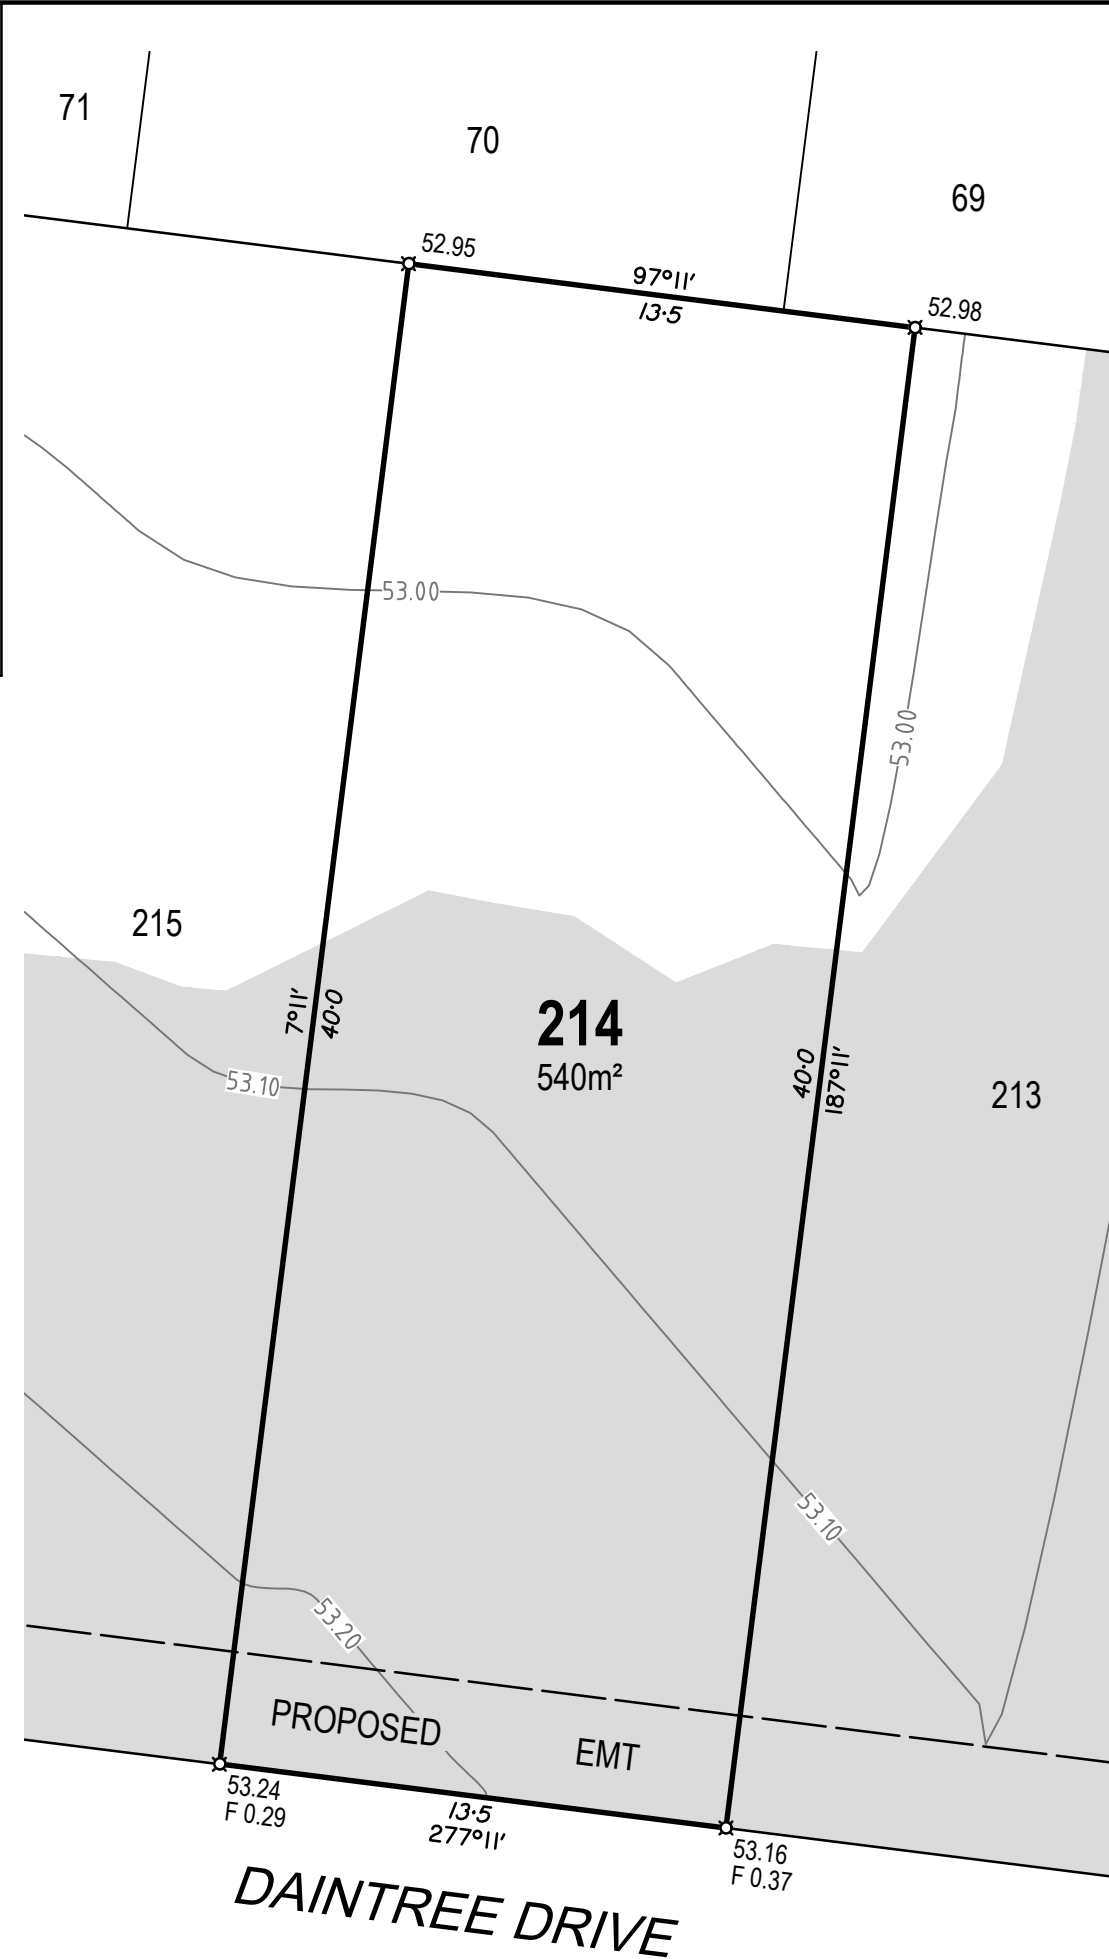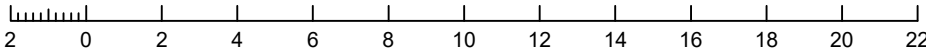

DISCLOSURE PLAN FOR
PROPOSED LOT 214

RIVERBEND MIRANI
STAGE 2

Currently Described as
Lot 900 on SP255615

Locality: Mirani

LGA: Mackay Regional Council

LEGEND

- Proposed Lot Boundary
- Proposed Easement Boundary
- Finished Surface Contour (0.1m Interval)
- Extent of Fill
- Denotes Finished Surface Level
- Denotes Depth of Fill



Airle Beach | Mackay | Townsville | Rockhampton | SE QLD
E: admin@visionsurveysqld.com.au P: 13000VISION

Cadastral Surveyor:

Christopher Mark Hetherington


Scale: 1:200 Original Sheet: A3

Horizontal Datum:
MGA94 ZONE 55

Vertical Datum:
AHD VIDE OPM114053 (RL 52.103)

Date: 18/12/2025 Sheet: 1 of 1

Drawing No: 25829-DP214 Rev: A

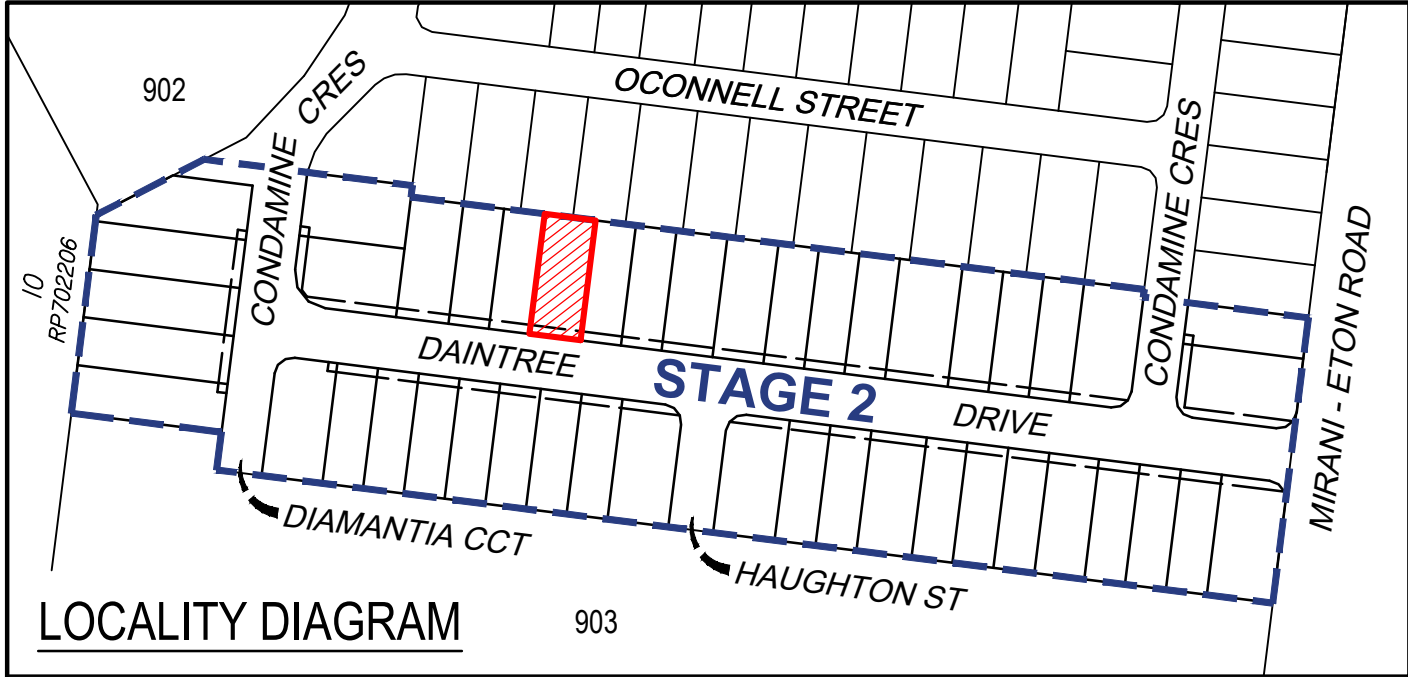


LOCALITY DIAGRAM



NOTES

1. Areas and dimensions are subject to final survey and Survey Plan registration.
2. Final presentation of areas will comply with requirements of the Registrar of Titles and may vary from the format shown on this Identification Plan.
3. Proposed contours and fill are derived from Engineering Design provided by SCG Urban on 1/12/2025.
4. This plan was prepared to satisfy Section 11 of the Land Sales Act 1984 and should not be used by any other person or corporation or for any other purpose.
5. Levels shown are referenced to the Australian Height Datum (AHD) from origin OPM114053 (RL 52.103).
6. Builders shall not build off the design levels shown; a site survey is required.
7. All earthworks to allotments shall be completed under Level 1 supervision by a NATA Certified Geotechnical Testing Authority in accordance with the provisions of Appendix B of AS3798 - Guidelines of Earthworks for Commercial and Residential Developments. Residential - 95% of standard maximum dry density.

These notes are an integral part of this plan.

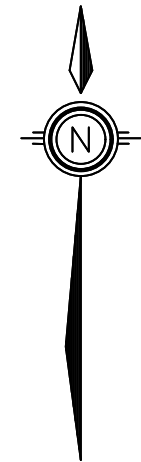

Scale 1:200 - Lengths are in Metres.

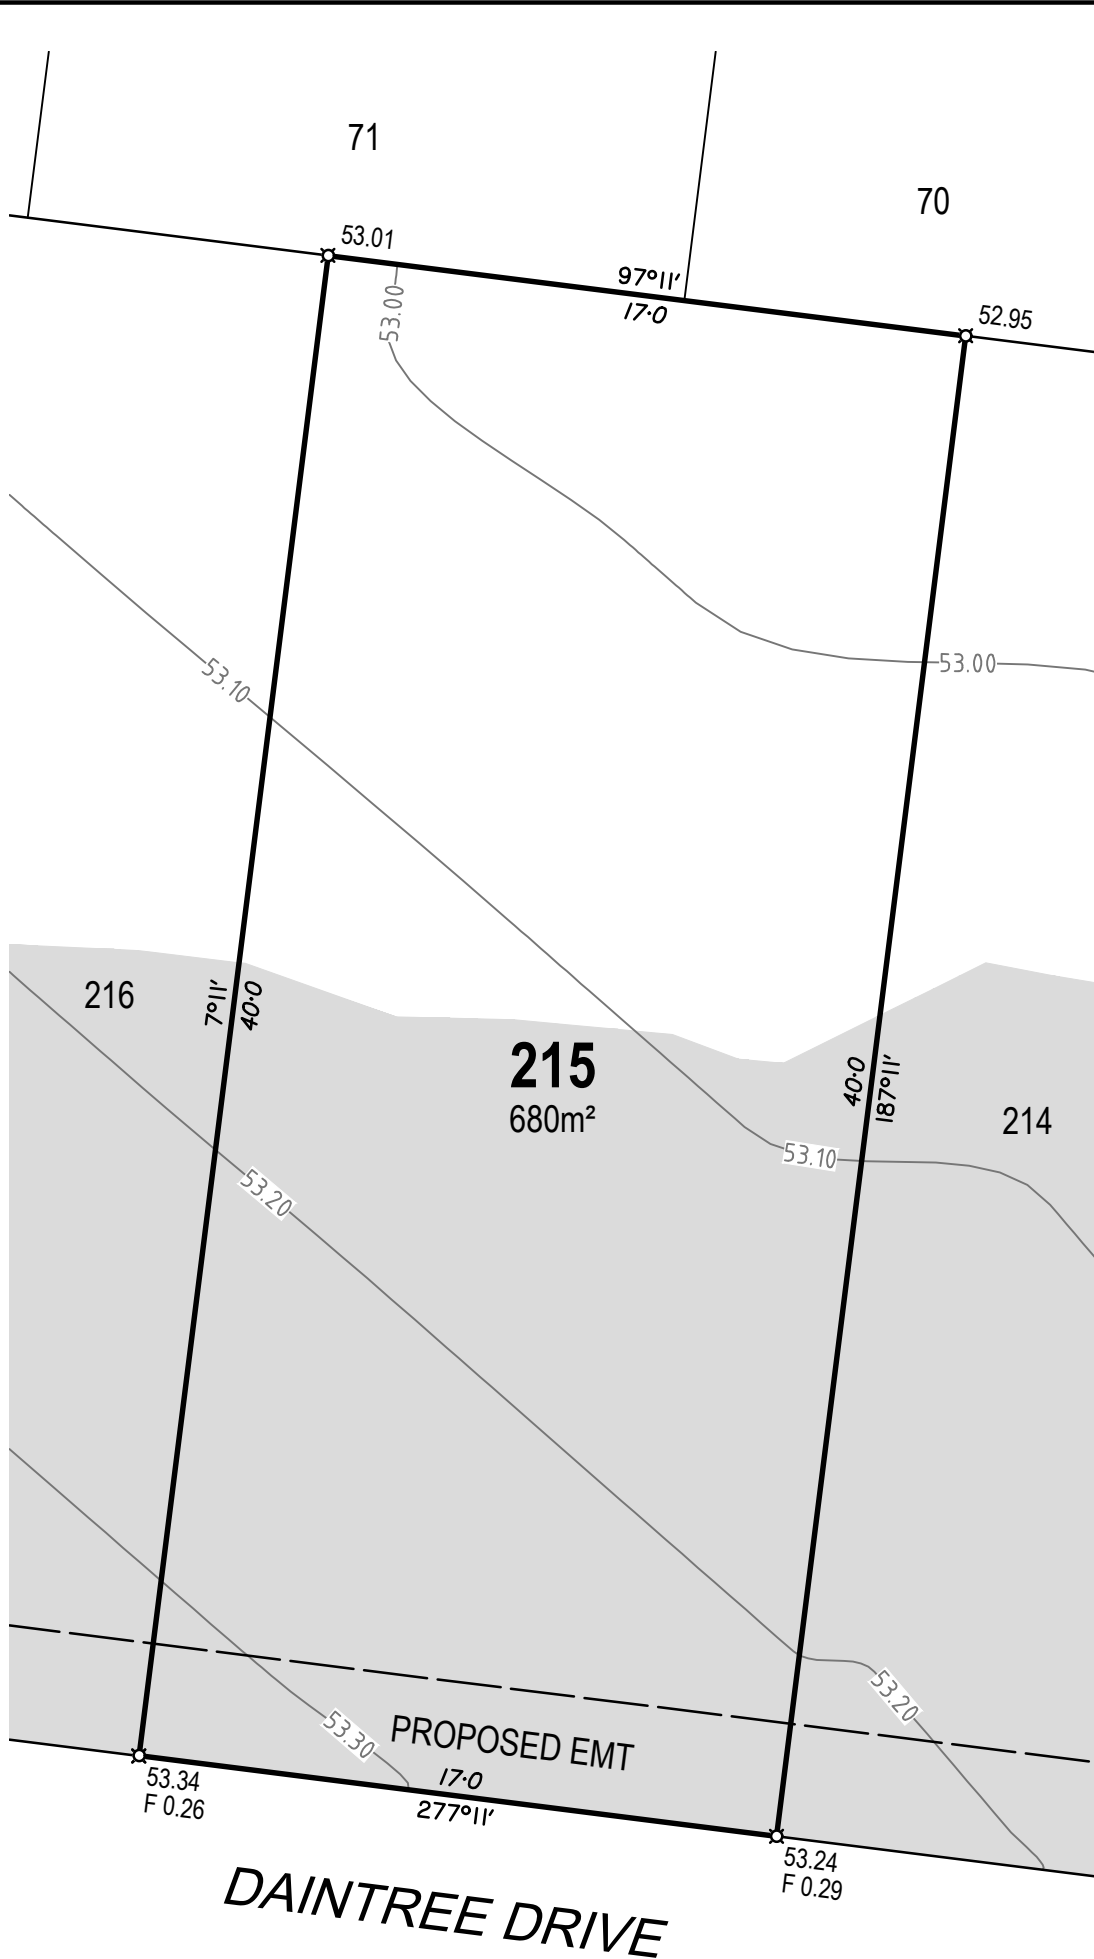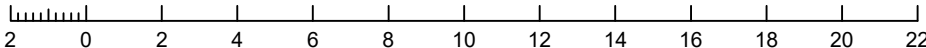

DISCLOSURE PLAN FOR
PROPOSED LOT 215

RIVERBEND MIRANI
STAGE 2

Currently Described as
Lot 900 on SP255615

Locality: Mirani
LGA: Mackay Regional Council

LEGEND

- Proposed Lot Boundary
- Proposed Easement Boundary
- Finished Surface Contour (0.1m Interval)
- Extent of Fill
- Denotes Finished Surface Level
- Denotes Depth of Fill

A	Original issue	18/12/2025
#	Description	Date



Cadastral Surveyor:

Christopher Mark Hetherington


Scale: 1:200 Original Sheet: A3

Horizontal Datum:
MGA94 ZONE 55

Vertical Datum:
AHD VIDE OPM114053 (RL 52.103)

Date: 18/12/2025 Sheet: 1 of 1

Drawing No: 25829-DP215 Rev: A

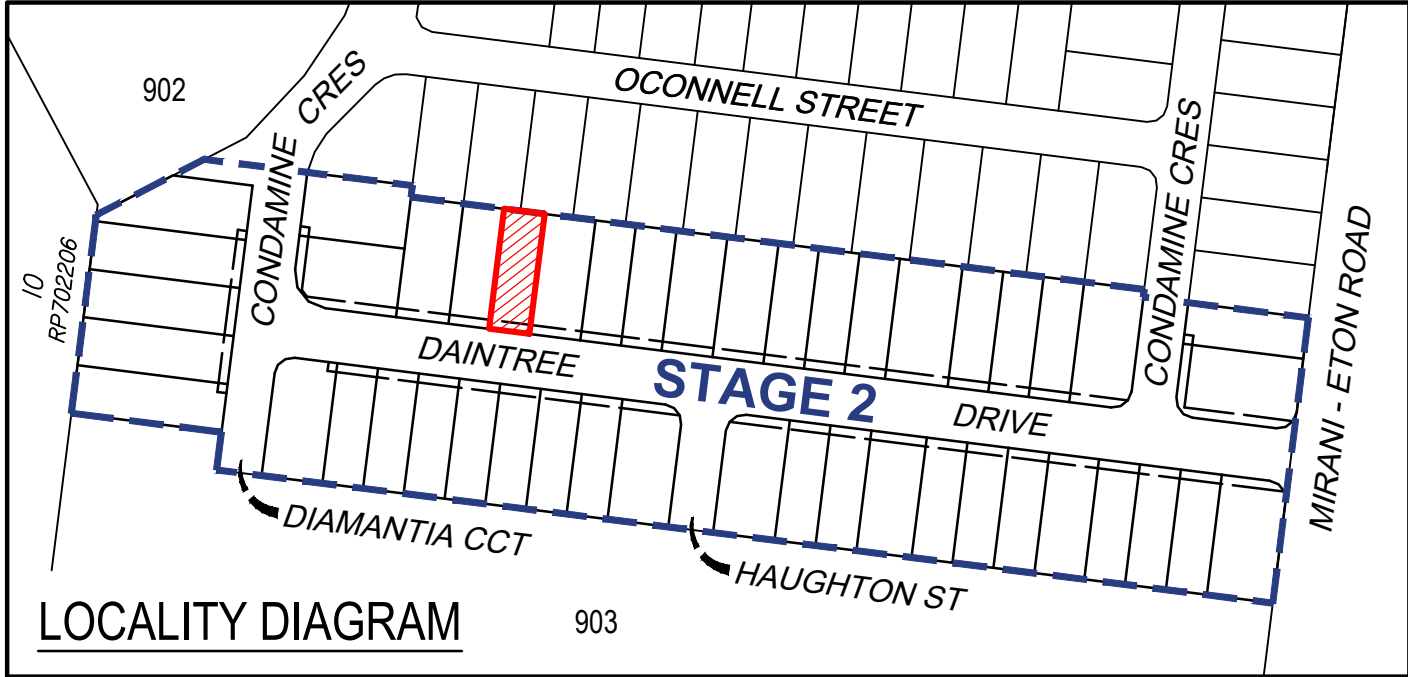


LOCALITY DIAGRAM



NOTES

1. Areas and dimensions are subject to final survey and Survey Plan registration.
2. Final presentation of areas will comply with requirements of the Registrar of Titles and may vary from the format shown on this Identification Plan.
3. Proposed contours and fill are derived from Engineering Design provided by SCG Urban on 1/12/2025.
4. This plan was prepared to satisfy Section 11 of the Land Sales Act 1984 and should not be used by any other person or corporation or for any other purpose.
5. Levels shown are referenced to the Australian Height Datum (AHD) from origin OPM114053 (RL 52.103).
6. Builders shall not build off the design levels shown; a site survey is required.
7. All earthworks to allotments shall be completed under Level 1 supervision by a NATA Certified Geotechnical Testing Authority in accordance with the provisions of Appendix B of AS3798 - Guidelines of Earthworks for Commercial and Residential Developments. Residential - 95% of standard maximum dry density.

These notes are an integral part of this plan.

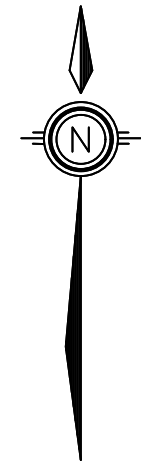

Scale 1:200 - Lengths are in Metres.

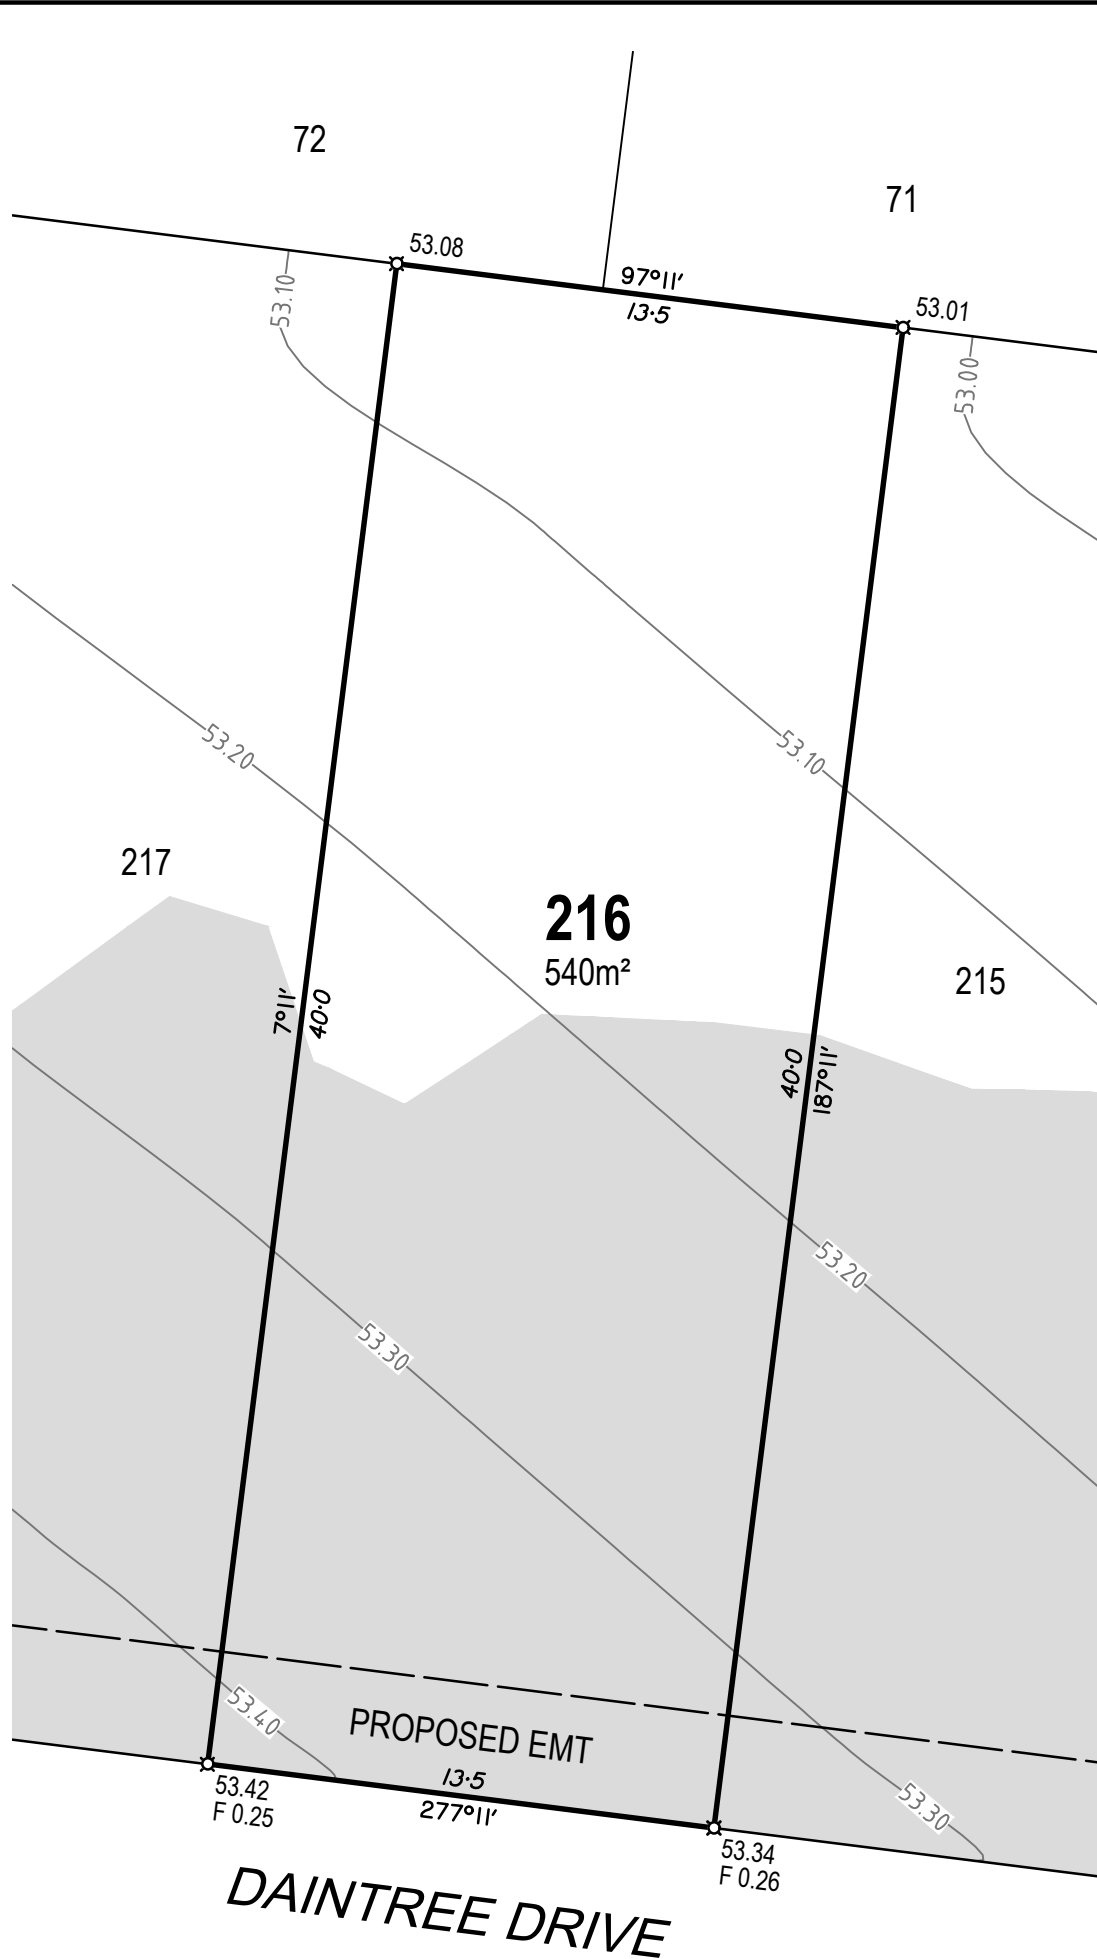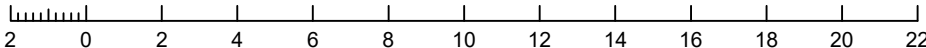

DISCLOSURE PLAN FOR
PROPOSED LOT 216

RIVERBEND MIRANI
STAGE 2

Currently Described as
Lot 900 on SP255615

Locality: Mirani

LGA: Mackay Regional Council

LEGEND

- Proposed Lot Boundary
- Proposed Easement Boundary
- Finished Surface Contour (0.1m Interval)
- Extent of Fill
- × 12.34 Denotes Finished Surface Level
- × F 0.23 Denotes Depth of Fill



Airlie Beach | Mackay | Townsville | Rockhampton | SE QLD
E: admin@visionsurveysqld.com.au P: 13000VISION

Cadastral Surveyor:

Christopher Mark Hetherington


Scale: 1:200 Original Sheet: A3

Horizontal Datum:
MGA94 ZONE 55

Vertical Datum:
AHD VIDE OPM114053 (RL 52.103)

Date: 18/12/2025 Sheet: 1 of 1

Drawing No: 25829-DP216 Rev: A

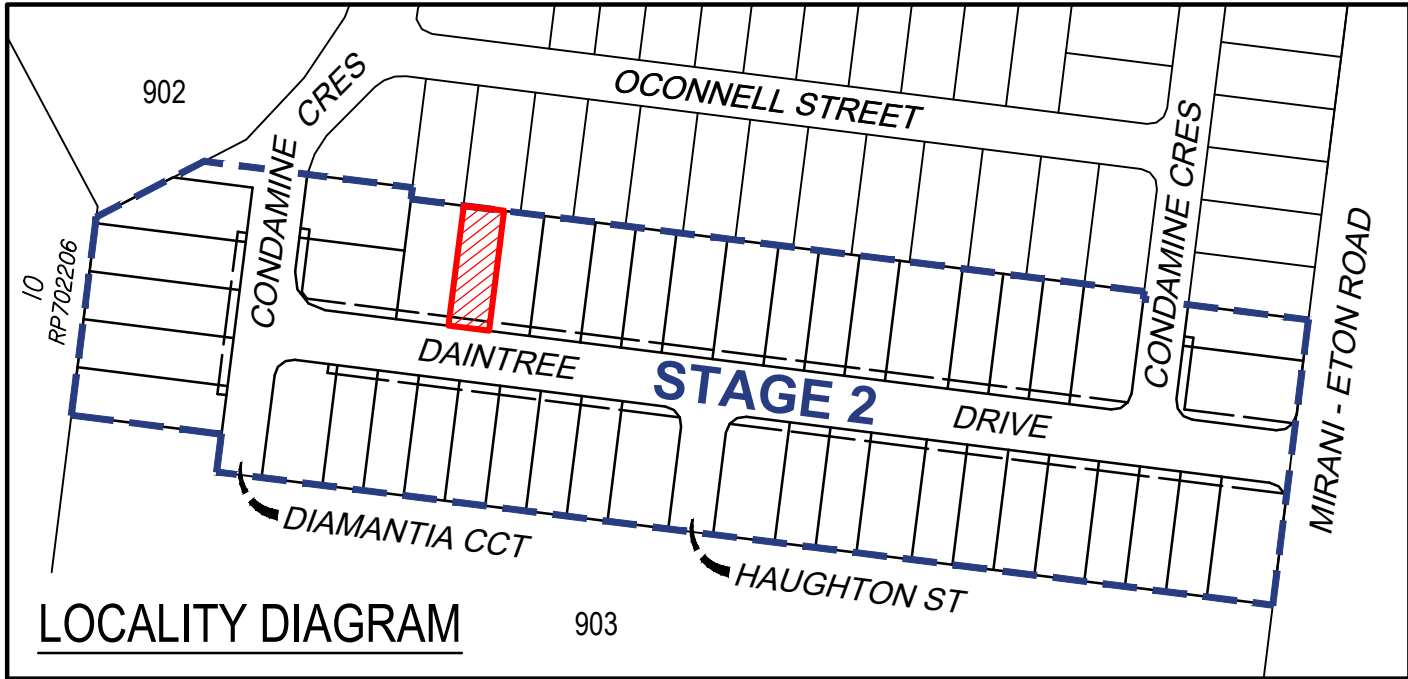


LOCALITY DIAGRAM



NOTES

- Areas and dimensions are subject to final survey and Survey Plan registration.
- Final presentation of areas will comply with requirements of the Registrar of Titles and may vary from the format shown on this Identification Plan.
- Proposed contours and fill are derived from Engineering Design provided by SCG Urban on 1/12/2025.
- This plan was prepared to satisfy Section 11 of the Land Sales Act 1984 and should not be used by any other person or corporation or for any other purpose.
- Levels shown are referenced to the Australian Height Datum (AHD) from origin OPM114053 (RL 52.103).
- Builders shall not build off the design levels shown; a site survey is required.
- All earthworks to allotments shall be completed under Level 1 supervision by a NATA Certified Geotechnical Testing Authority in accordance with the provisions of Appendix B of AS3798 - Guidelines of Earthworks for Commercial and Residential Developments. Residential - 95% of standard maximum dry density.

These notes are an integral part of this plan.

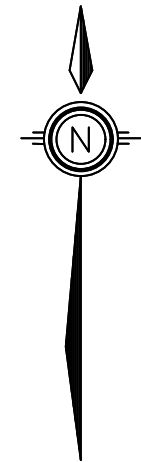

Scale 1:200 - Lengths are in Metres.

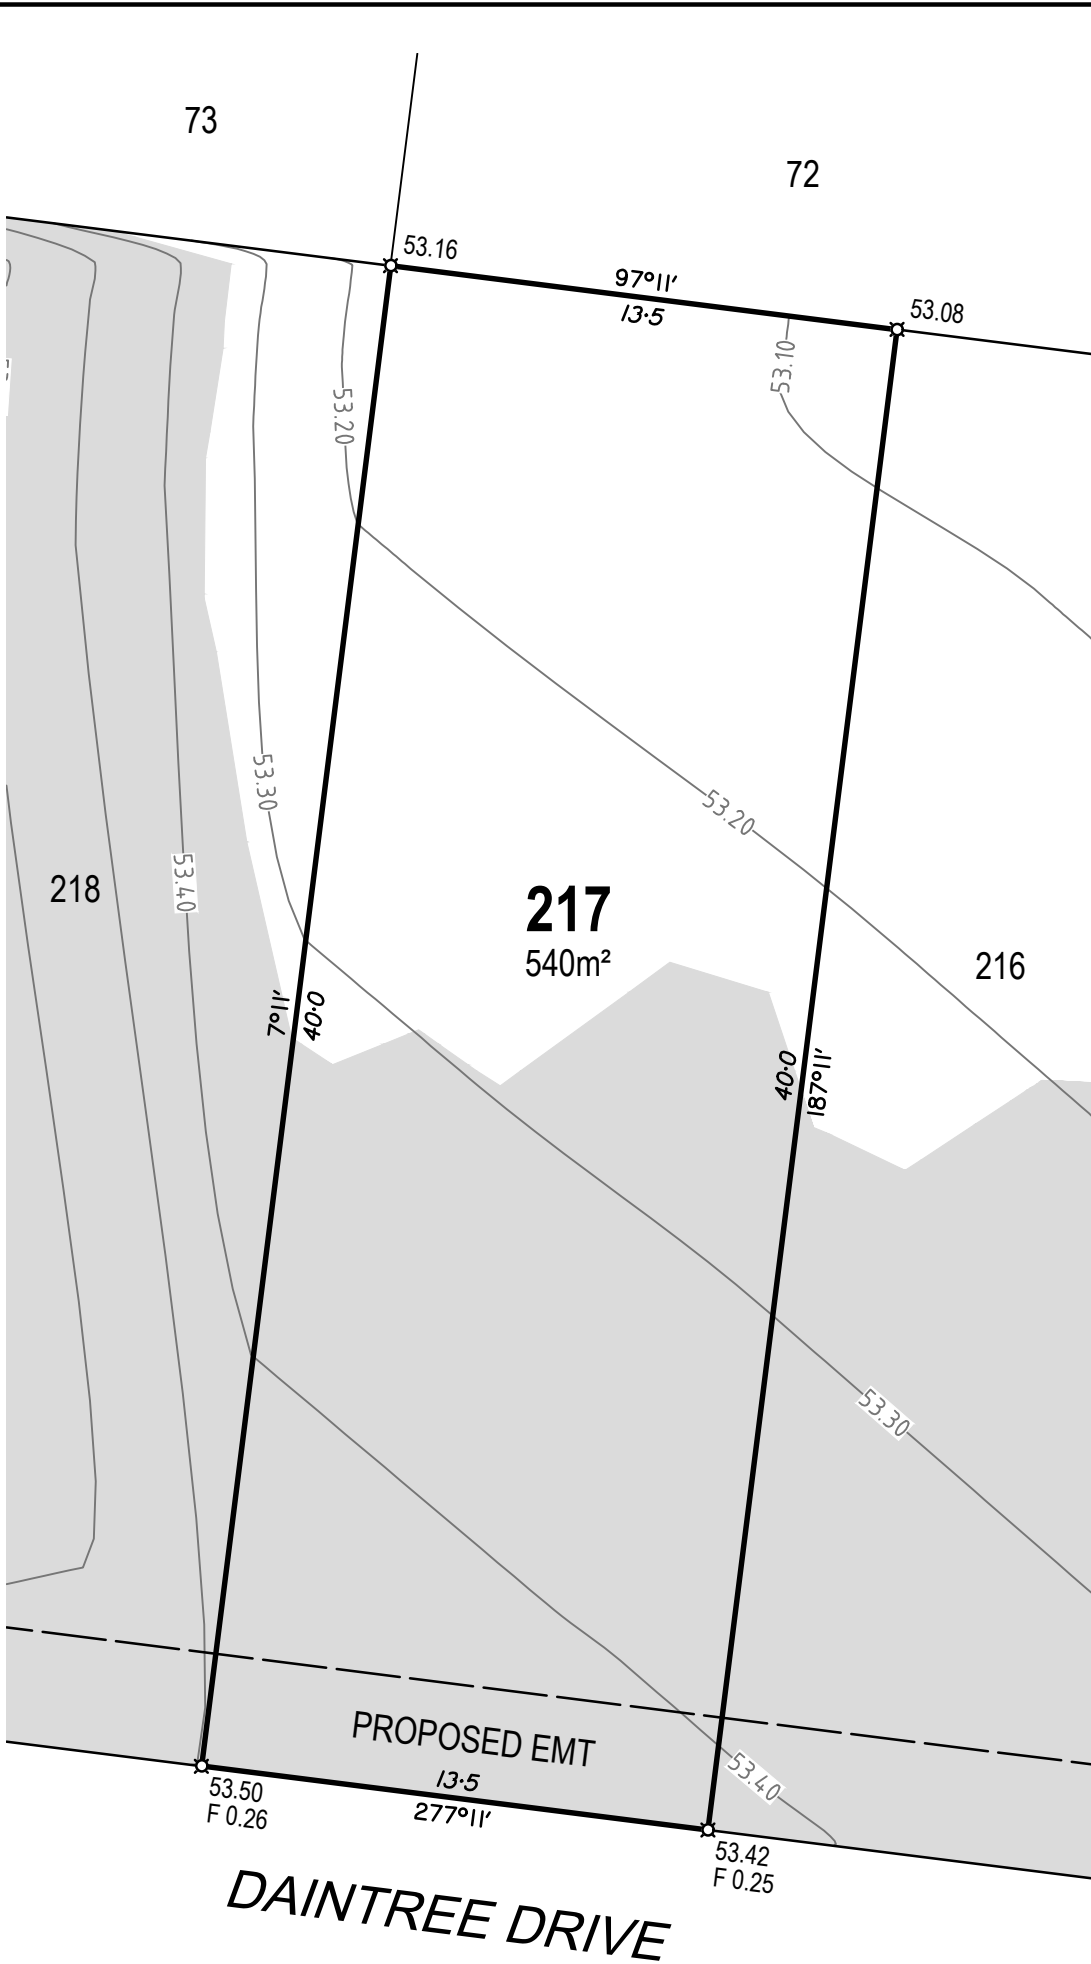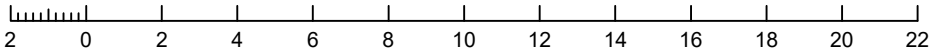

DISCLOSURE PLAN FOR
PROPOSED LOT 217

RIVERBEND MIRANI
STAGE 2

Currently Described as
Lot 900 on SP255615

Locality: Mirani

LGA: Mackay Regional Council

LEGEND

- Proposed Lot Boundary
- Proposed Easement Boundary
- Finished Surface Contour (0.1m Interval)
- Extent of Fill
- Denotes Finished Surface Level
- Denotes Depth of Fill

A	Original issue	18/12/2025
#	Description	Date



Cadastral Surveyor:

Christopher Mark Hetherington


Scale: 1:200 Original Sheet: A3

Horizontal Datum:
MGA94 ZONE 55

Vertical Datum:
AHD VIDE OPM114053 (RL 52.103)

Date: 18/12/2025 Sheet: 1 of 1

Drawing No: 25829-DP217 Rev: A

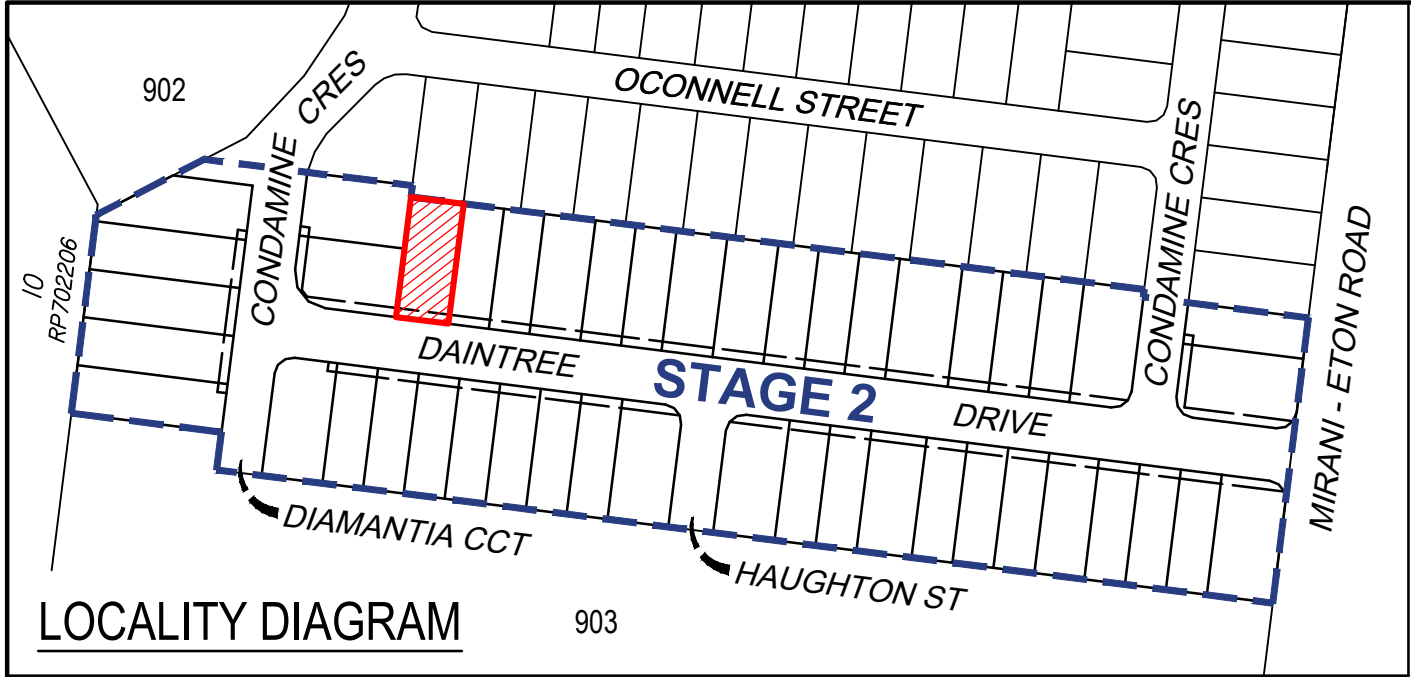


LOCALITY DIAGRAM



NOTES

- 1. Areas and dimensions are subject to final survey and Survey Plan registration.
- 2. Final presentation of areas will comply with requirements of the Registrar of Titles and may vary from the format shown on this Identification Plan.
- 3. Proposed contours and fill are derived from Engineering Design provided by SCG Urban on 1/12/2025.
- 4. This plan was prepared to satisfy Section 11 of the Land Sales Act 1984 and should not be used by any other person or corporation or for any other purpose.
- 5. Levels shown are referenced to the Australian Height Datum (AHD) from origin OPM114053 (RL 52.103).
- 6. Builders shall not build off the design levels shown; a site survey is required.
- 7. All earthworks to allotments shall be completed under Level 1 supervision by a NATA Certified Geotechnical Testing Authority in accordance with the provisions of Appendix B of AS3798 - Guidelines of Earthworks for Commercial and Residential Developments. Residential - 95% of standard maximum dry density.

These notes are an integral part of this plan.

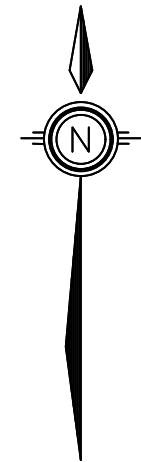

Scale 1:200 - Lengths are in Metres.

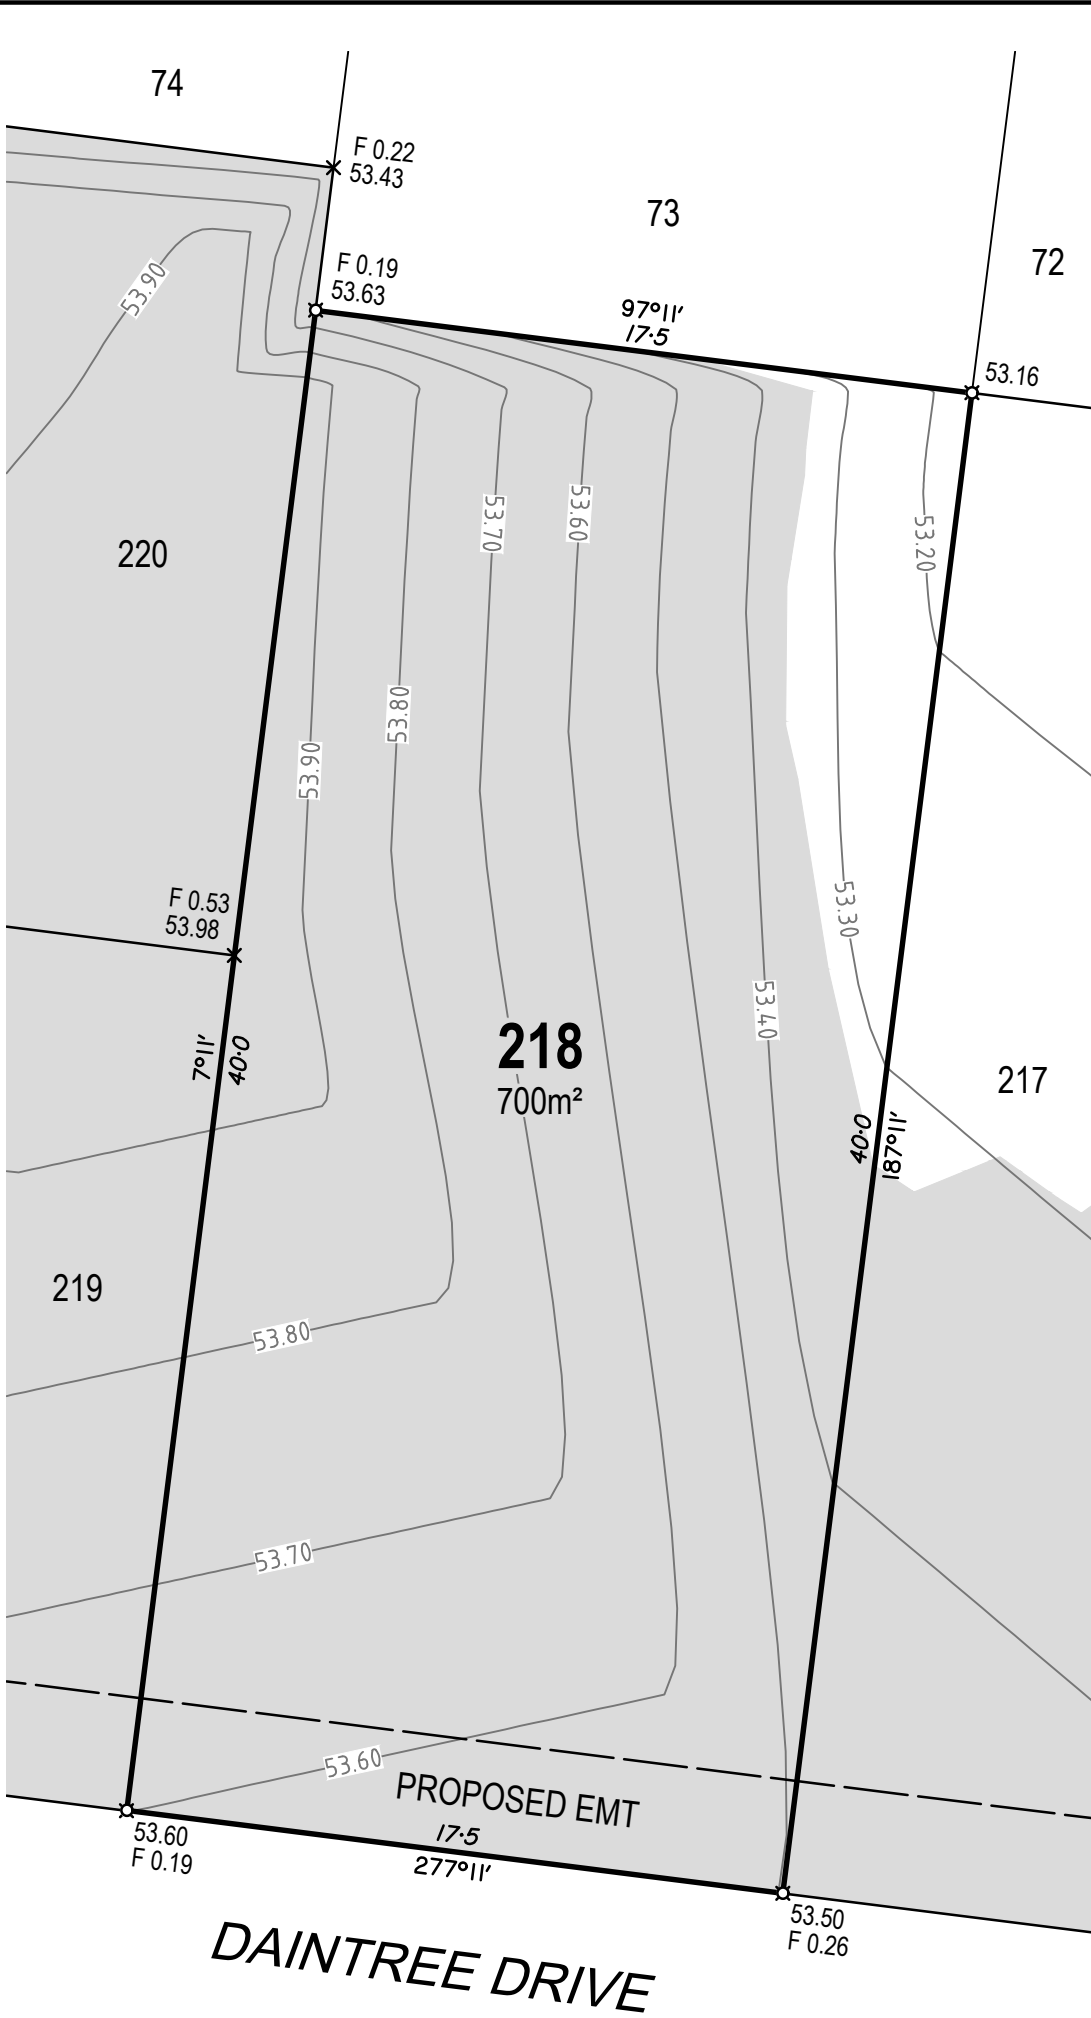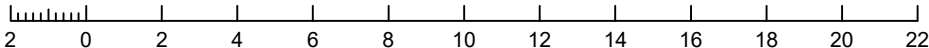

DISCLOSURE PLAN FOR
PROPOSED LOT 218

RIVERBEND MIRANI
STAGE 2

Currently Described as
Lot 900 on SP255615

Locality: Mirani

LGA: Mackay Regional Council

LEGEND

- Proposed Lot Boundary
- Proposed Easement Boundary
- Finished Surface Contour (0.1m Interval)
- Extent of Fill
- Denotes Finished Surface Level
- Denotes Depth of Fill

A	Original issue	18/12/2025
#	Description	Date



Cadastral Surveyor:

Christopher Mark Hetherington


Scale: 1:200 Original Sheet: A3

Horizontal Datum:
MGA94 ZONE 55

Vertical Datum:
AHD VIDE OPM114053 (RL 52.103)

Date: 18/12/2025 Sheet: 1 of 1

Drawing No: 25829-DP218 Rev: A

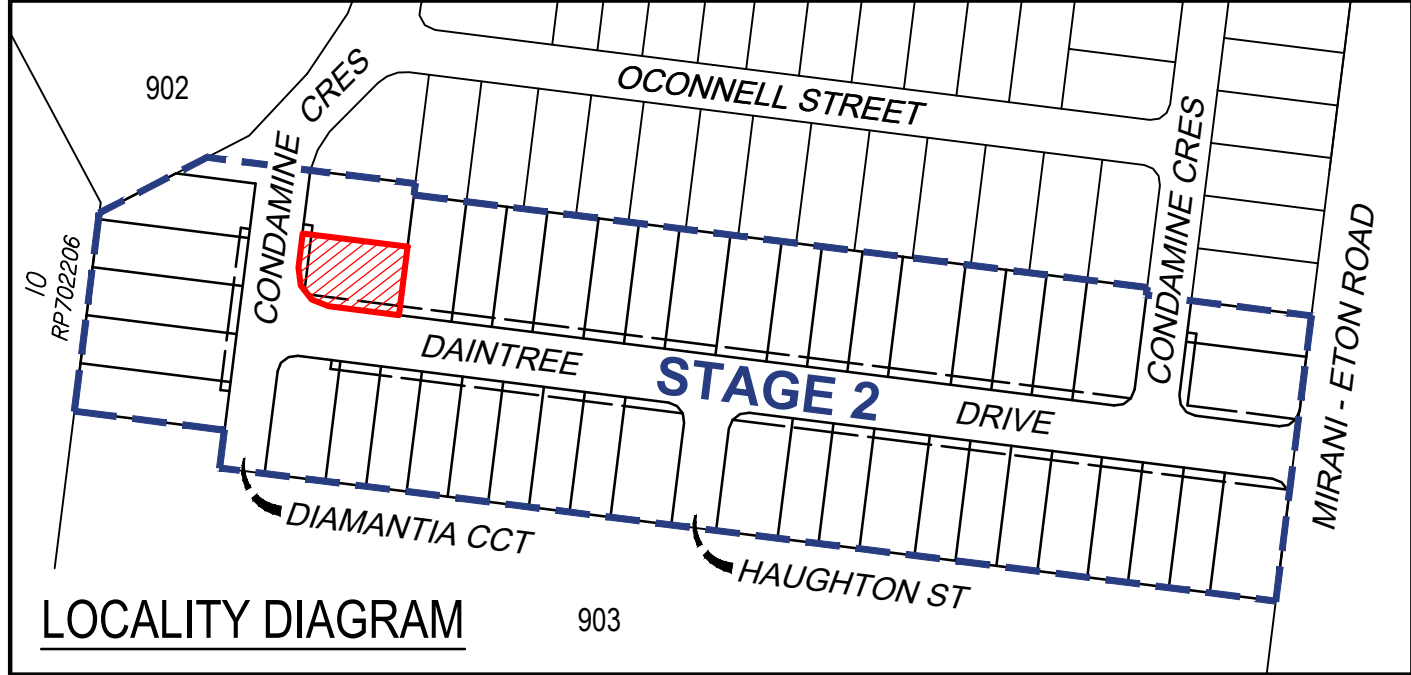

NOTES

1. Areas and dimensions are subject to final survey and Survey Plan registration.
2. Final presentation of areas will comply with requirements of the Registrar of Titles and may vary from the format shown on this Identification Plan.
3. Proposed contours and fill are derived from Engineering Design provided by SCG Urban on 1/12/2025.
4. This plan was prepared to satisfy Section 11 of the Land Sales Act 1984 and should not be used by any other person or corporation or for any other purpose.
5. Levels shown are referenced to the Australian Height Datum (AHD) from origin OPM114053 (RL 52.103).
6. Builders shall not build off the design levels shown; a site survey is required.
7. All earthworks to allotments shall be completed under Level 1 supervision by a NATA Certified Geotechnical Testing Authority in accordance with the provisions of Appendix B of AS3798 - Guidelines of Earthworks for Commercial and Residential Developments. Residential - 95% of standard maximum dry density.

These notes are an integral part of this plan.

DISCLOSURE PLAN FOR
PROPOSED LOT 219

RIVERBEND MIRANI
STAGE 2


Currently Described as
Lot 900 on SP255615

Locality: Mirani

LGA: Mackay Regional Council

LEGEND

- Proposed Lot Boundary
- Proposed Easement Boundary
- Finished Surface Contour (0.1m Interval)
- Extent of Fill
- Denotes Finished Surface Level
- Denotes Depth of Fill

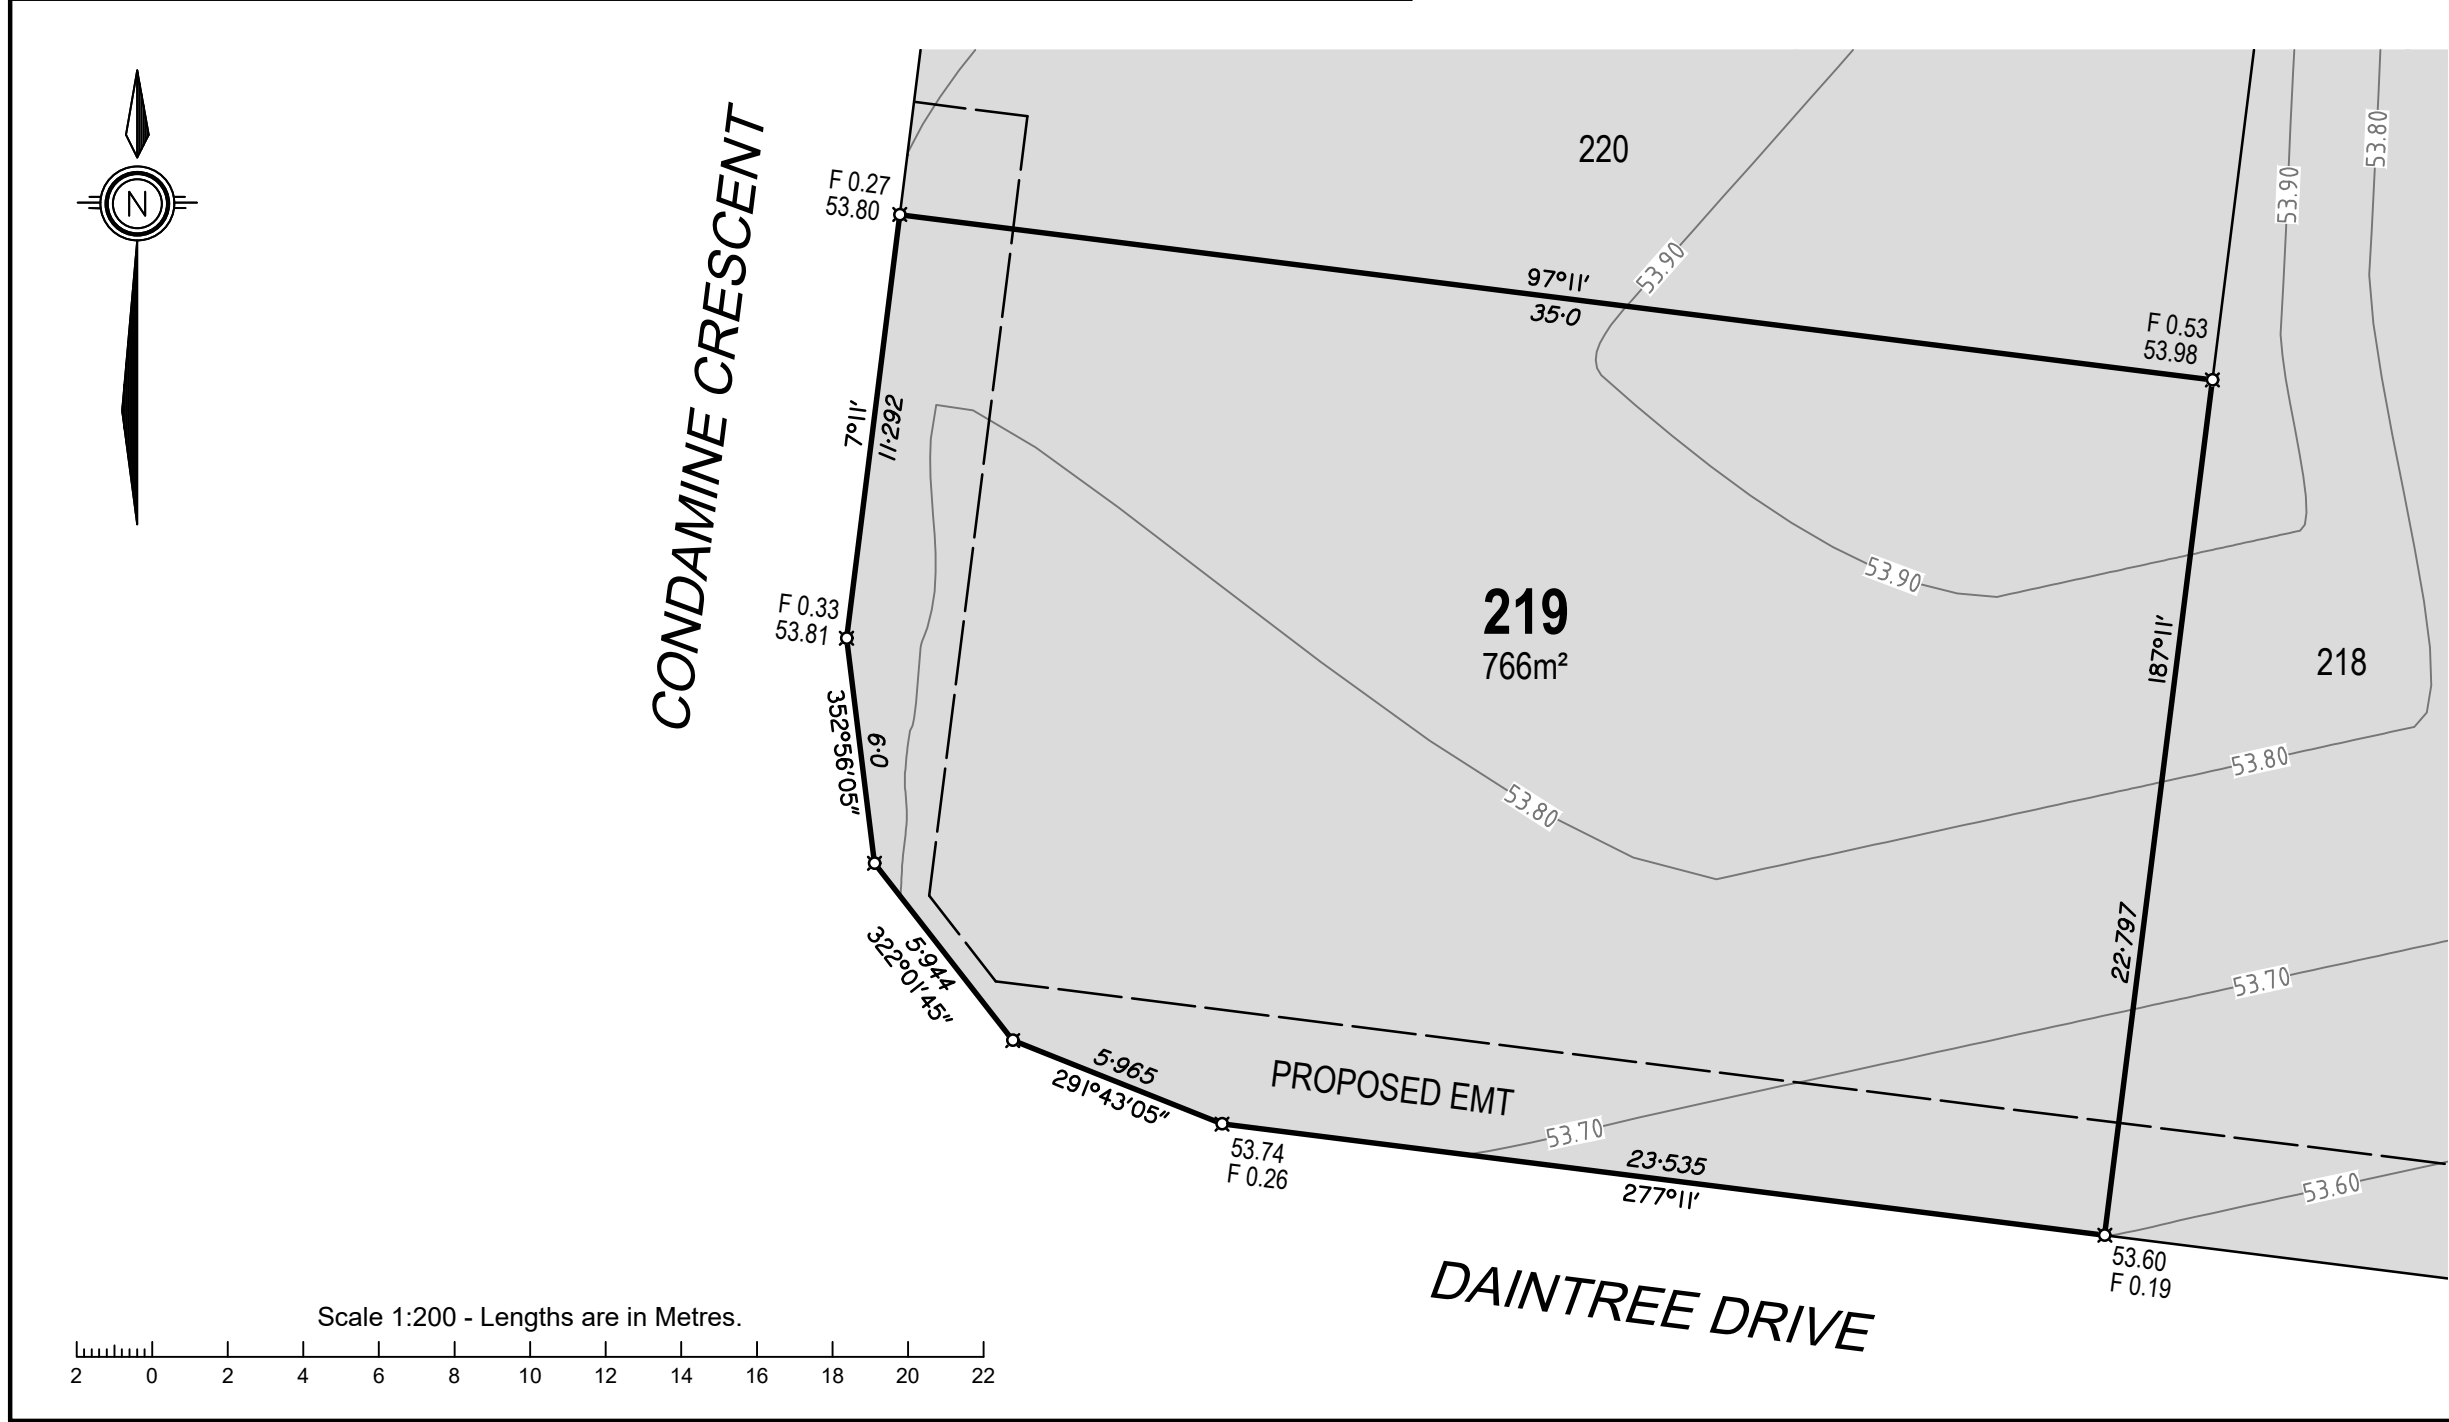

Airlie Beach | Mackay | Townsville | Rockhampton | SE QLD
E: admin@visionsurveysqld.com.au P: 13000VISION

Cadastral Surveyor:

Christopher Mark Hetherington


Scale: 1:200 Original Sheet: A3

Horizontal Datum:
MGA94 ZONE 55

Vertical Datum:
AHD VIDE OPM114053 (RL 52.103)

Date: 18/12/2025 Sheet: 1 of 1

Drawing No: 25829-DP219 Rev: A

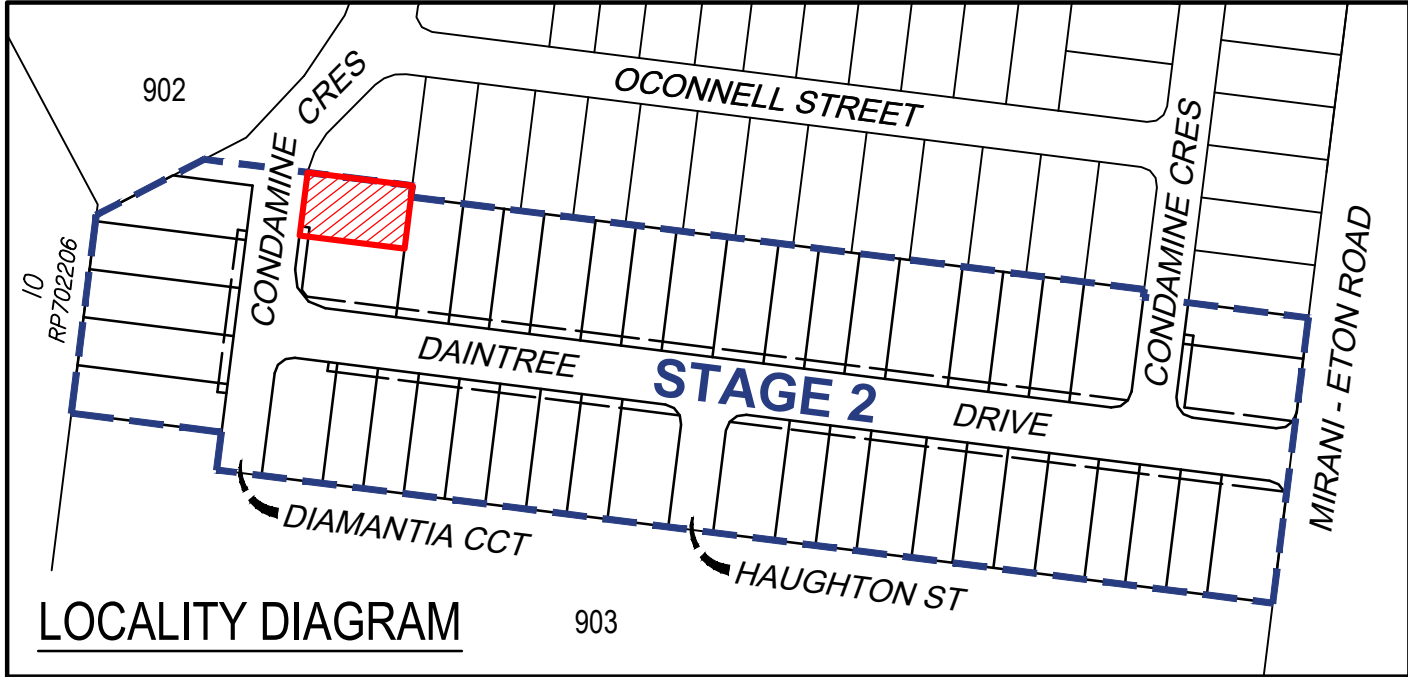

NOTES

1. Areas and dimensions are subject to final survey and Survey Plan registration.
2. Final presentation of areas will comply with requirements of the Registrar of Titles and may vary from the format shown on this Identification Plan.
3. Proposed contours and fill are derived from Engineering Design provided by SCG Urban on 1/12/2025.
4. This plan was prepared to satisfy Section 11 of the Land Sales Act 1984 and should not be used by any other person or corporation or for any other purpose.
5. Levels shown are referenced to the Australian Height Datum (AHD) from origin OPM114053 (RL 52.103).
6. Builders shall not build off the design levels shown; a site survey is required.
7. All earthworks to allotments shall be completed under Level 1 supervision by a NATA Certified Geotechnical Testing Authority in accordance with the provisions of Appendix B of AS3798 - Guidelines of Earthworks for Commercial and Residential Developments. Residential - 95% of standard maximum dry density.

These notes are an integral part of this plan.

DISCLOSURE PLAN FOR
PROPOSED LOT 220

RIVERBEND MIRANI
STAGE 2


Currently Described as
Lot 900 on SP255615

Locality: Mirani

LGA: Mackay Regional Council

LEGEND

- Proposed Lot Boundary
- Proposed Easement Boundary
- Finished Surface Contour (0.1m Interval)
- Extent of Fill
- Denotes Finished Surface Level
- Denotes Depth of Fill

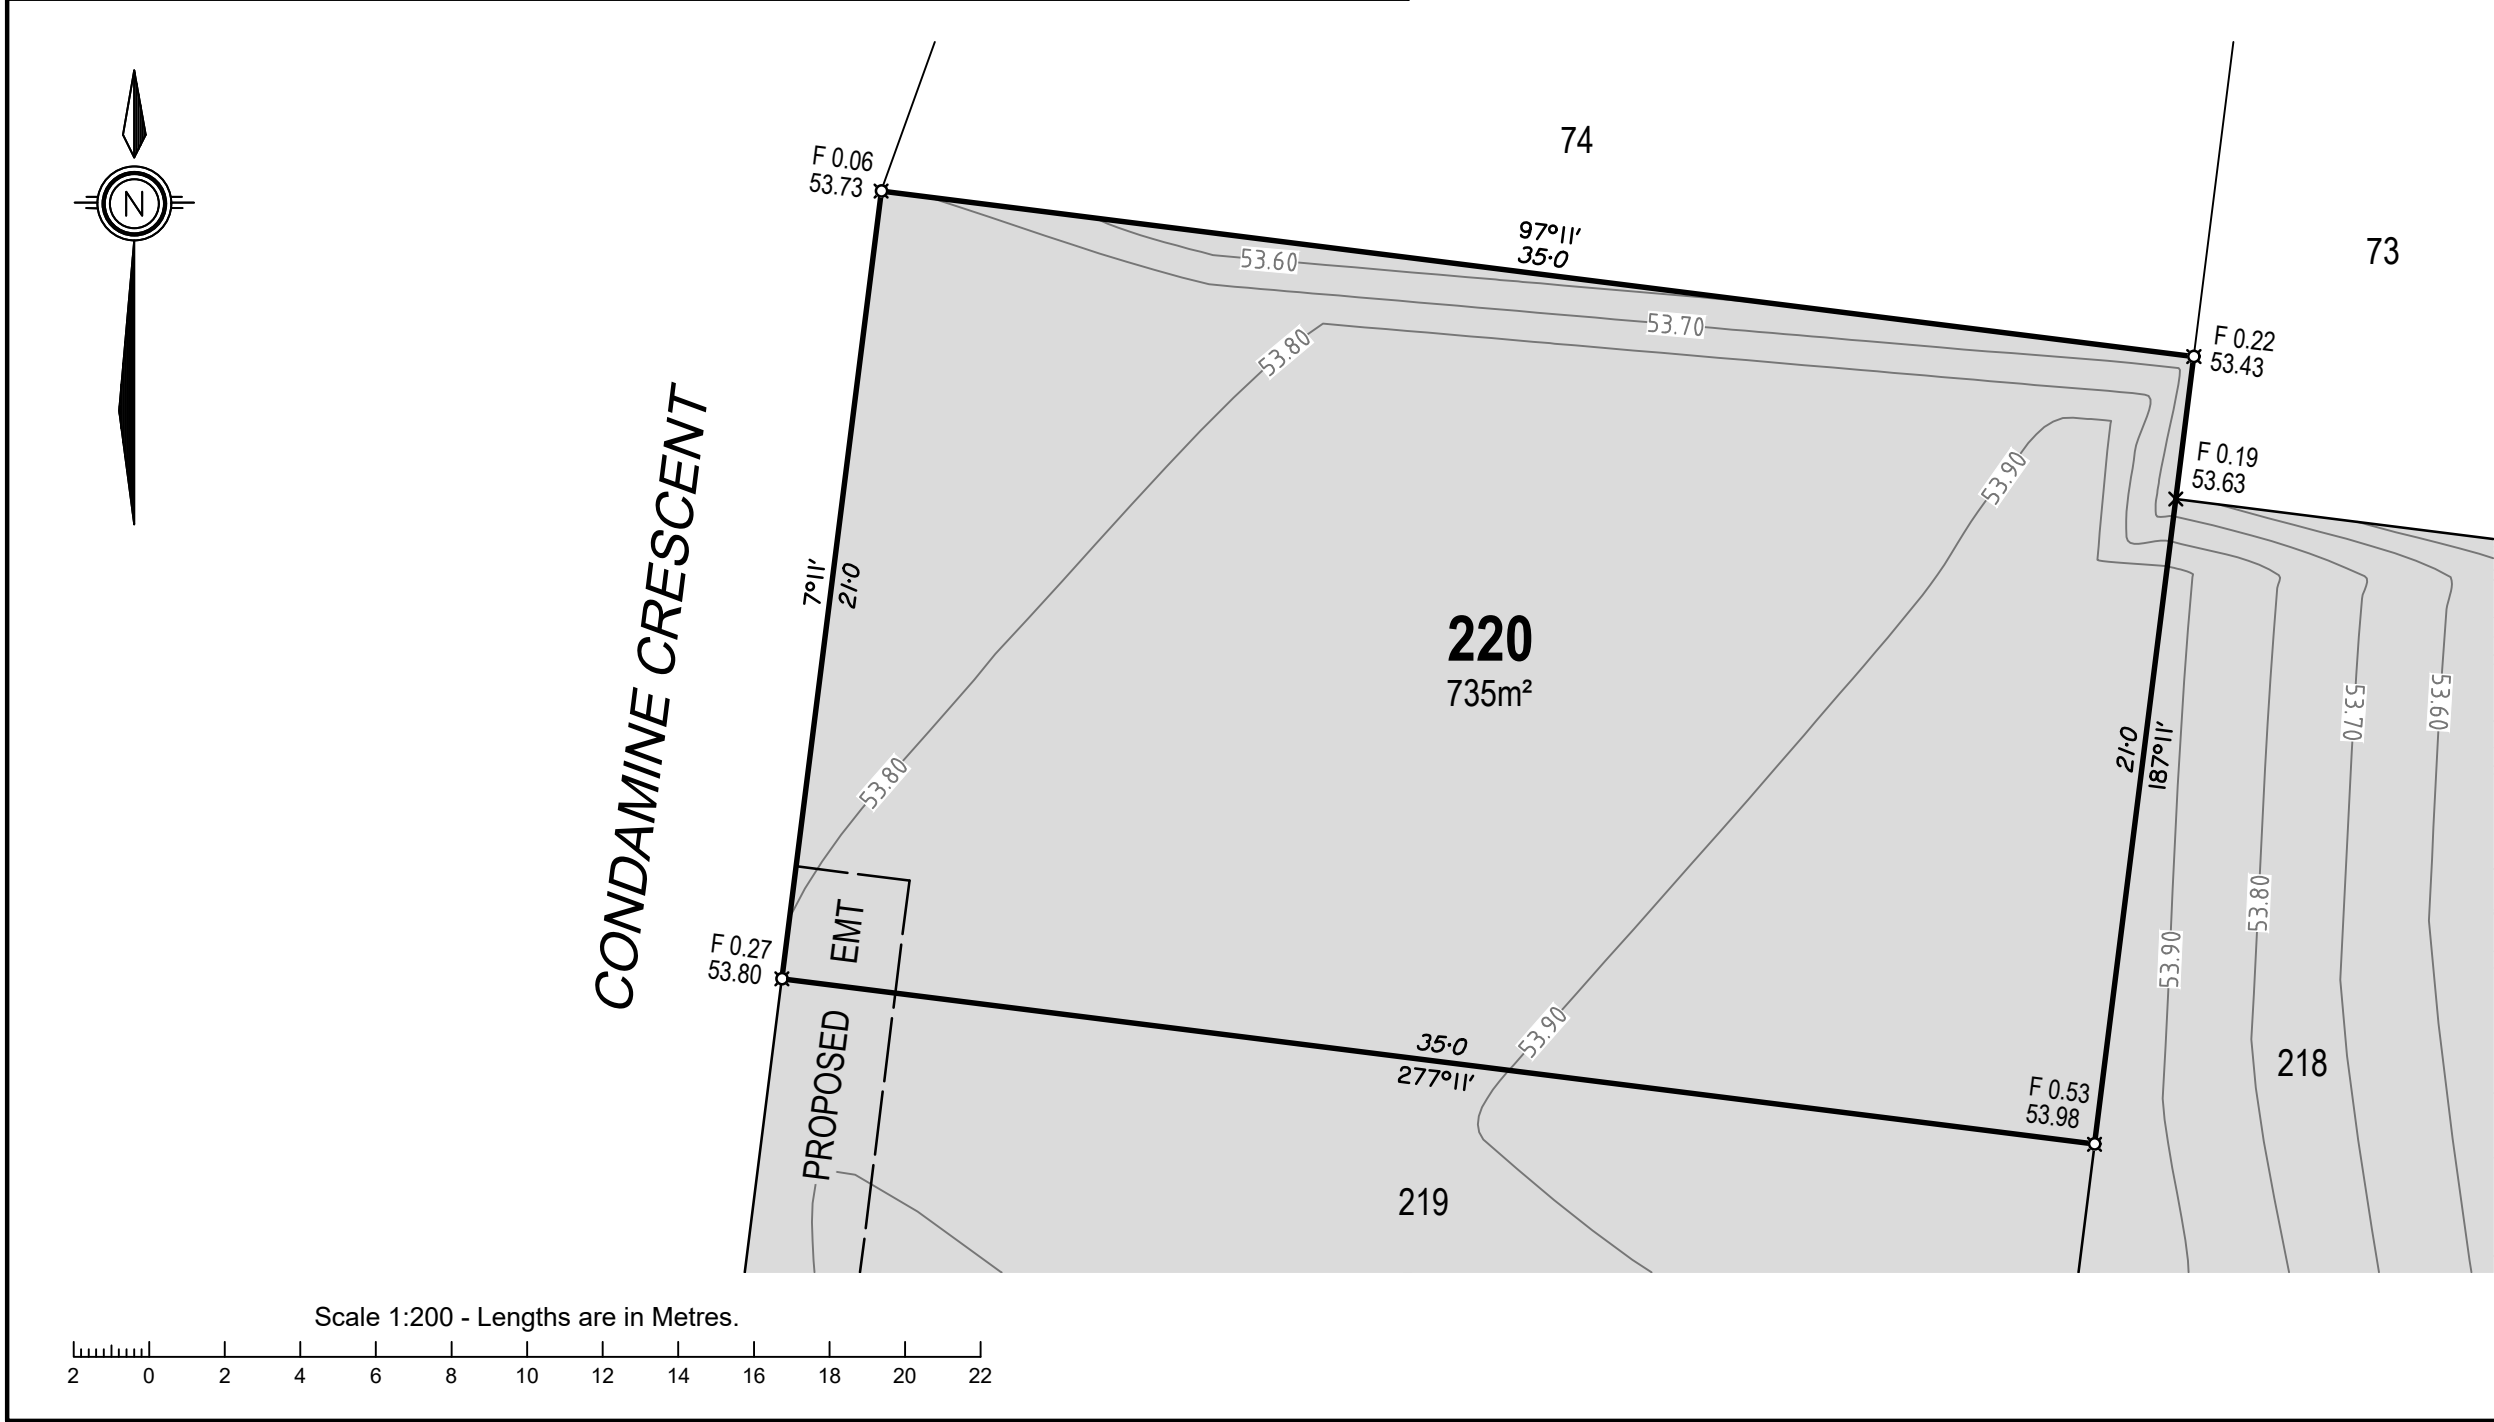

Cadastral Surveyor:
Christopher Mark Hetherington


Scale: 1:200 Original Sheet: A3

Horizontal Datum:
MGA94 ZONE 55

Vertical Datum:
AHD VIDE OPM114053 (RL 52.103)

Date: 18/12/2025 Sheet: 1 of 1

Drawing No: 25829-DP220 Rev: A

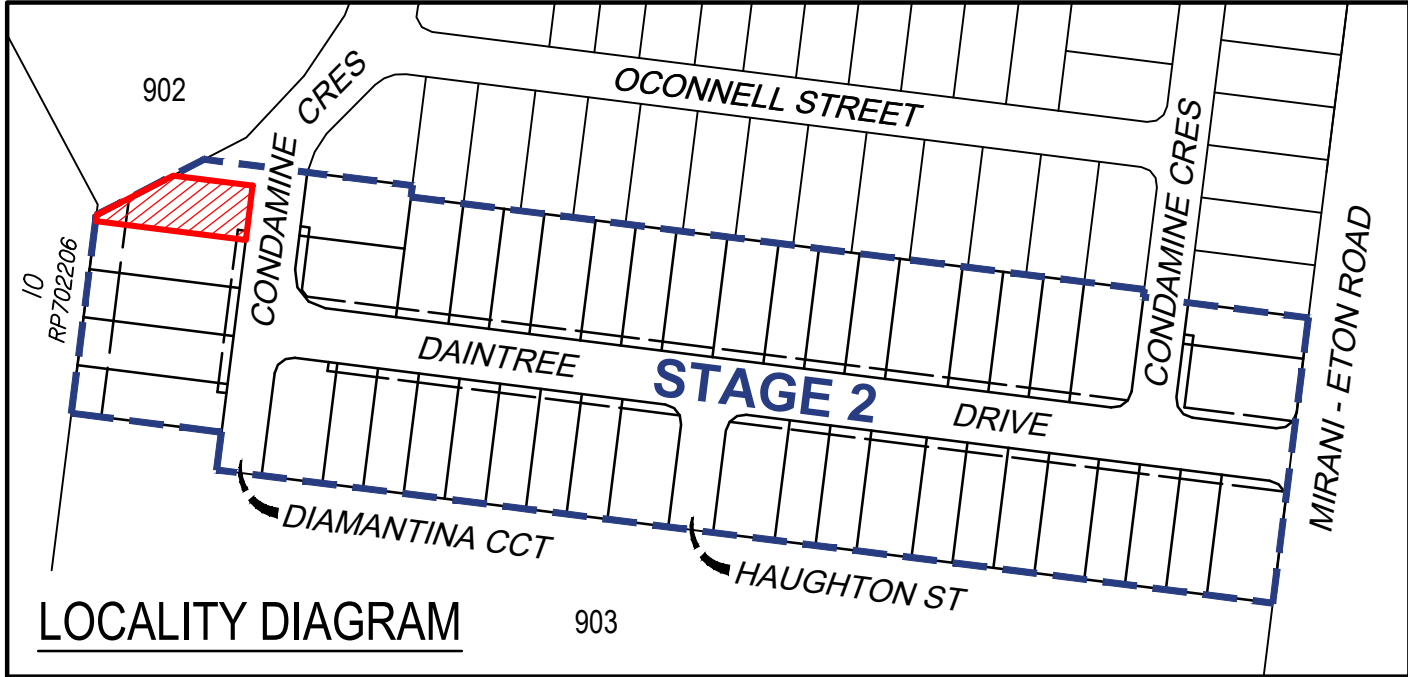

NOTES

1. Areas and dimensions are subject to final survey and Survey Plan registration.
2. Final presentation of areas will comply with requirements of the Registrar of Titles and may vary from the format shown on this Identification Plan.
3. Proposed contours and fill are derived from Engineering Design provided by SCG Urban on 1/12/2025.
4. This plan was prepared to satisfy Section 11 of the Land Sales Act 1984 and should not be used by any other person or corporation or for any other purpose.
5. Levels shown are referenced to the Australian Height Datum (AHD) from origin OPM114053 (RL 52.103).
6. Builders shall not build off the design levels shown; a site survey is required.
7. All earthworks to allotments shall be completed under Level 1 supervision by a NATA Certified Geotechnical Testing Authority in accordance with the provisions of Appendix B of AS3798 - Guidelines of Earthworks for Commercial and Residential Developments. Residential - 95% of standard maximum dry density.

These notes are an integral part of this plan.

DISCLOSURE PLAN FOR
PROPOSED LOT 221


RIVERBEND MIRANI
STAGE 2

Currently Described as
Lot 900 on SP255615

Locality: Mirani
LGA: Mackay Regional Council

LEGEND


- Proposed Lot Boundary
- Proposed Easement / Covenant Boundary
- Finished Surface Contour (0.1m Interval)
- Extent of Fill
- Denotes Finished Surface Level
- Denotes Depth of Fill

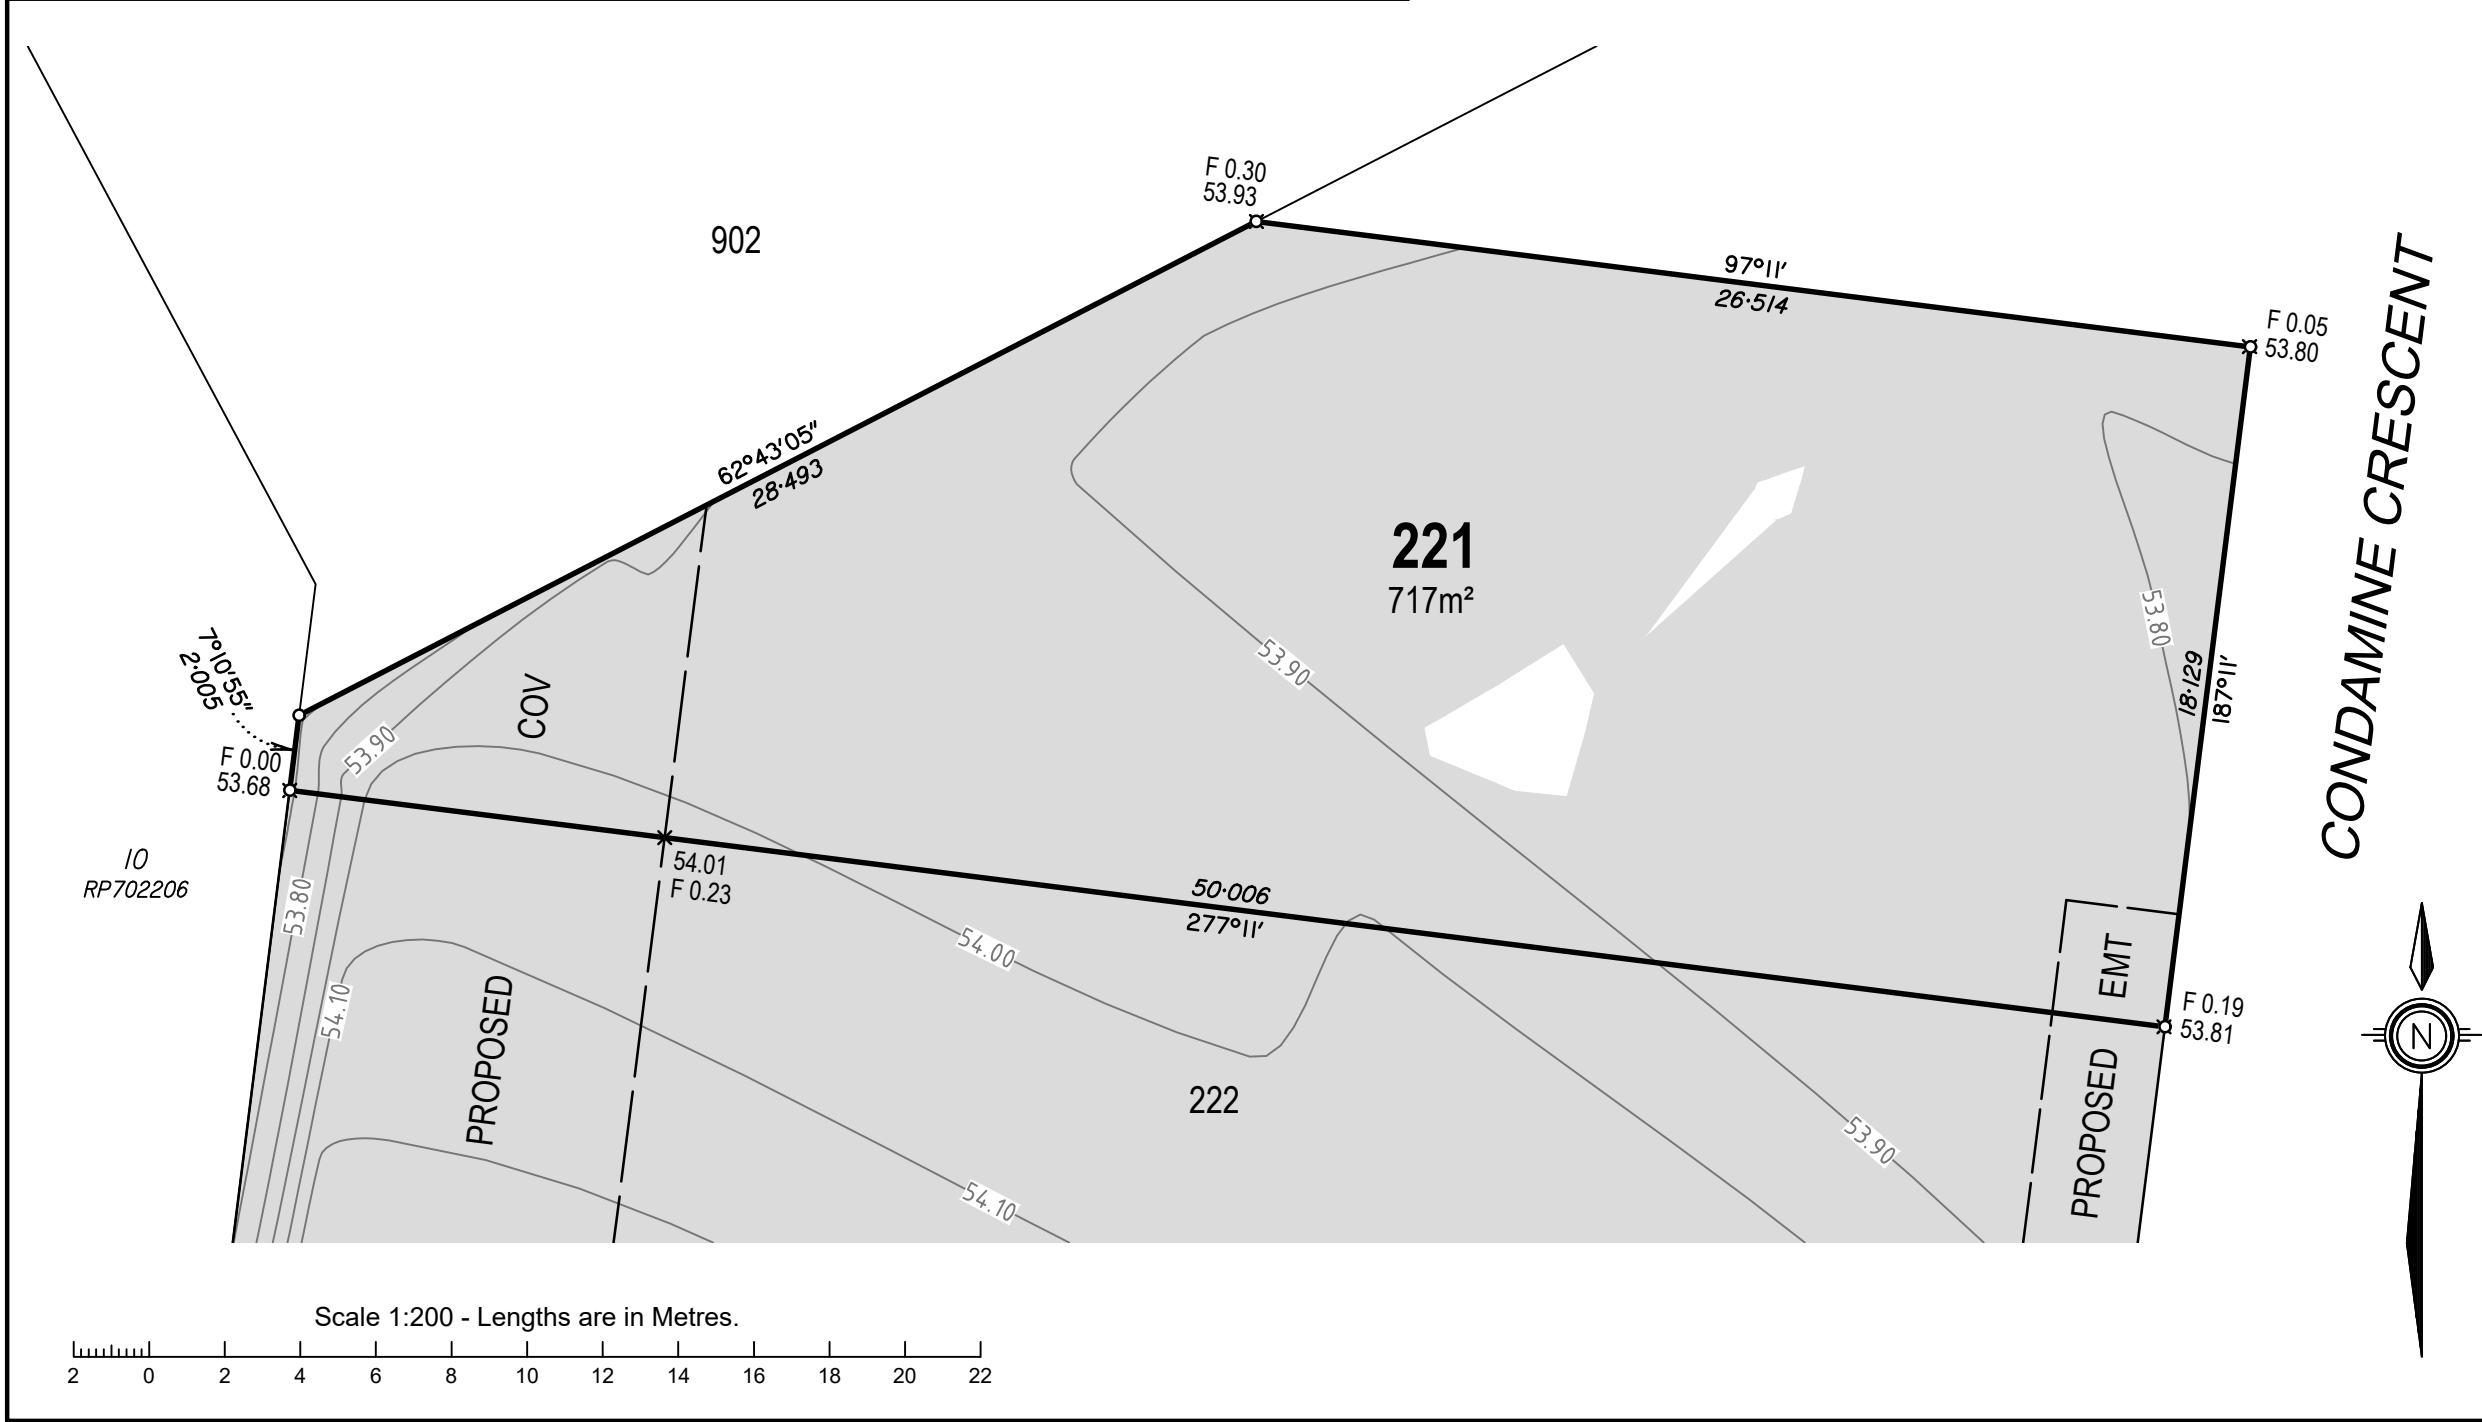

B	Proposed Covenant added	21/01/2026
A	Original issue	18/12/2025
#	Description	Date

VISION
Airlie Beach | Mackay | Townsville | Rockhampton | SE QLD
E: admin@visionsurveysqld.com.au P: 13000VISION

Cadastral Surveyor: Christopher Mark Hetherington		
Scale:	1:200	Original Sheet: A3
Horizontal Datum: MGA94 ZONE 55		
Vertical Datum: AHD VIDE OPM114053 (RL 52.103)		
Date:	21/01/2026	Sheet: 1 of 1
Drawing No: 25829-DP221		Rev: B

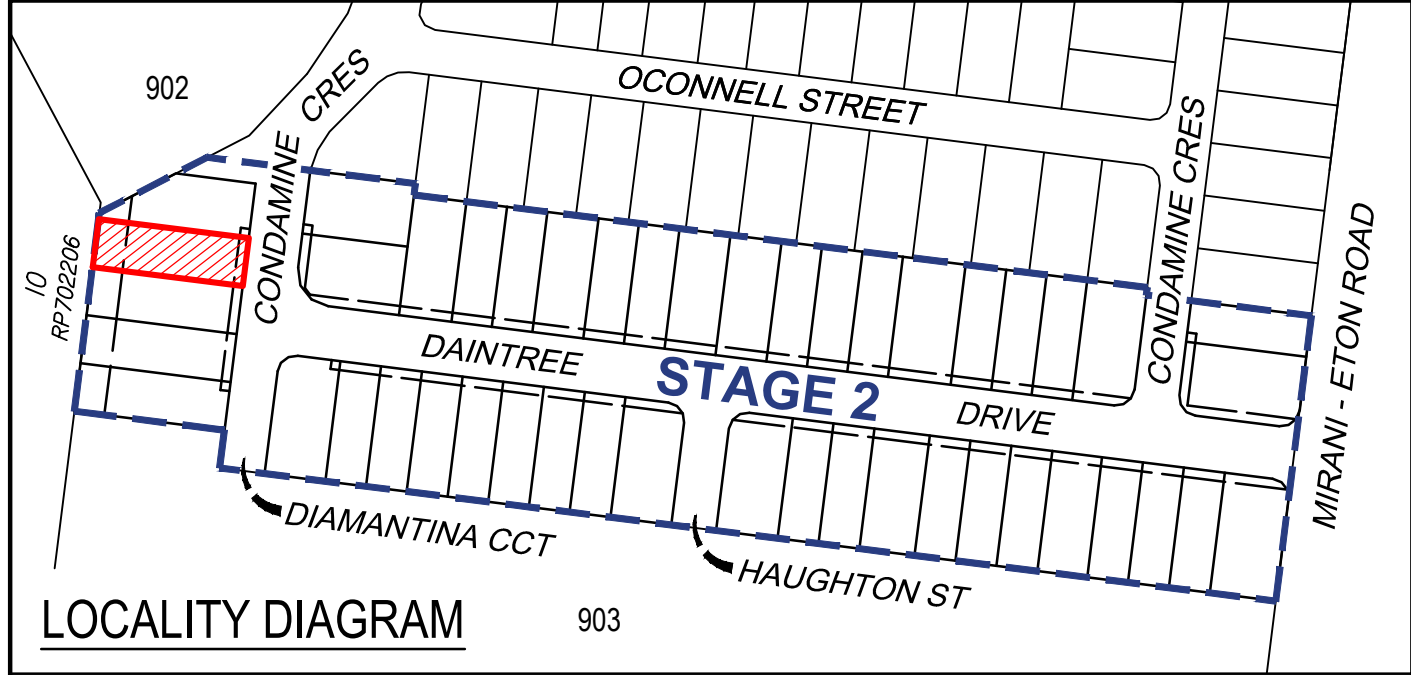

NOTES

1. Areas and dimensions are subject to final survey and Survey Plan registration.
2. Final presentation of areas will comply with requirements of the Registrar of Titles and may vary from the format shown on this Identification Plan.
3. Proposed contours and fill are derived from Engineering Design provided by SCG Urban on 1/12/2025.
4. This plan was prepared to satisfy Section 11 of the Land Sales Act 1984 and should not be used by any other person or corporation or for any other purpose.
5. Levels shown are referenced to the Australian Height Datum (AHD) from origin OPM114053 (RL 52.103).
6. Builders shall not build off the design levels shown; a site survey is required.
7. All earthworks to allotments shall be completed under Level 1 supervision by a NATA Certified Geotechnical Testing Authority in accordance with the provisions of Appendix B of AS3798 - Guidelines of Earthworks for Commercial and Residential Developments. Residential - 95% of standard maximum dry density.

These notes are an integral part of this plan.

DISCLOSURE PLAN FOR
PROPOSED LOT 222

RIVERBEND MIRANI
STAGE 2


Currently Described as
Lot 900 on SP255615

Locality: Mirani

LGA: Mackay Regional Council

LEGEND

- Proposed Lot Boundary
- Proposed Easement / Covenant Boundary
- Finished Surface Contour (0.1m Interval)
- Extent of Fill
- Denotes Finished Surface Level
- Denotes Depth of Fill

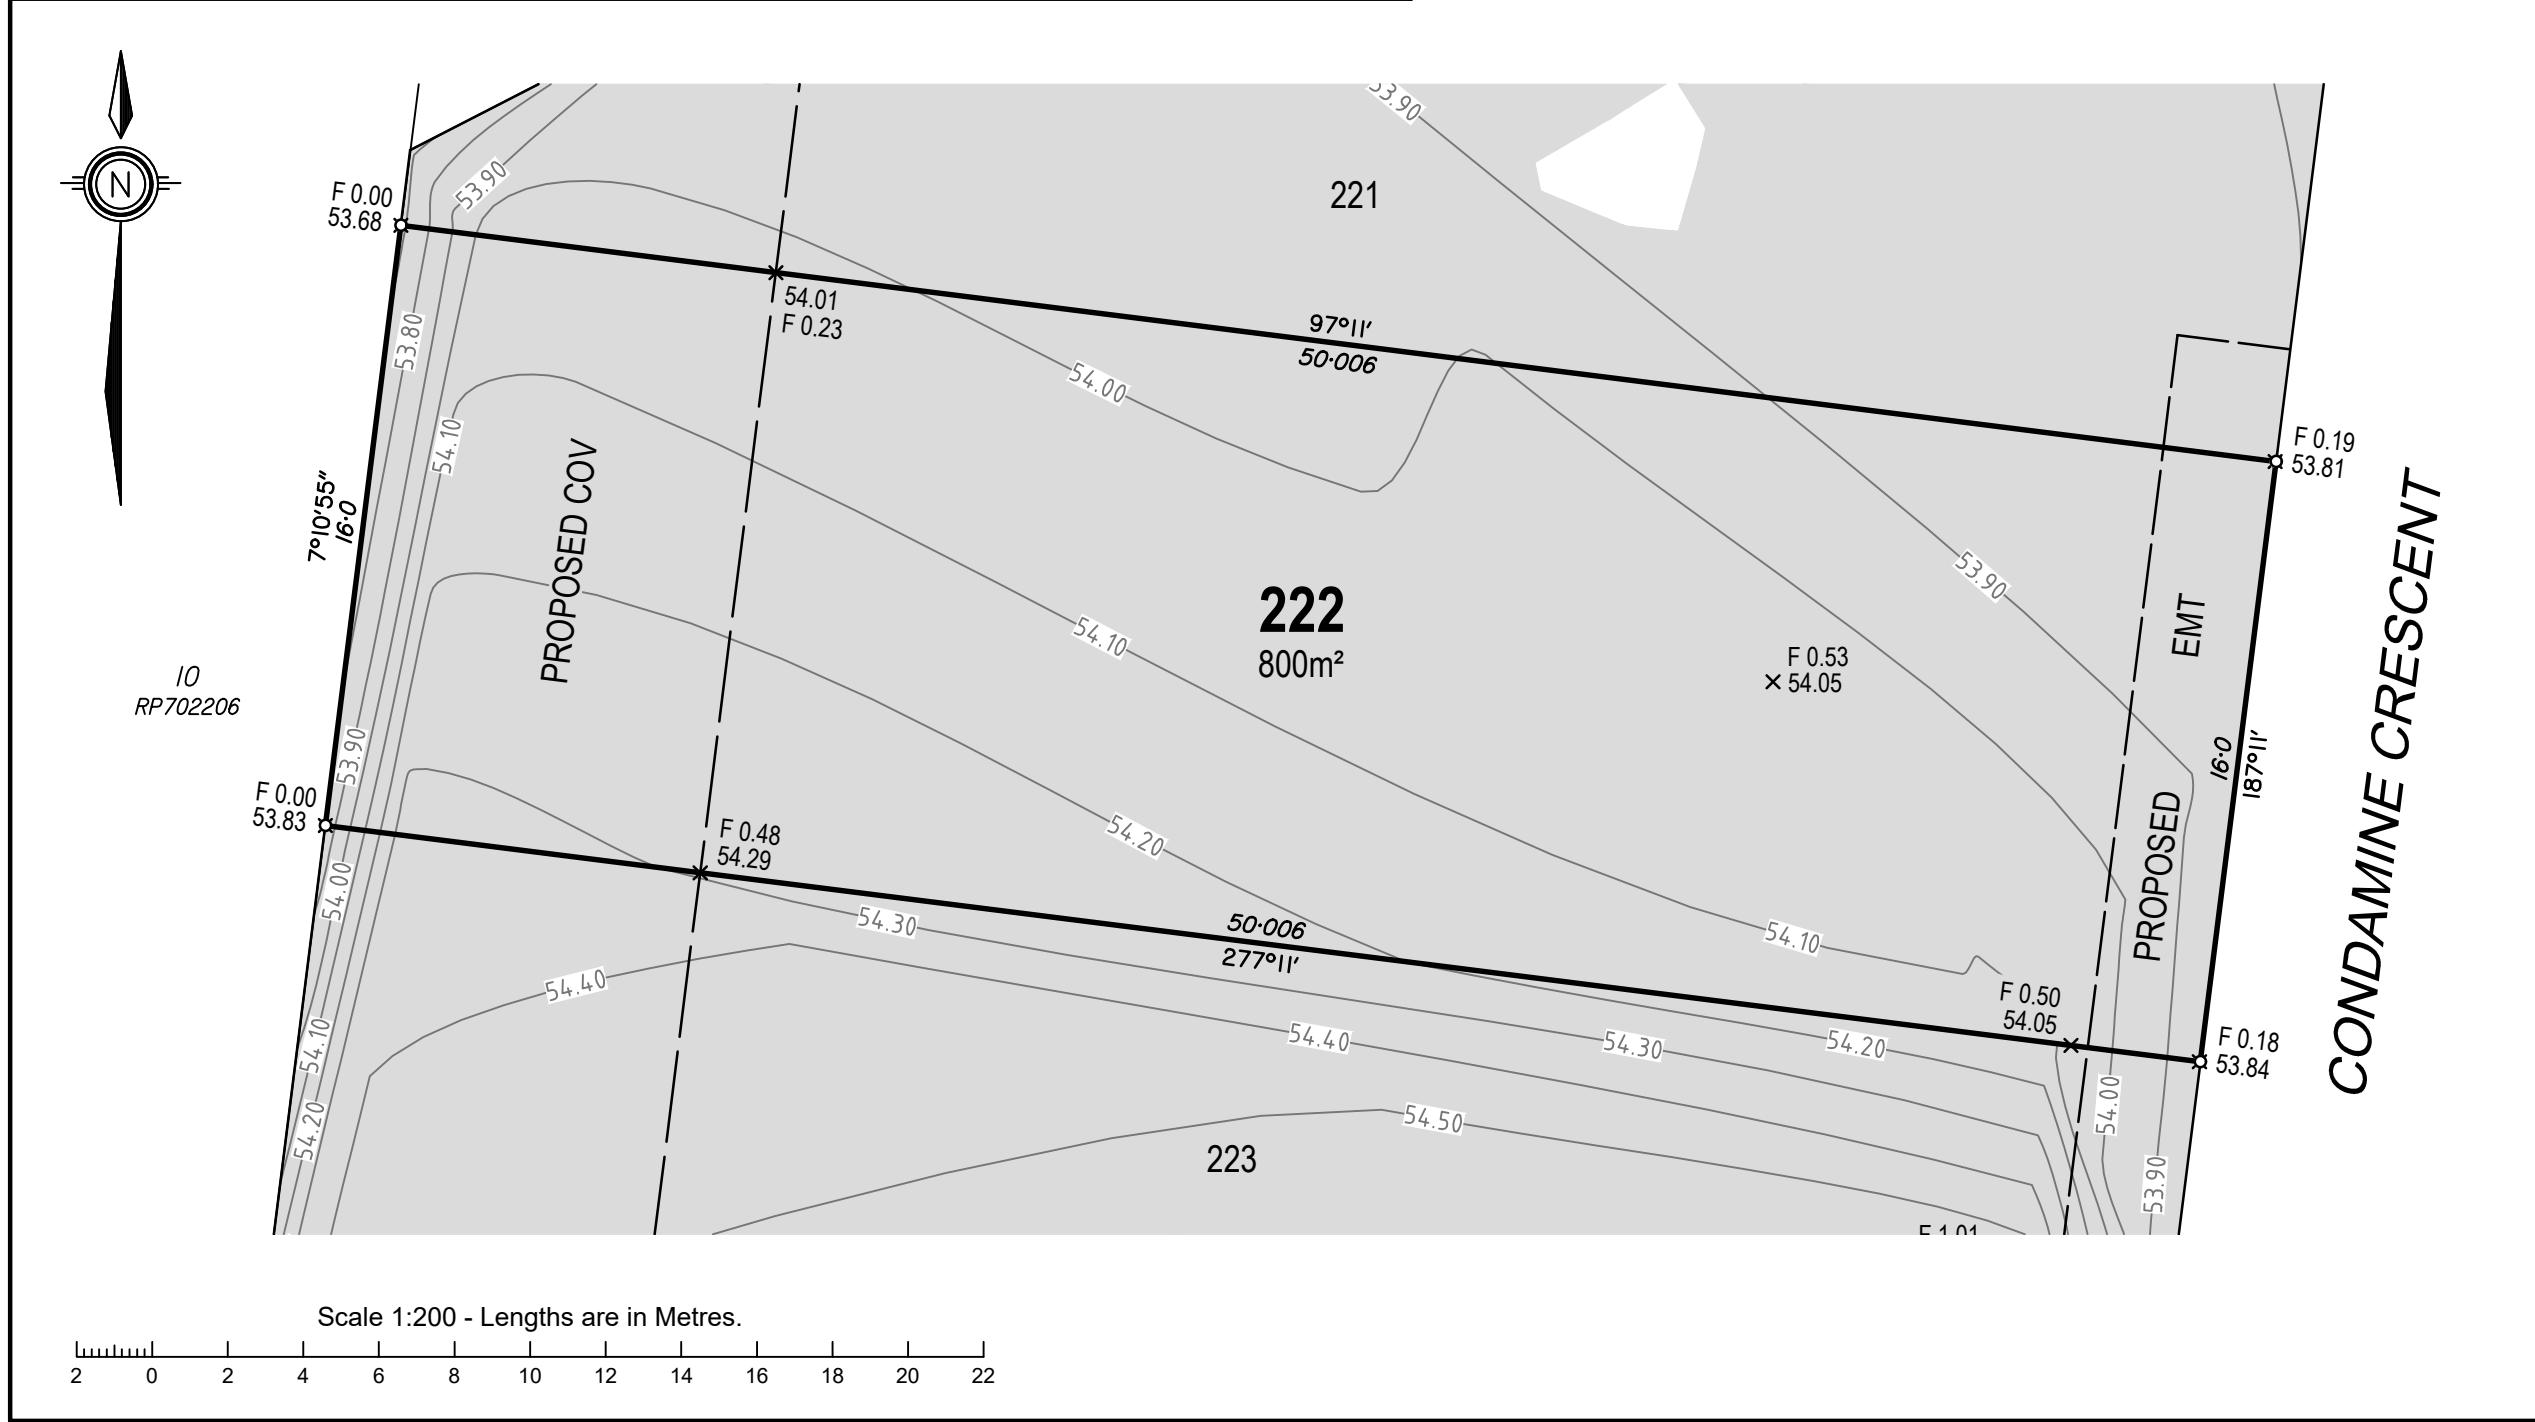

B	Proposed Covenant added	21/01/2026
A	Original issue	18/12/2025
#	Description	Date



Cadastral Surveyor:

Christopher Mark Hetherington


Scale: 1:200 Original Sheet: A3

Horizontal Datum:
MGA94 ZONE 55

Vertical Datum:
AHD VIDE OPM114053 (RL 52.103)

Date: 21/01/2026 Sheet: 1 of 1

Drawing No: 25829-DP222 Rev: B

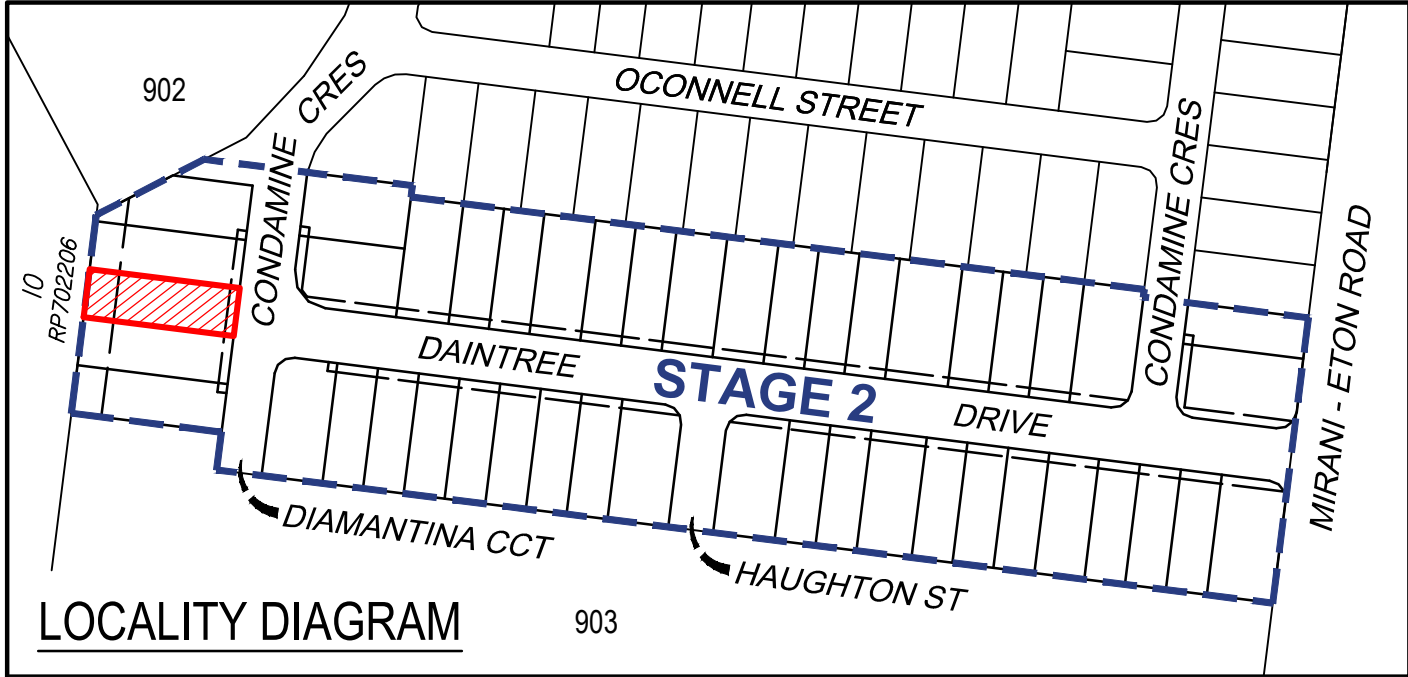

NOTES

1. Areas and dimensions are subject to final survey and Survey Plan registration.
2. Final presentation of areas will comply with requirements of the Registrar of Titles and may vary from the format shown on this Identification Plan.
3. Proposed contours and fill are derived from Engineering Design provided by SCG Urban on 1/12/2025.
4. This plan was prepared to satisfy Section 11 of the Land Sales Act 1984 and should not be used by any other person or corporation or for any other purpose.
5. Levels shown are referenced to the Australian Height Datum (AHD) from origin OPM114053 (RL 52.103).
6. Builders shall not build off the design levels shown; a site survey is required.
7. All earthworks to allotments shall be completed under Level 1 supervision by a NATA Certified Geotechnical Testing Authority in accordance with the provisions of Appendix B of AS3798 - Guidelines of Earthworks for Commercial and Residential Developments. Residential - 95% of standard maximum dry density.

These notes are an integral part of this plan.

DISCLOSURE PLAN FOR
PROPOSED LOT 223

RIVERBEND MIRANI
STAGE 2


Currently Described as
Lot 900 on SP255615

Locality: Mirani

LGA: Mackay Regional Council

LEGEND


- Proposed Lot Boundary
- Proposed Easement / Covenant Boundary
- Finished Surface Contour (0.1m Interval)
- Extent of Fill
- Denotes Finished Surface Level
- Denotes Depth of Fill

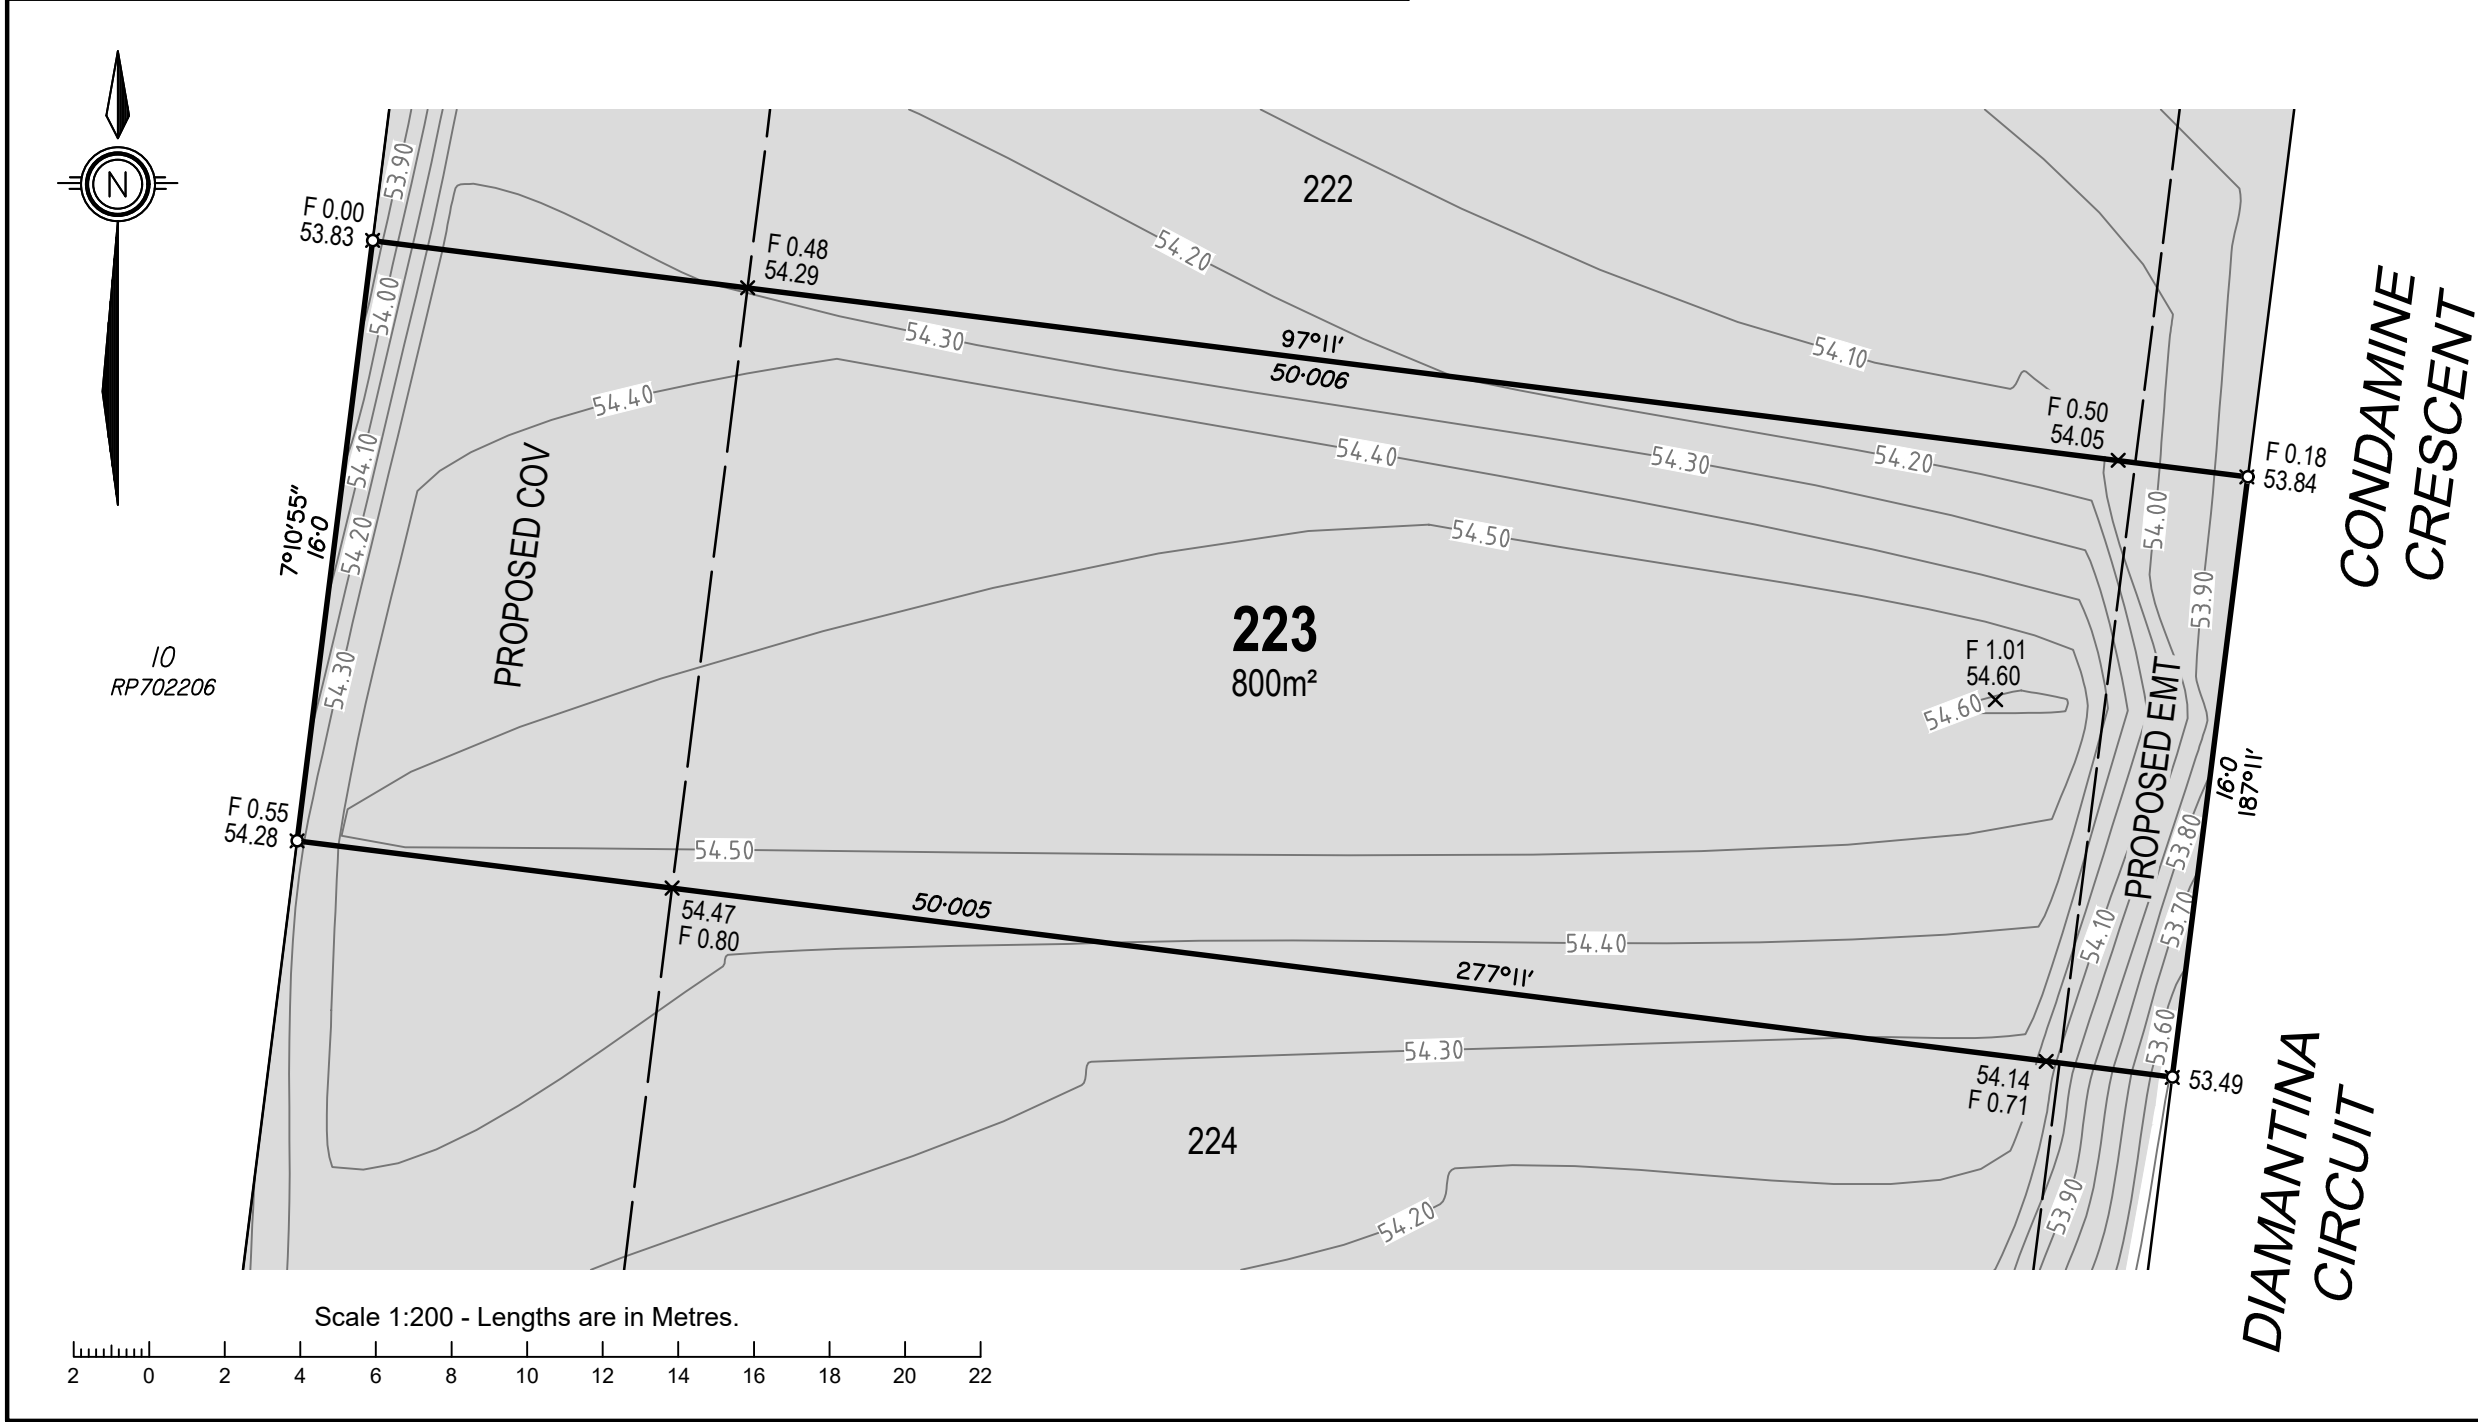

B	Proposed Covenant added	21/01/2026
A	Original issue	18/12/2025
#	Description	Date



Cadastral Surveyor:		
Christopher Mark Hetherington		
Scale:	1:200	Original Sheet: A3
Horizontal Datum:		
MGA94 ZONE 55		
Vertical Datum:		
AHD VIDE OPM114053 (RL 52.103)		
Date:	21/01/2026	Sheet: 1 of 1
Drawing No:		Rev:
25829-DP223		B

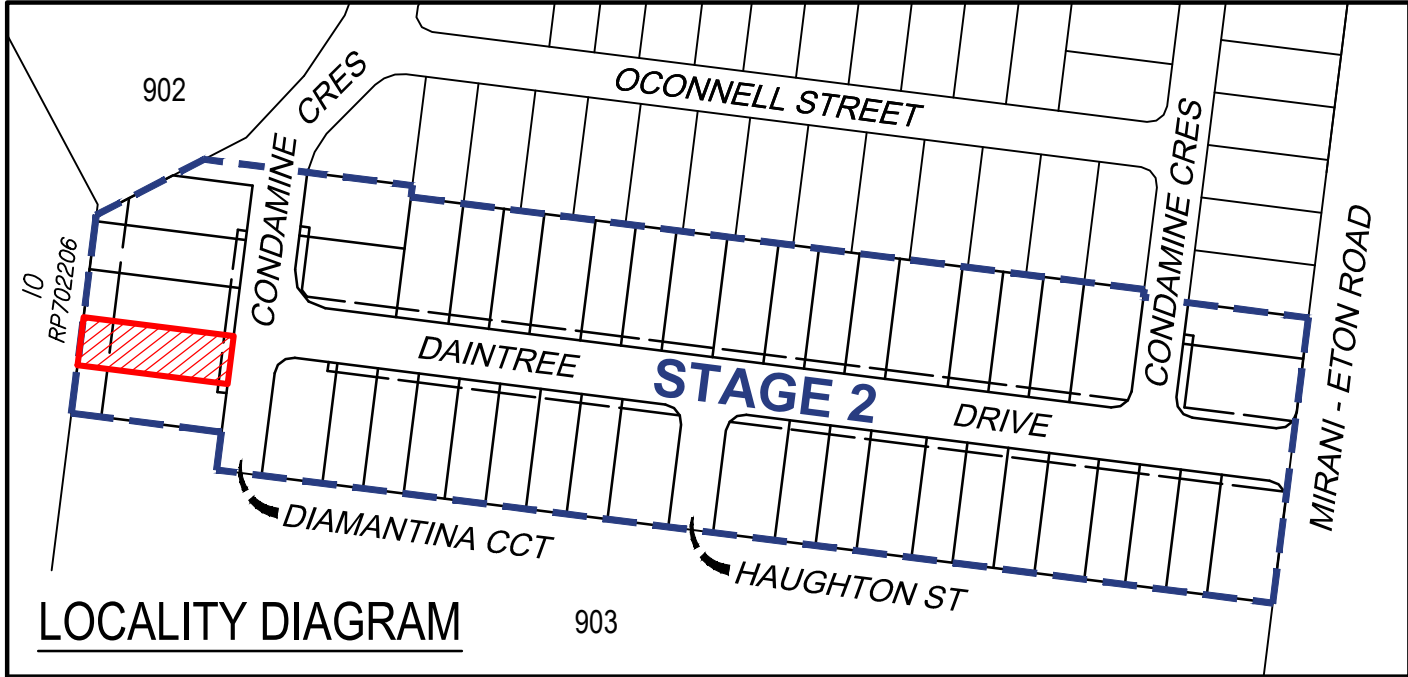

NOTES

1. Areas and dimensions are subject to final survey and Survey Plan registration.
2. Final presentation of areas will comply with requirements of the Registrar of Titles and may vary from the format shown on this Identification Plan.
3. Proposed contours and fill are derived from Engineering Design provided by SCG Urban on 1/12/2025.
4. This plan was prepared to satisfy Section 11 of the Land Sales Act 1984 and should not be used by any other person or corporation or for any other purpose.
5. Levels shown are referenced to the Australian Height Datum (AHD) from origin OPM114053 (RL 52.103).
6. Builders shall not build off the design levels shown; a site survey is required.
7. All earthworks to allotments shall be completed under Level 1 supervision by a NATA Certified Geotechnical Testing Authority in accordance with the provisions of Appendix B of AS3798 - Guidelines of Earthworks for Commercial and Residential Developments. Residential - 95% of standard maximum dry density.

These notes are an integral part of this plan.

DISCLOSURE PLAN FOR
PROPOSED LOT 224

RIVERBEND MIRANI
STAGE 2


Currently Described as
Lot 900 on SP255615

Locality: Mirani

LGA: Mackay Regional Council

LEGEND

- Proposed Lot Boundary
- Proposed Easement / Covenant Boundary
- Finished Surface Contour (0.1m Interval)
- Extent of Fill
- Denotes Finished Surface Level
- Denotes Depth of Fill

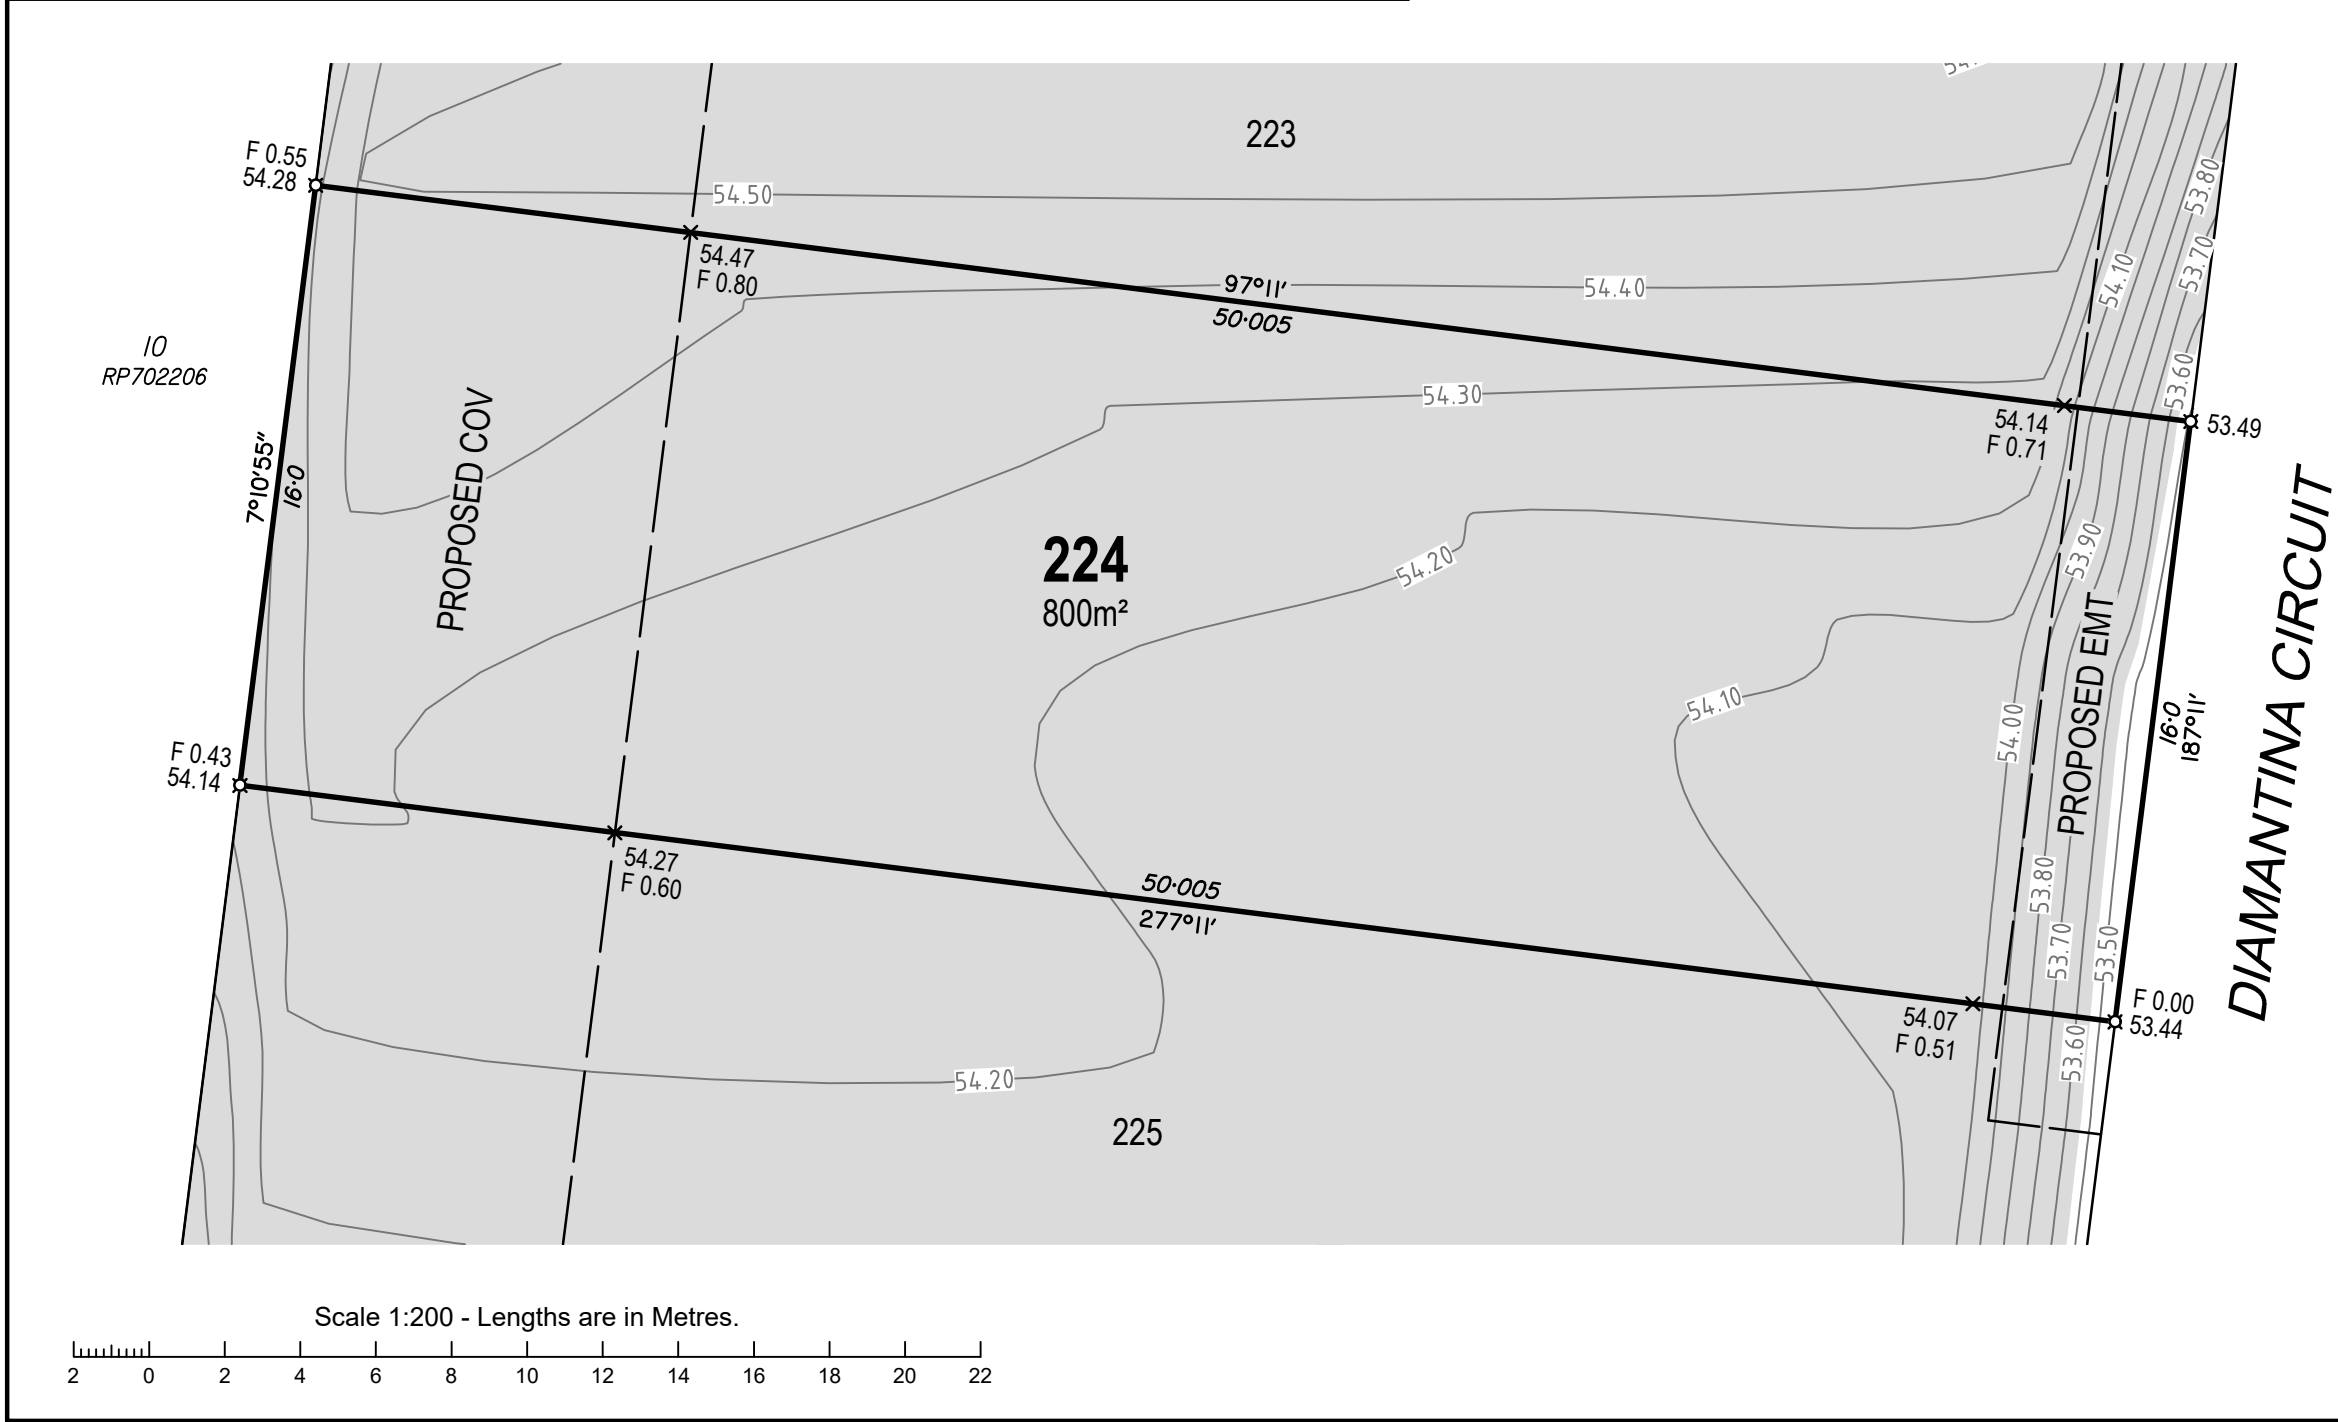

B	Proposed Covenant added	21/01/2026
A	Original issue	13/01/2026
#	Description	Date



Cadastral Surveyor:

Christopher Mark Hetherington


Scale: 1:200 Original Sheet: A3

Horizontal Datum:
MGA94 ZONE 55

Vertical Datum:
AHD VIDE OPM114053 (RL 52.103)

Date: 21/01/2026 Sheet: 1 of 1

Drawing No: 25829-DP224 Rev: B

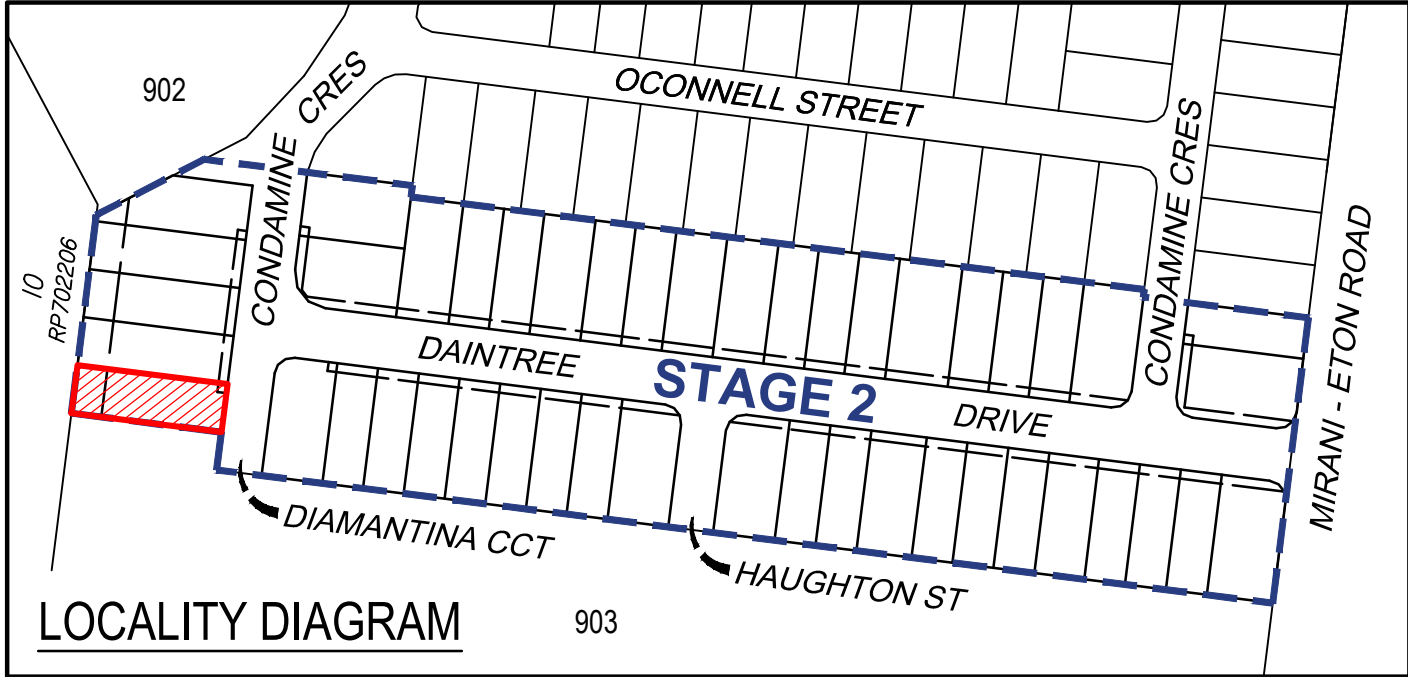

NOTES

1. Areas and dimensions are subject to final survey and Survey Plan registration.
2. Final presentation of areas will comply with requirements of the Registrar of Titles and may vary from the format shown on this Identification Plan.
3. Proposed contours and fill are derived from Engineering Design provided by SCG Urban on 1/12/2025.
4. This plan was prepared to satisfy Section 11 of the Land Sales Act 1984 and should not be used by any other person or corporation or for any other purpose.
5. Levels shown are referenced to the Australian Height Datum (AHD) from origin OPM114053 (RL 52.103).
6. Builders shall not build off the design levels shown; a site survey is required.
7. All earthworks to allotments shall be completed under Level 1 supervision by a NATA Certified Geotechnical Testing Authority in accordance with the provisions of Appendix B of AS3798 - Guidelines of Earthworks for Commercial and Residential Developments. Residential - 95% of standard maximum dry density.

These notes are an integral part of this plan.

DISCLOSURE PLAN FOR
PROPOSED LOT 225

RIVERBEND MIRANI
STAGE 2


Currently Described as
Lot 900 on SP255615

Locality: Mirani

LGA: Mackay Regional Council

LEGEND


- Proposed Lot Boundary
- Proposed Easement / Covenant Boundary
- Finished Surface Contour (0.1m Interval)
- Extent of Fill
- Denotes Finished Surface Level
- Denotes Depth of Fill

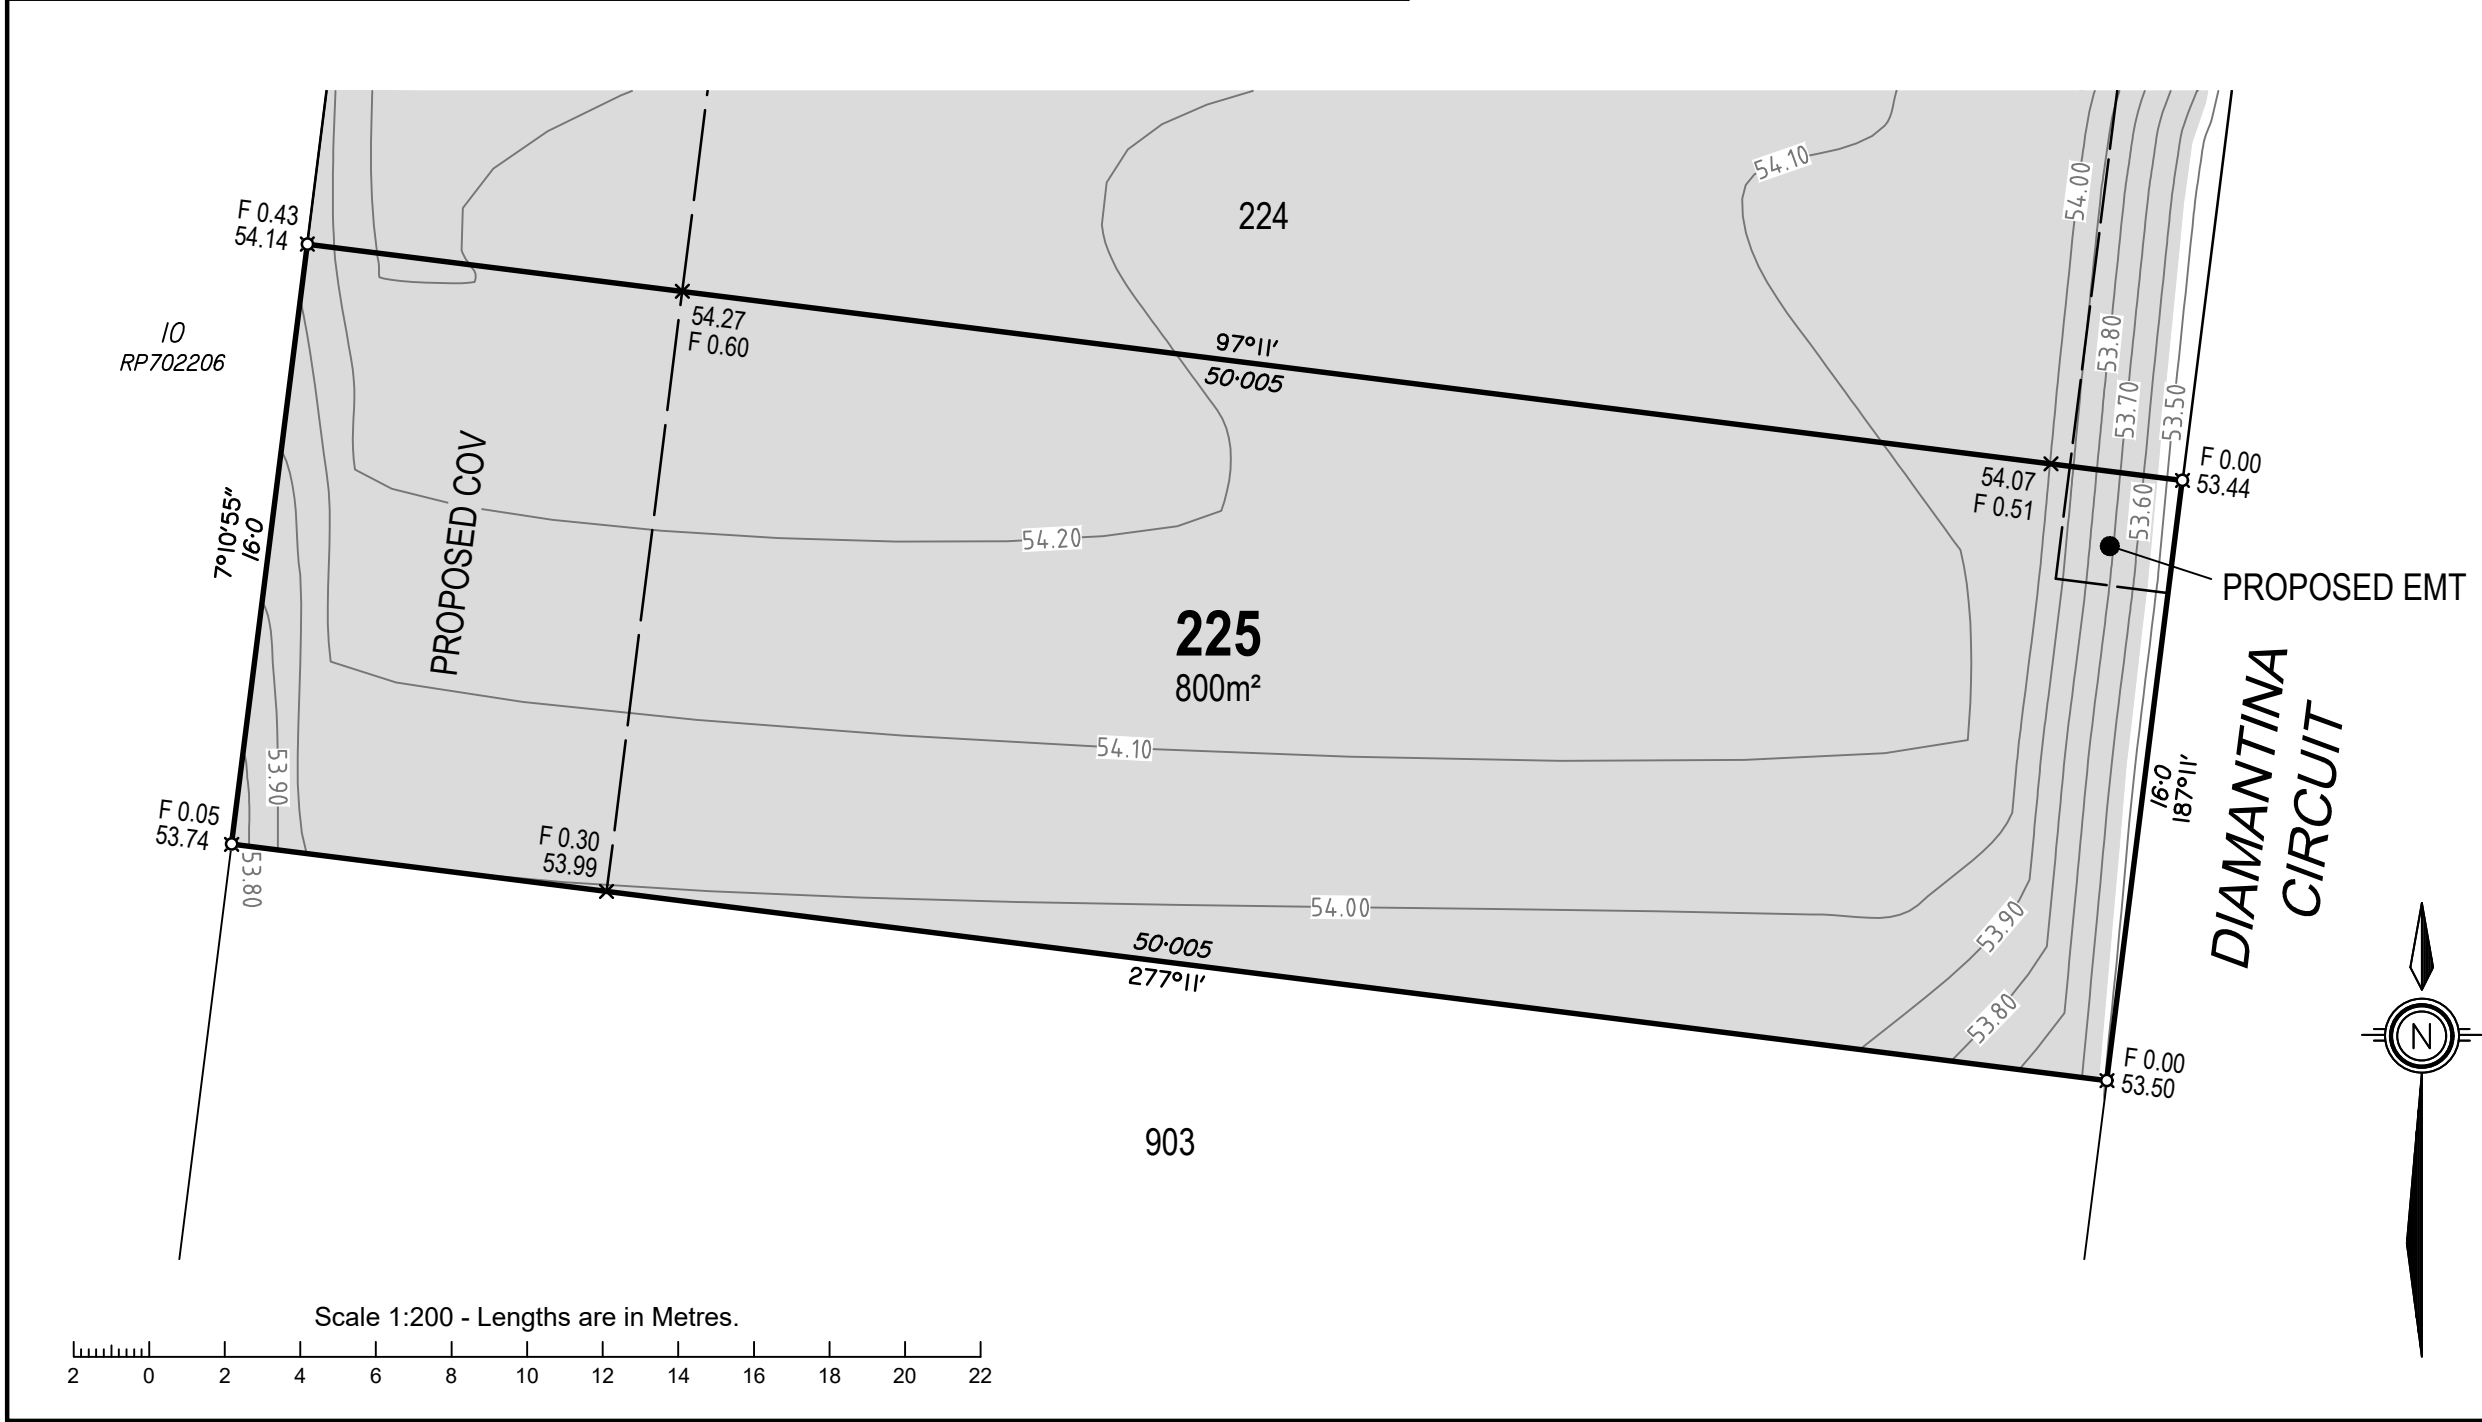

B	Proposed Covenant added	21/01/2026
A	Original issue	13/01/2026
#	Description	Date

VISION
Airlie Beach | Mackay | Townsville | Rockhampton | SE QLD
E: admin@visionsurveysqld.com.au P: 13000VISION

Cadastral Surveyor: Christopher Mark Hetherington		
Scale: 1:200	Original Sheet: A3	
Horizontal Datum: MGA94 ZONE 55		
Vertical Datum: AHD VIDE OPM114053 (RL 52.103)		
Date: 21/01/2026	Sheet: 1 of 1	
Drawing No: 25829-DP225		Rev: B

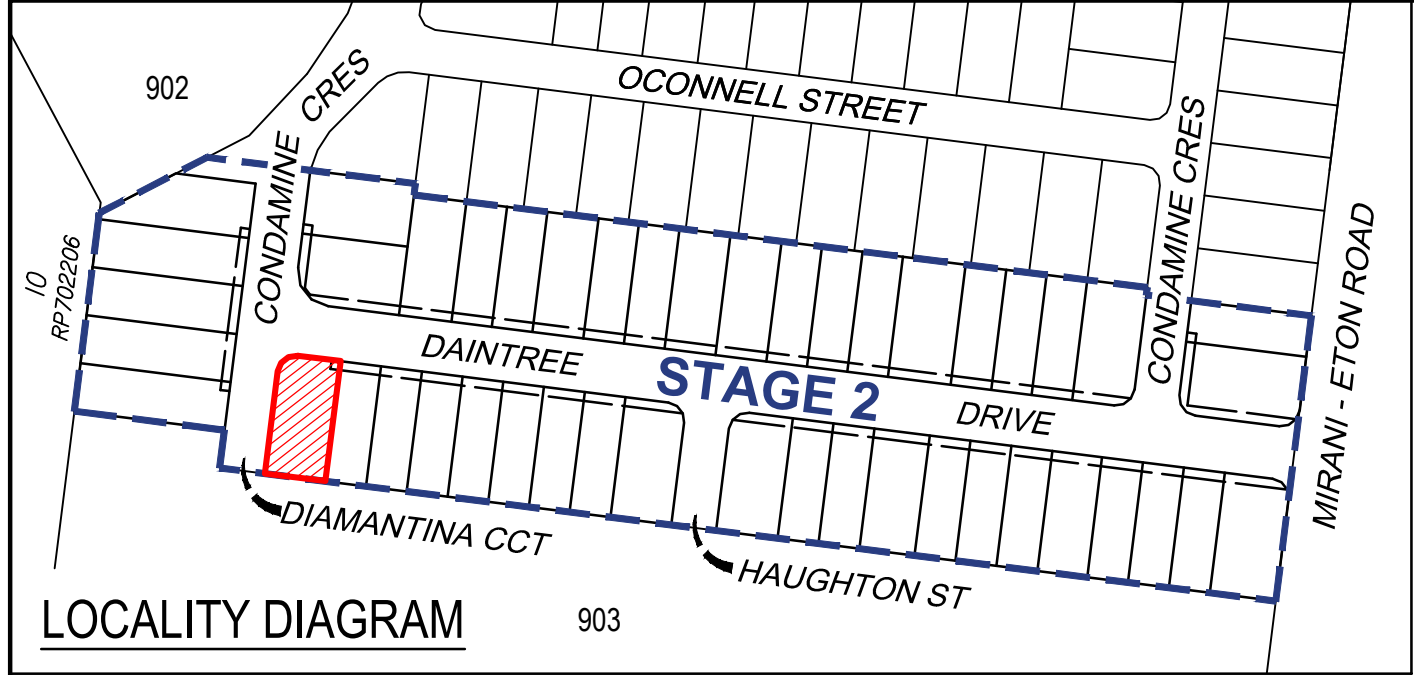


LOCALITY DIAGRAM



NOTES

1. Areas and dimensions are subject to final survey and Survey Plan registration.
2. Final presentation of areas will comply with requirements of the Registrar of Titles and may vary from the format shown on this Identification Plan.
3. Proposed contours and fill are derived from Engineering Design provided by SCG Urban on 1/12/2025.
4. This plan was prepared to satisfy Section 11 of the Land Sales Act 1984 and should not be used by any other person or corporation or for any other purpose.
5. Levels shown are referenced to the Australian Height Datum (AHD) from origin OPM114053 (RL 52.103).
6. Builders shall not build off the design levels shown; a site survey is required.
7. All earthworks to allotments shall be completed under Level 1 supervision by a NATA Certified Geotechnical Testing Authority in accordance with the provisions of Appendix B of AS3798 - Guidelines of Earthworks for Commercial and Residential Developments. Residential - 95% of standard maximum dry density.

These notes are an integral part of this plan.

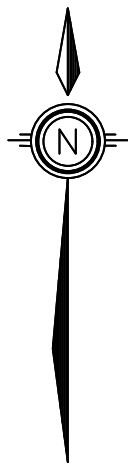

Scale 1:200 - Lengths are in Metres.

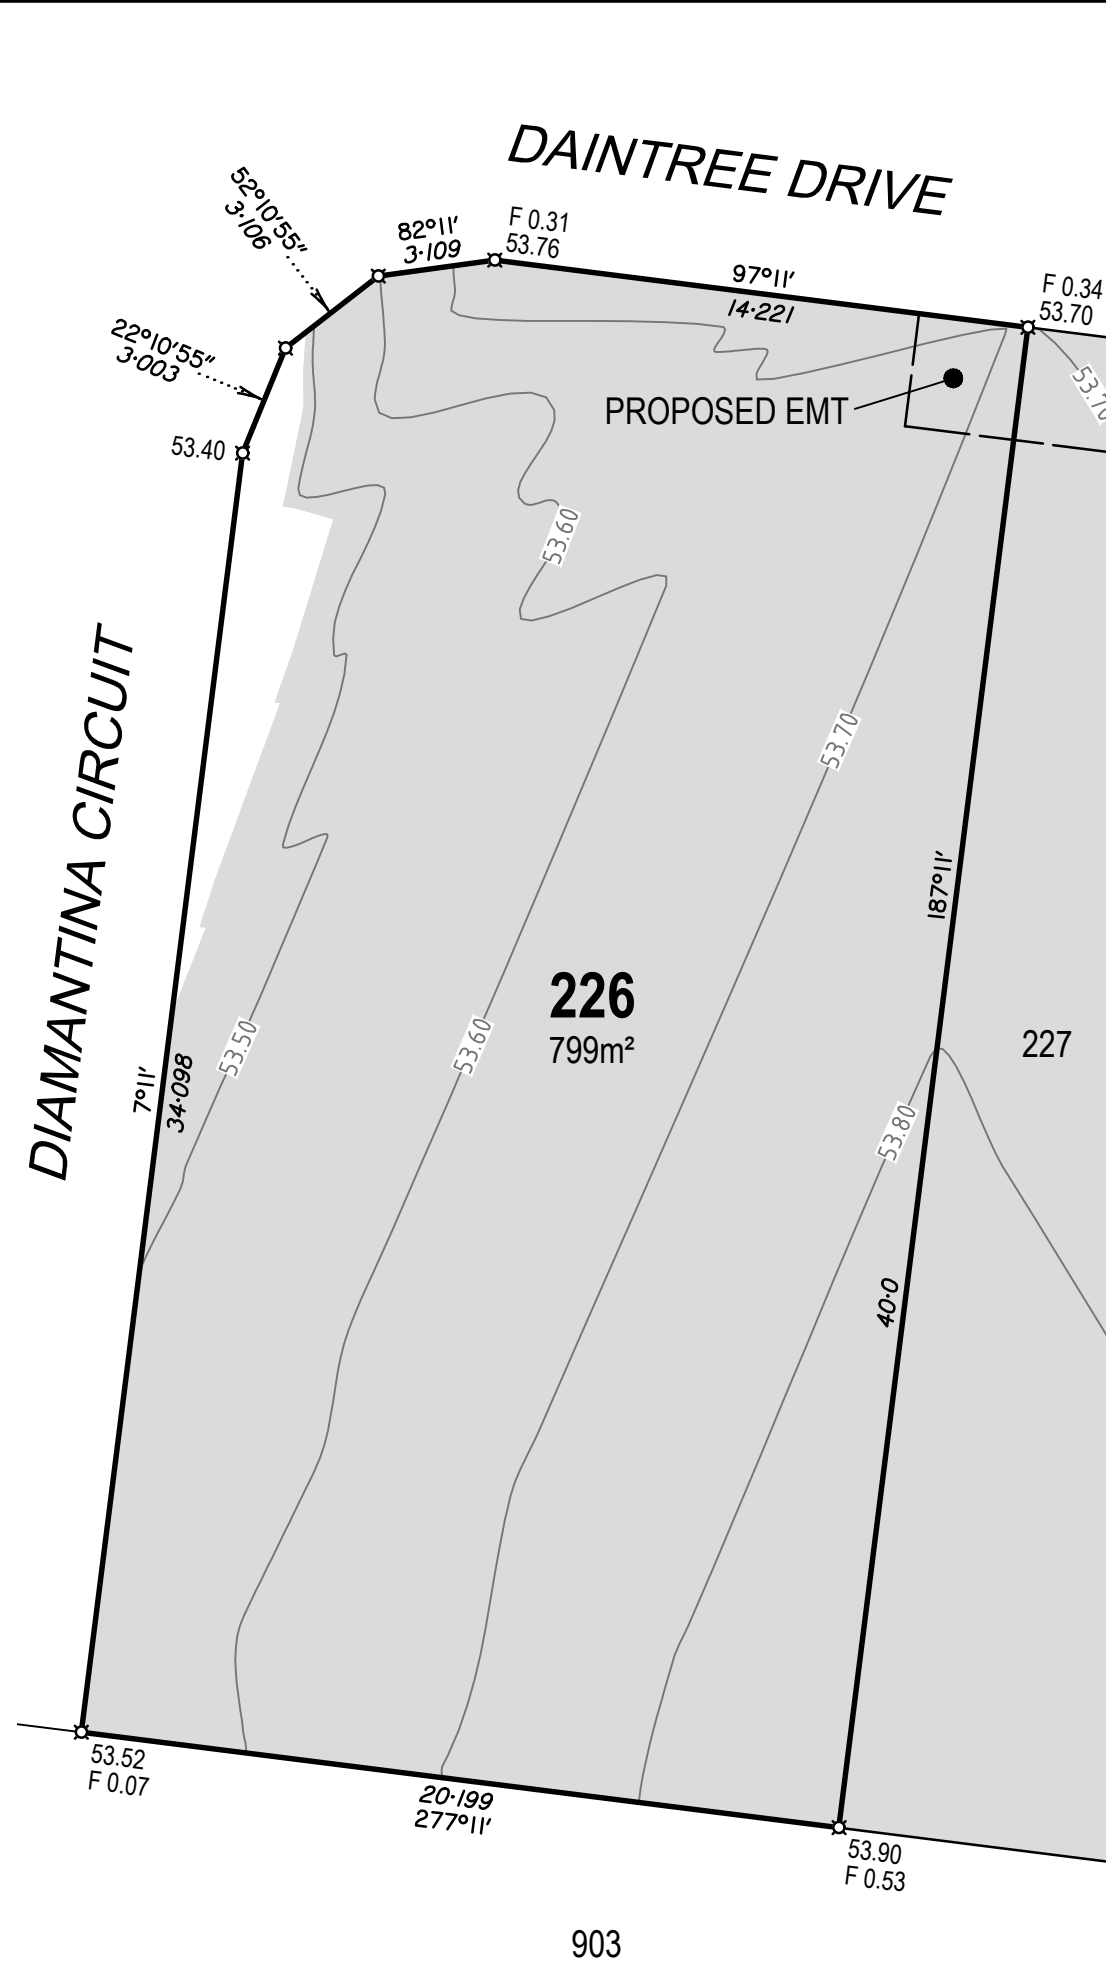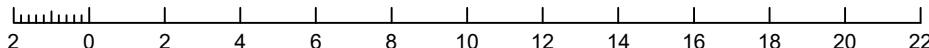

DISCLOSURE PLAN FOR
PROPOSED LOT 226

RIVERBEND MIRANI
STAGE 2

Currently Described as
Lot 900 on SP255615

Locality: Mirani

LGA: Mackay Regional Council

LEGEND

- Proposed Lot Boundary
- Proposed Easement Boundary
- Finished Surface Contour (0.1m Interval)
- Extent of Fill
- × 12.34 Denotes Finished Surface Level
- × F 0.23 Denotes Depth of Fill

A	Original issue	13/01/2026
#	Description	Date



Cadastral Surveyor:

Christopher Mark Hetherington


Scale: 1:200 Original Sheet: A3

Horizontal Datum:
MGA94 ZONE 55

Vertical Datum:
AHD VIDE OPM114053 (RL 52.103)

Date: 13/01/2026 Sheet: 1 of 1

Drawing No: 25829-DP226 Rev: A

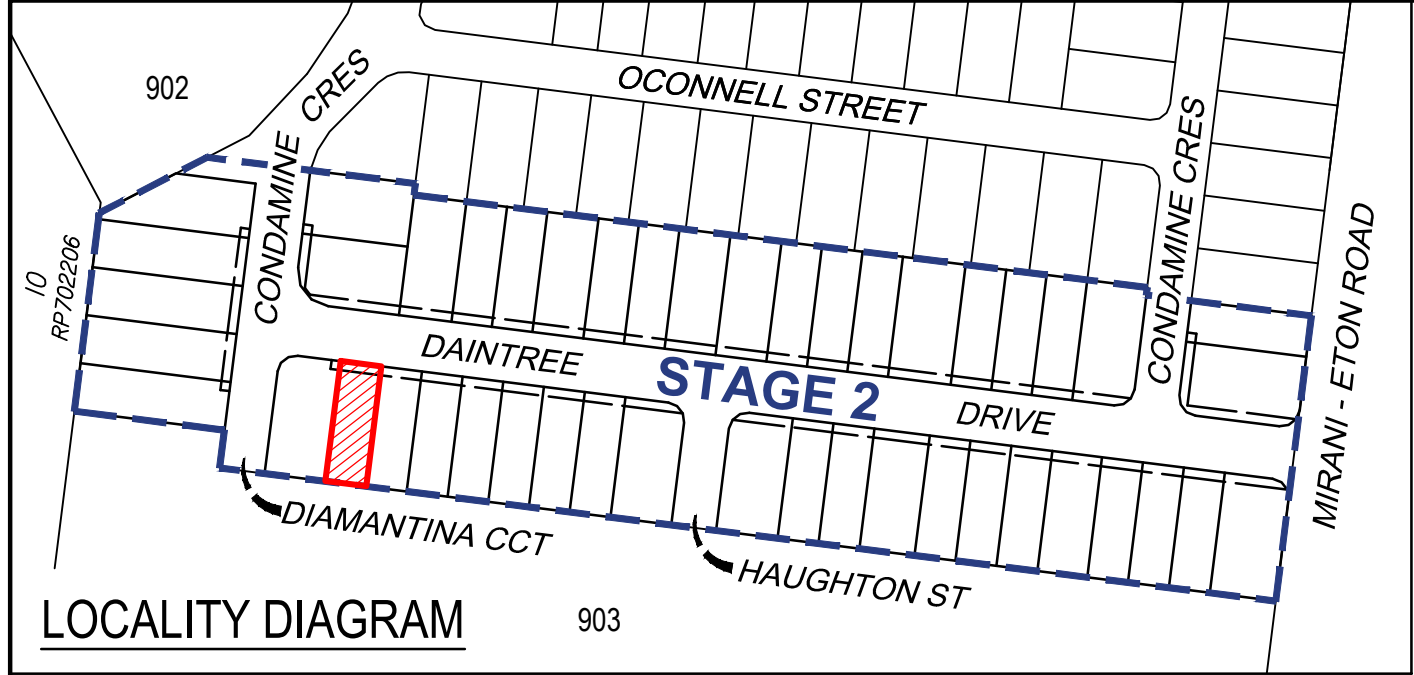


LOCALITY DIAGRAM



NOTES

1. Areas and dimensions are subject to final survey and Survey Plan registration.
2. Final presentation of areas will comply with requirements of the Registrar of Titles and may vary from the format shown on this Identification Plan.
3. Proposed contours and fill are derived from Engineering Design provided by SCG Urban on 1/12/2025.
4. This plan was prepared to satisfy Section 11 of the Land Sales Act 1984 and should not be used by any other person or corporation or for any other purpose.
5. Levels shown are referenced to the Australian Height Datum (AHD) from origin OPM114053 (RL 52.103).
6. Builders shall not build off the design levels shown; a site survey is required.
7. All earthworks to allotments shall be completed under Level 1 supervision by a NATA Certified Geotechnical Testing Authority in accordance with the provisions of Appendix B of AS3798 - Guidelines of Earthworks for Commercial and Residential Developments. Residential - 95% of standard maximum dry density.

These notes are an integral part of this plan.

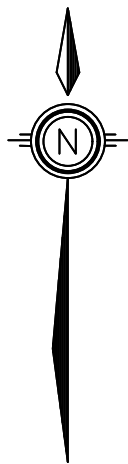

Scale 1:200 - Lengths are in Metres.

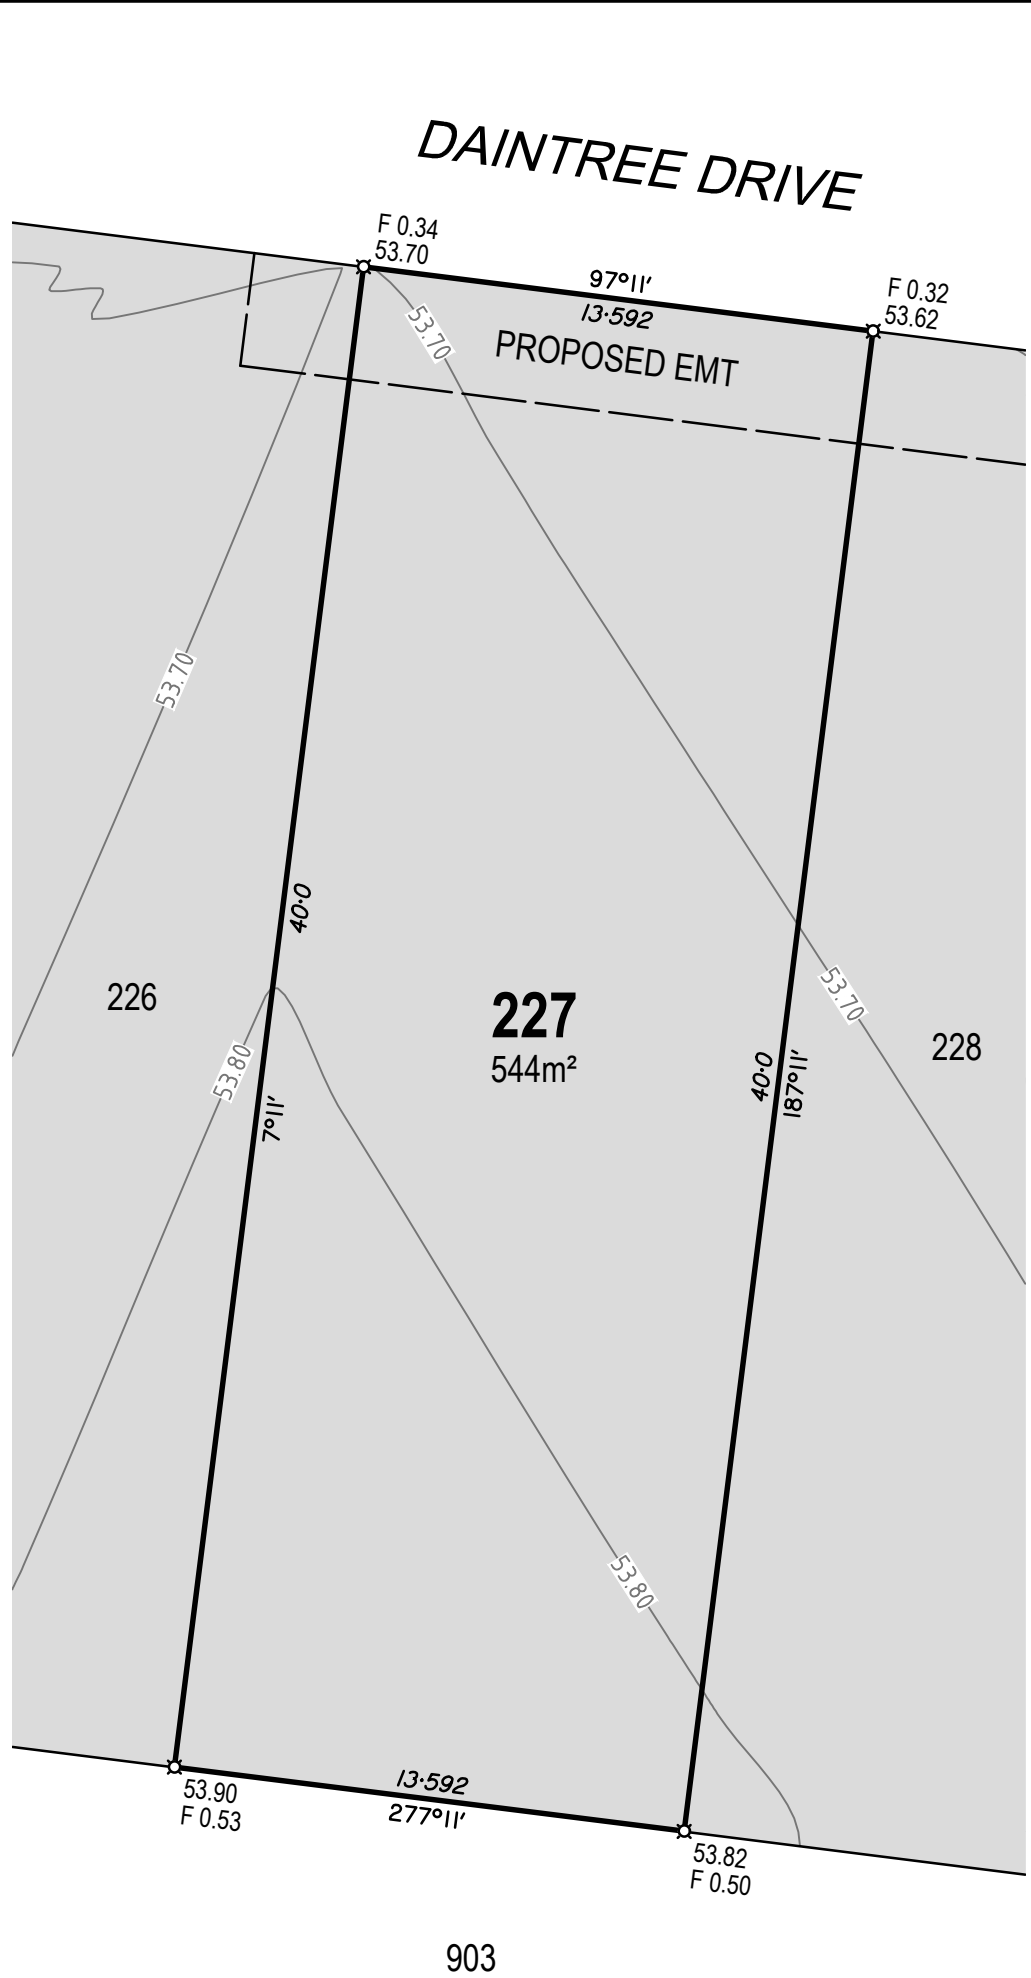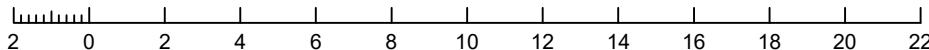

DISCLOSURE PLAN FOR
PROPOSED LOT 227

RIVERBEND MIRANI
STAGE 2

Currently Described as
Lot 900 on SP255615

Locality: Mirani
LGA: Mackay Regional Council

LEGEND

- Proposed Lot Boundary
- Proposed Easement Boundary
- Finished Surface Contour (0.1m Interval)
- Extent of Fill
- × 12.34 Denotes Finished Surface Level
- × F 0.23 Denotes Depth of Fill



Cadastral Surveyor:

Christopher Mark Hetherington


Scale: 1:200 Original Sheet: A3

Horizontal Datum:
MGA94 ZONE 55

Vertical Datum:
AHD VIDE OPM114053 (RL 52.103)

Date: 13/01/2026 Sheet: 1 of 1

Drawing No: 25829-DP227 Rev: A

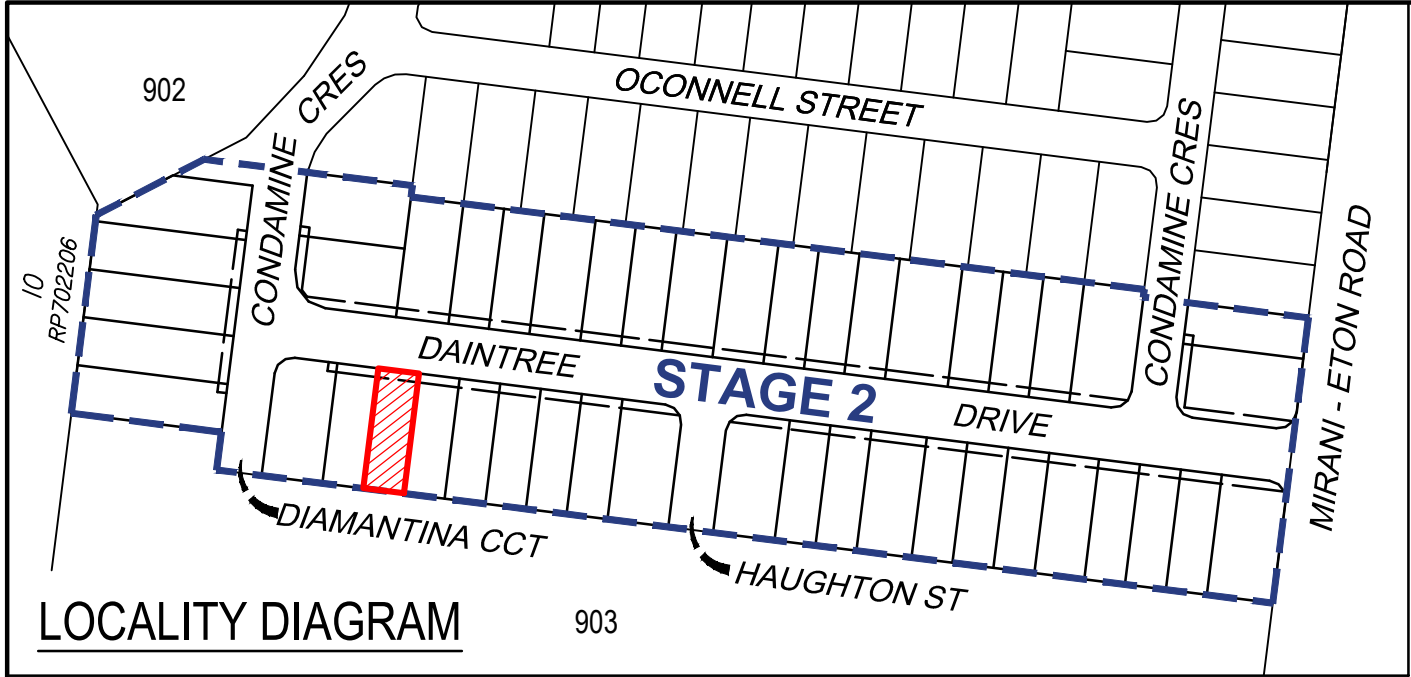


LOCALITY DIAGRAM



NOTES

1. Areas and dimensions are subject to final survey and Survey Plan registration.
2. Final presentation of areas will comply with requirements of the Registrar of Titles and may vary from the format shown on this Identification Plan.
3. Proposed contours and fill are derived from Engineering Design provided by SCG Urban on 1/12/2025.
4. This plan was prepared to satisfy Section 11 of the Land Sales Act 1984 and should not be used by any other person or corporation or for any other purpose.
5. Levels shown are referenced to the Australian Height Datum (AHD) from origin OPM114053 (RL 52.103).
6. Builders shall not build off the design levels shown; a site survey is required.
7. All earthworks to allotments shall be completed under Level 1 supervision by a NATA Certified Geotechnical Testing Authority in accordance with the provisions of Appendix B of AS3798 - Guidelines of Earthworks for Commercial and Residential Developments. Residential - 95% of standard maximum dry density.

These notes are an integral part of this plan.

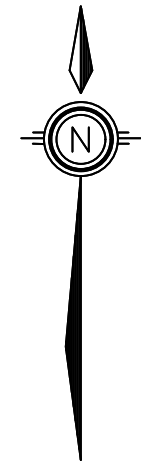

Scale 1:200 - Lengths are in Metres.

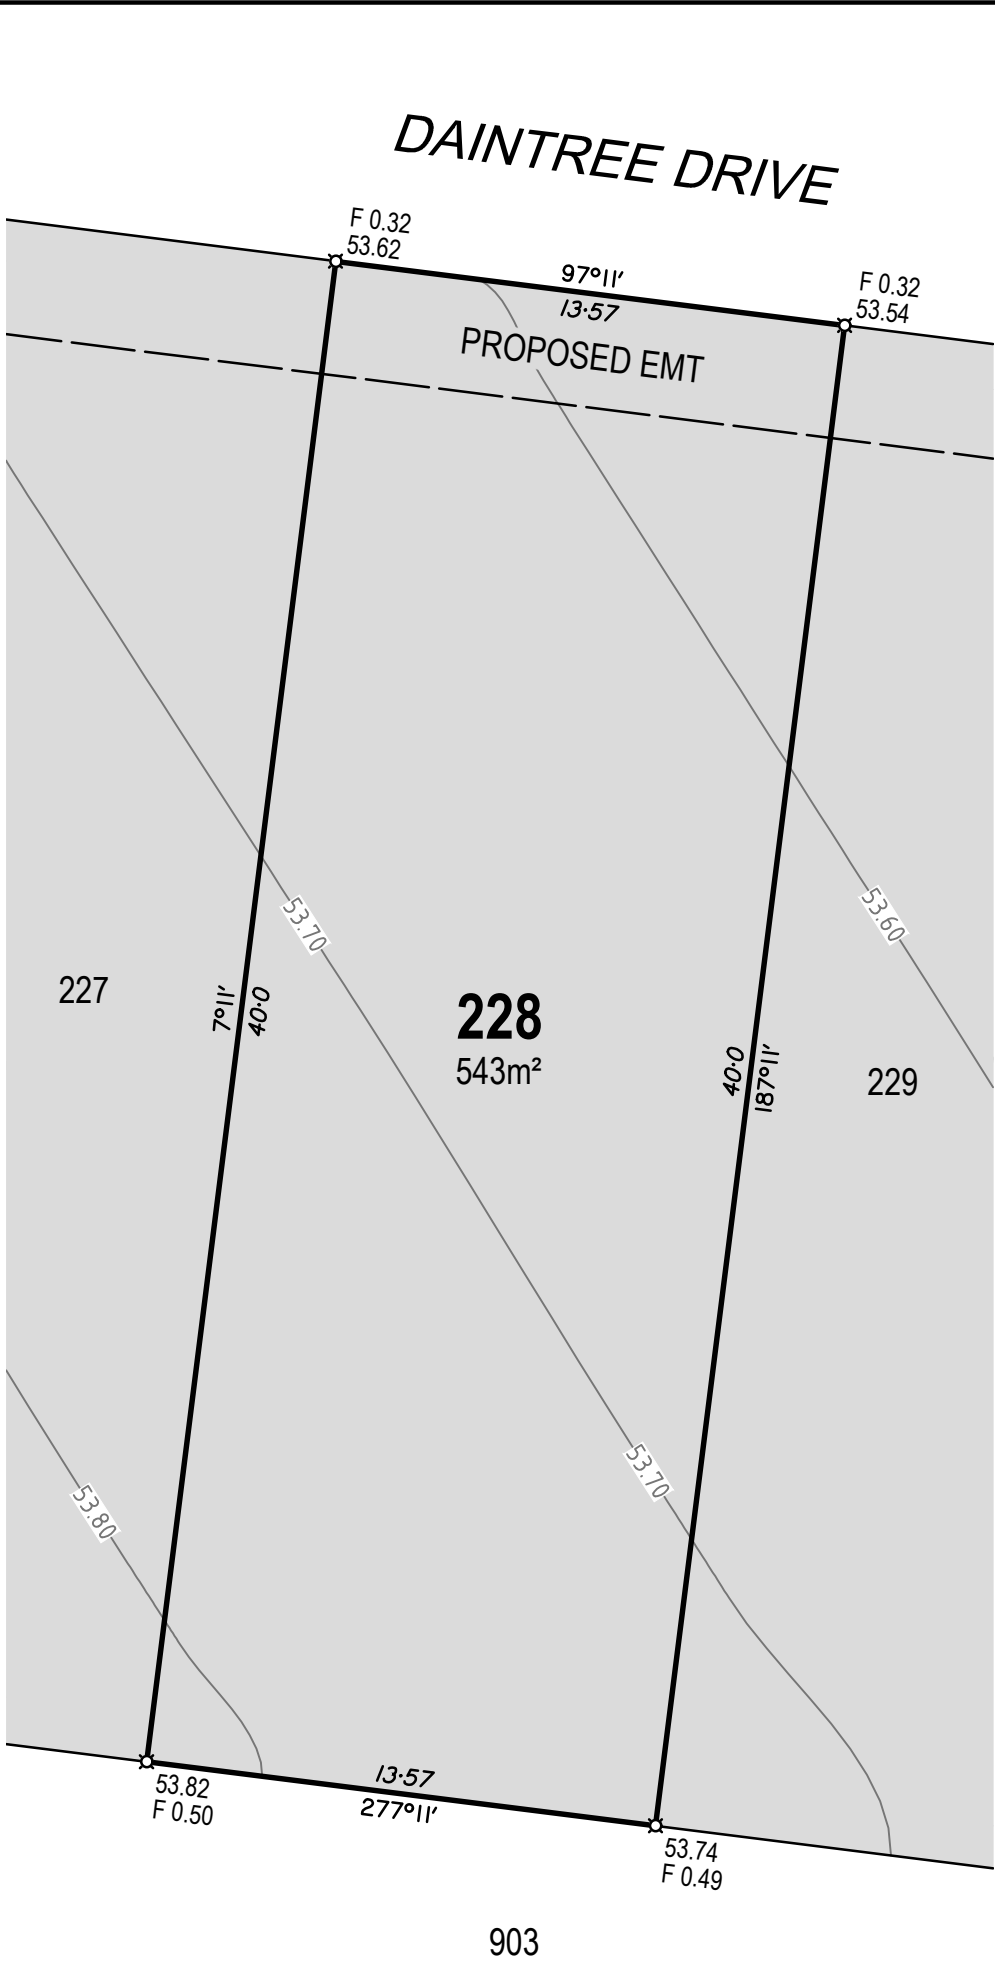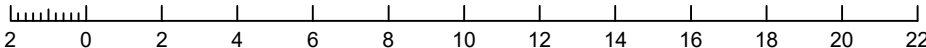

DISCLOSURE PLAN FOR
PROPOSED LOT 228

RIVERBEND MIRANI
STAGE 2

Currently Described as
Lot 900 on SP255615

Locality: Mirani
LGA: Mackay Regional Council

LEGEND

- Proposed Lot Boundary
- Proposed Easement Boundary
- Finished Surface Contour (0.1m Interval)
- Extent of Fill
- Denotes Finished Surface Level
- Denotes Depth of Fill



Airlie Beach | Mackay | Townsville | Rockhampton | SE QLD
E: admin@visionsurveysqld.com.au P: 13000VISION

Cadastral Surveyor:
Christopher Mark Hetherington



Scale: 1:200 Original Sheet: A3

Horizontal Datum:
MGA94 ZONE 55

Vertical Datum:
AHD VIDE OPM114053 (RL 52.103)

Date: 13/01/2026 Sheet: 1 of 1

Drawing No: 25829-DP228 Rev: A

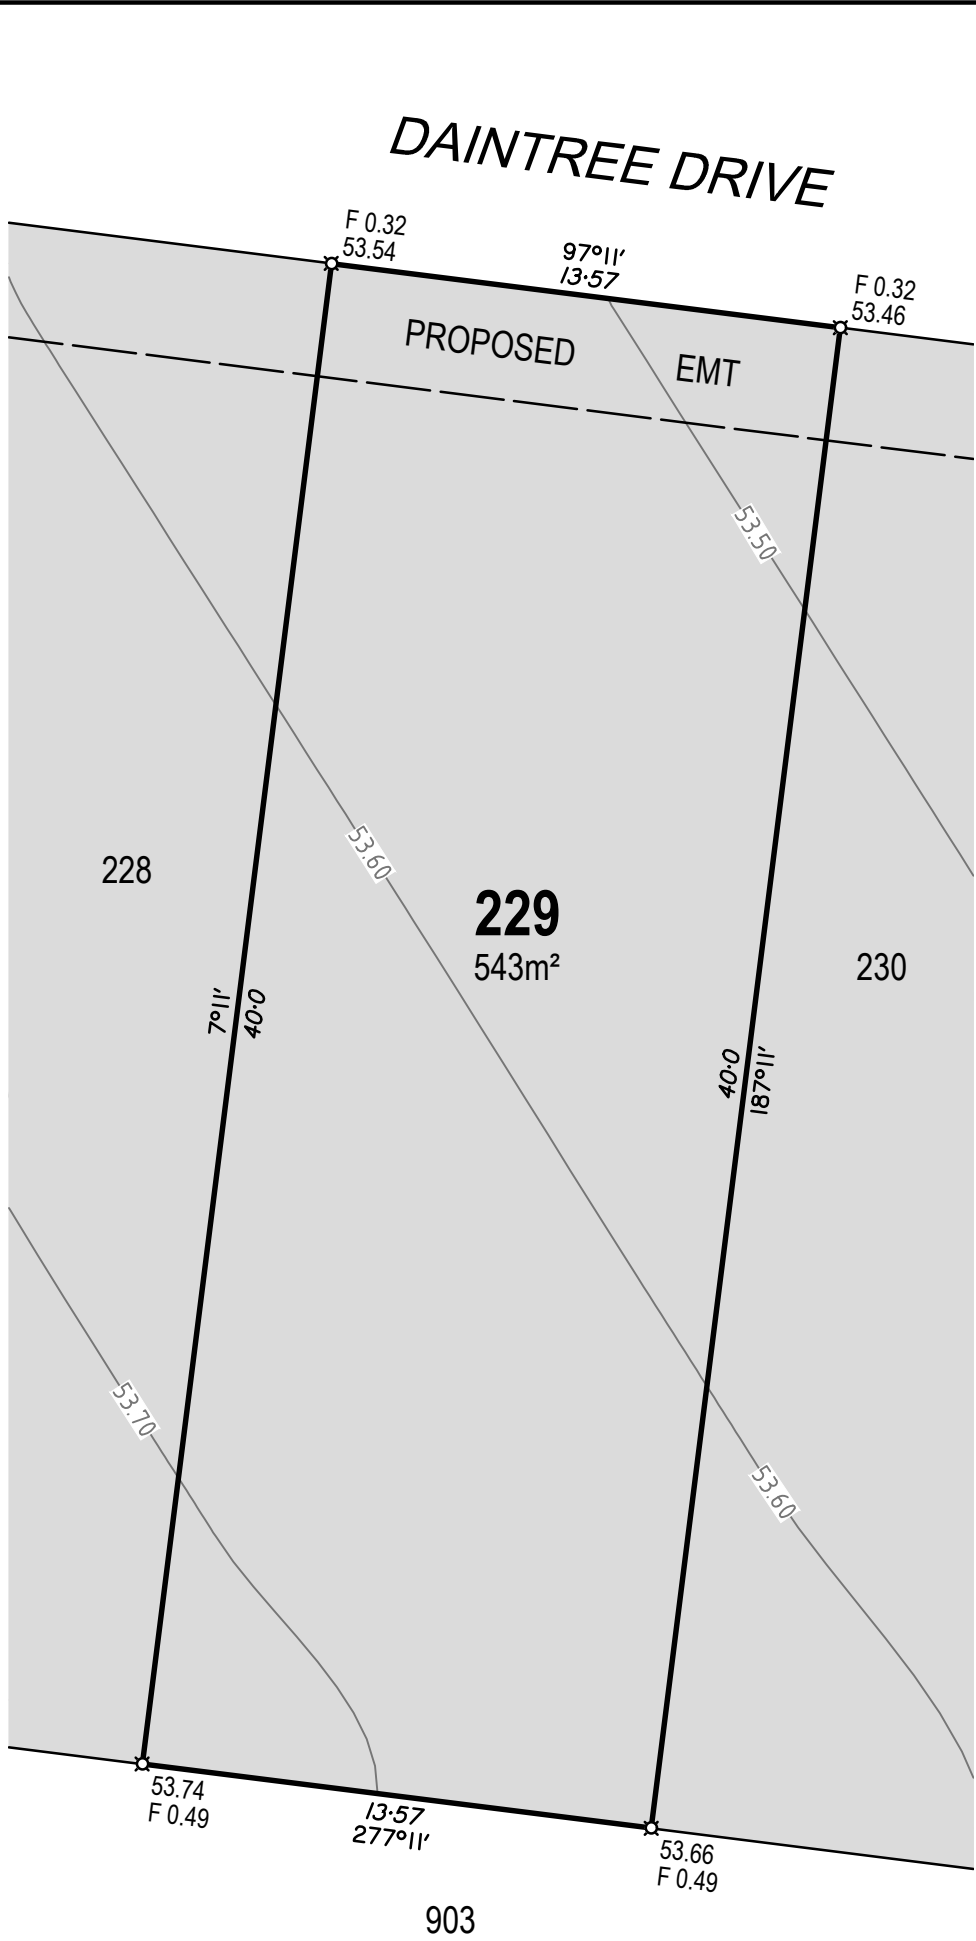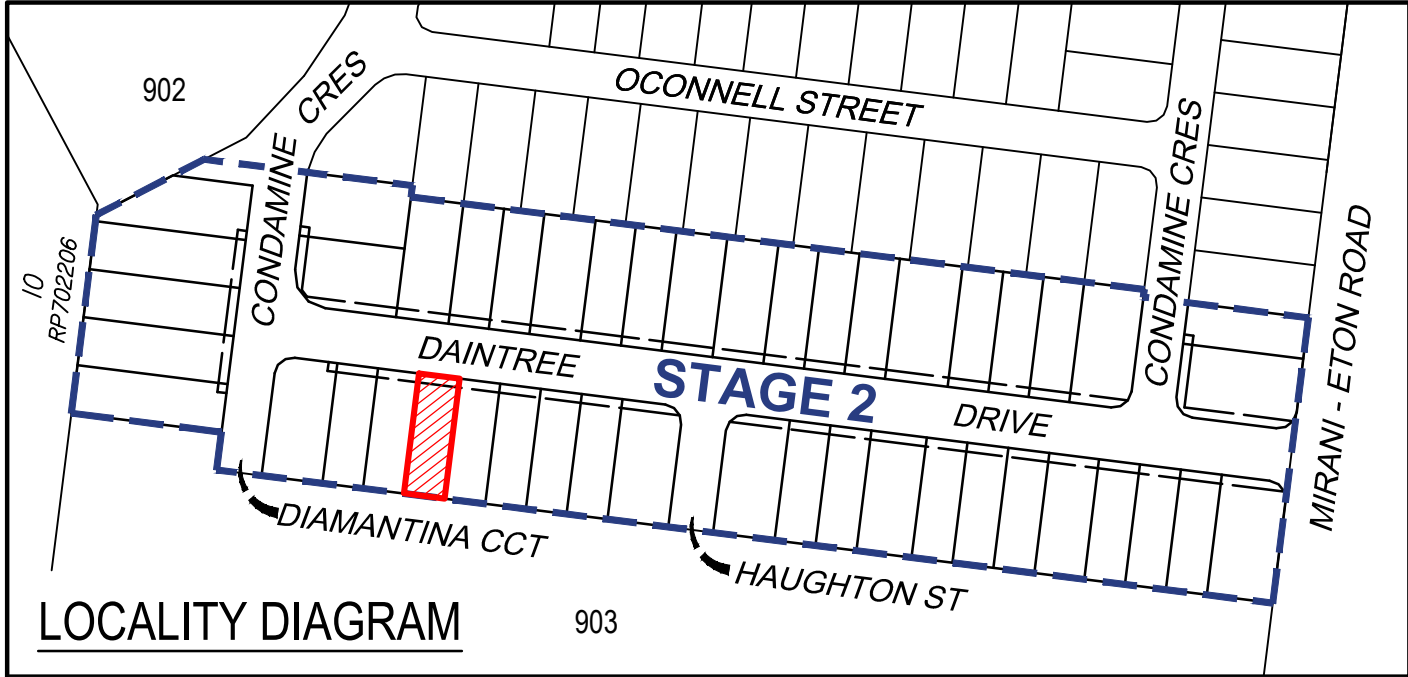

DISCLOSURE PLAN FOR
PROPOSED LOT 229

RIVERBEND MIRANI
STAGE 2

Currently Described as
Lot 900 on SP255615

Locality: Mirani
LGA: Mackay Regional Council


LEGEND

- Proposed Lot Boundary
- Proposed Easement Boundary
- Finished Surface Contour (0.1m Interval)
- Extent of Fill
- Denotes Finished Surface Level
- Denotes Depth of Fill


NOTES

- Areas and dimensions are subject to final survey and Survey Plan registration.
- Final presentation of areas will comply with requirements of the Registrar of Titles and may vary from the format shown on this Identification Plan.
- Proposed contours and fill are derived from Engineering Design provided by SCG Urban on 1/12/2025.
- This plan was prepared to satisfy Section 11 of the Land Sales Act 1984 and should not be used by any other person or corporation or for any other purpose.
- Levels shown are referenced to the Australian Height Datum (AHD) from origin OPM114053 (RL 52.103).
- Builders shall not build off the design levels shown; a site survey is required.
- All earthworks to allotments shall be completed under Level 1 supervision by a NATA Certified Geotechnical Testing Authority in accordance with the provisions of Appendix B of AS3798 - Guidelines of Earthworks for Commercial and Residential Developments. Residential - 95% of standard maximum dry density.


These notes are an integral part of this plan.

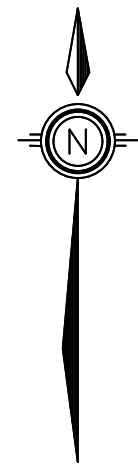

Scale 1:200 - Lengths are in Metres.

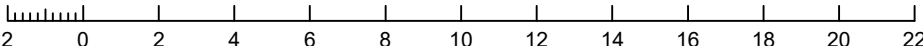

Cadastral Surveyor:		
Christopher Mark Hetherington		
Scale:	1:200	Original Sheet: A3
Horizontal Datum:		
MGA94 ZONE 55		
Vertical Datum:		
AHD VIDE OPM114053 (RL 52.103)		
Date:	13/01/2026	Sheet: 1 of 1
Drawing No:		Rev:
25829-DP229		A

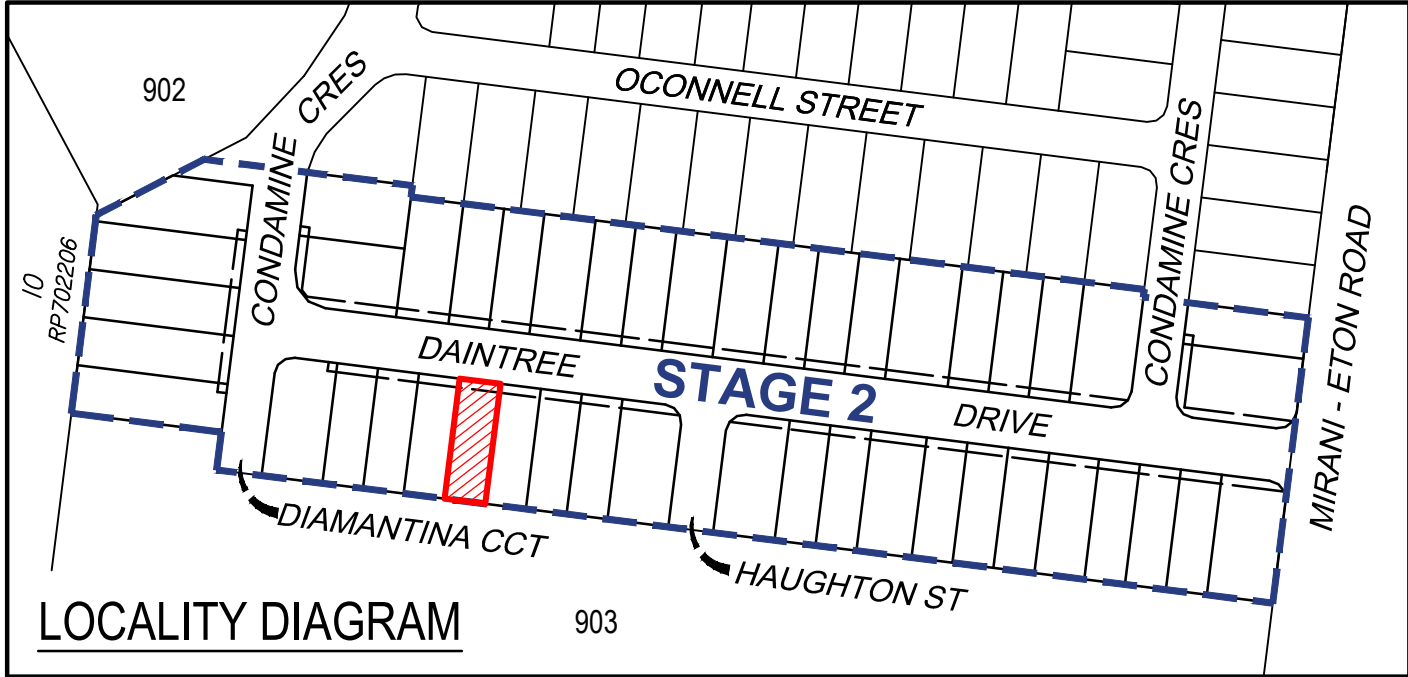


LOCALITY DIAGRAM



NOTES

1. Areas and dimensions are subject to final survey and Survey Plan registration.
2. Final presentation of areas will comply with requirements of the Registrar of Titles and may vary from the format shown on this Identification Plan.
3. Proposed contours and fill are derived from Engineering Design provided by SCG Urban on 1/12/2025.
4. This plan was prepared to satisfy Section 11 of the Land Sales Act 1984 and should not be used by any other person or corporation or for any other purpose.
5. Levels shown are referenced to the Australian Height Datum (AHD) from origin OPM114053 (RL 52.103).
6. Builders shall not build off the design levels shown; a site survey is required.
7. All earthworks to allotments shall be completed under Level 1 supervision by a NATA Certified Geotechnical Testing Authority in accordance with the provisions of Appendix B of AS3798 - Guidelines of Earthworks for Commercial and Residential Developments. Residential - 95% of standard maximum dry density.

These notes are an integral part of this plan.

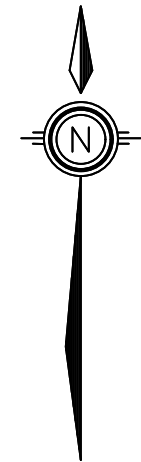

Scale 1:200 - Lengths are in Metres.

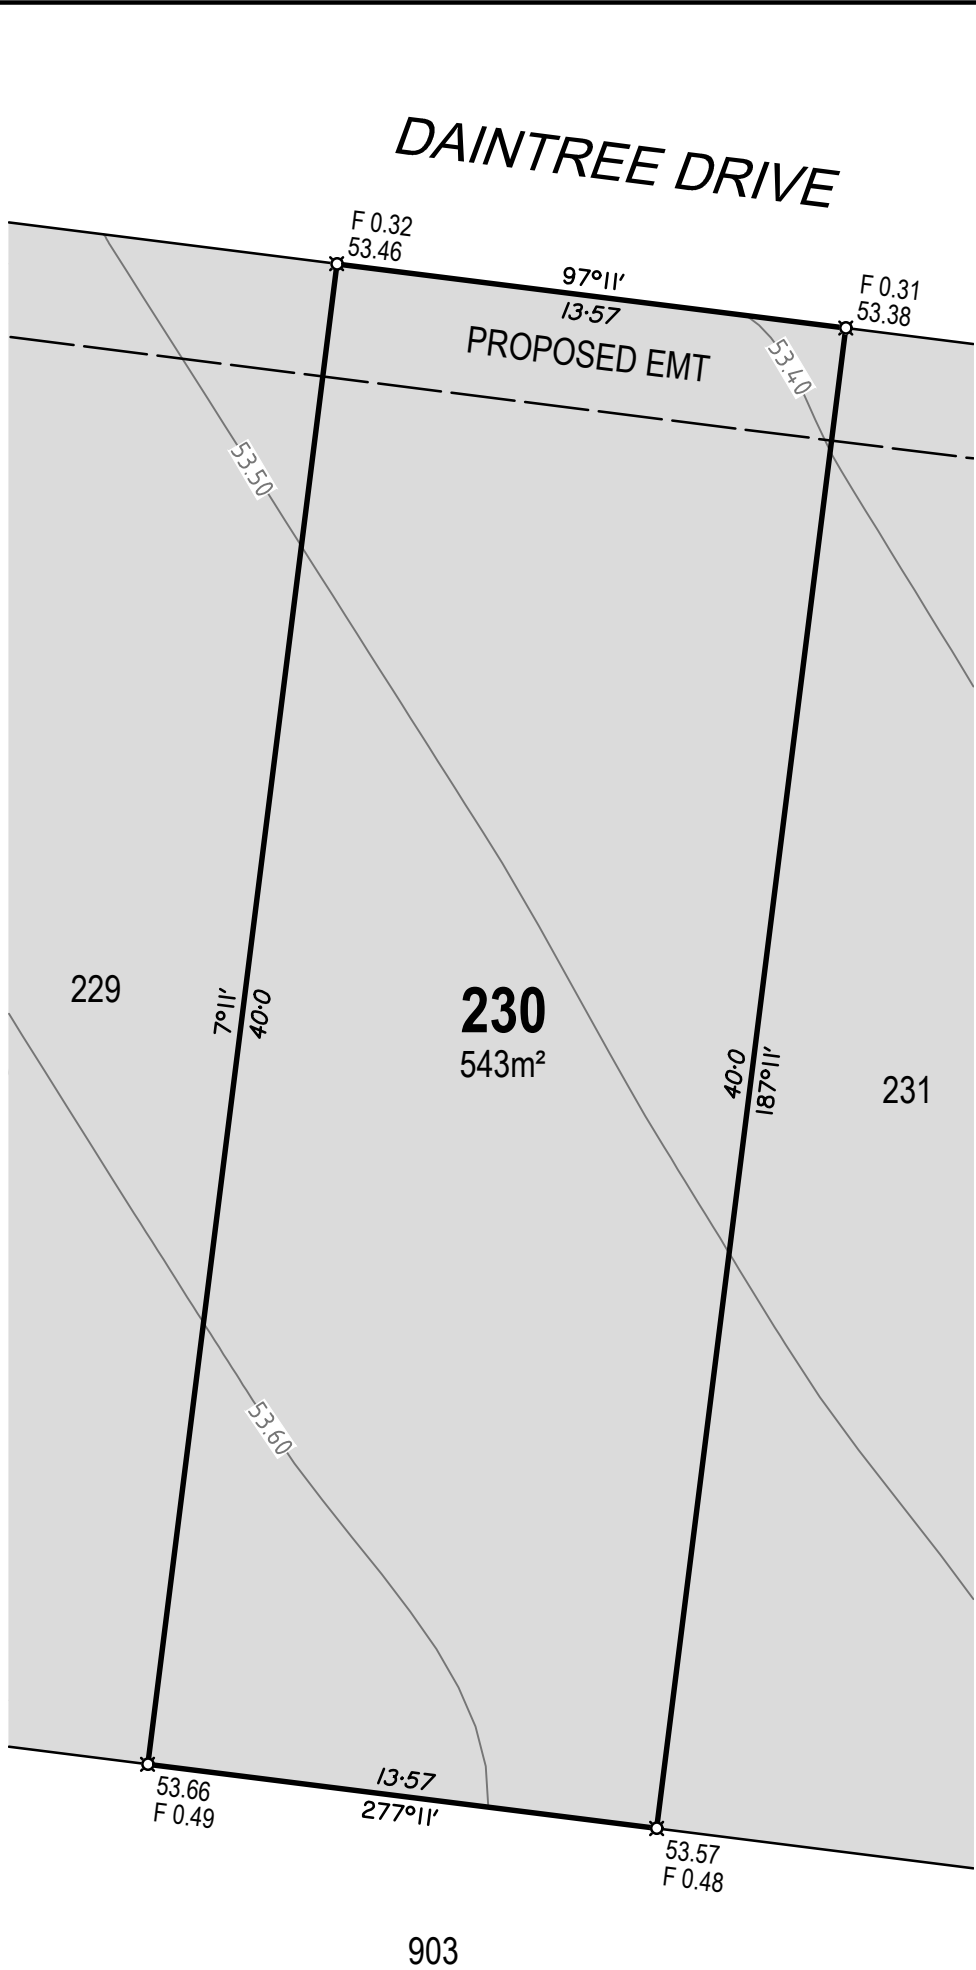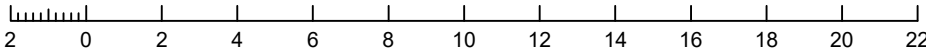

DISCLOSURE PLAN FOR
PROPOSED LOT 230

RIVERBEND MIRANI
STAGE 2

Currently Described as
Lot 900 on SP255615

Locality: Mirani

LGA: Mackay Regional Council

LEGEND

- Proposed Lot Boundary
- Proposed Easement Boundary
- Finished Surface Contour (0.1m Interval)
- Extent of Fill
- × 12.34 Denotes Finished Surface Level
- × F 0.23 Denotes Depth of Fill



Airle Beach | Mackay | Townsville | Rockhampton | SE QLD
E: admin@visionsurveysqld.com.au P: 13000VISION

Cadastral Surveyor:

Christopher Mark Hetherington

Scale: 1:200 Original Sheet: A3

Horizontal Datum:

MGA94 ZONE 55

Vertical Datum:

AHD VIDE OPM114053 (RL 52.103)


Date: 13/01/2026 Sheet: 1 of 1

Drawing No:

25829-DP230

Rev:

A

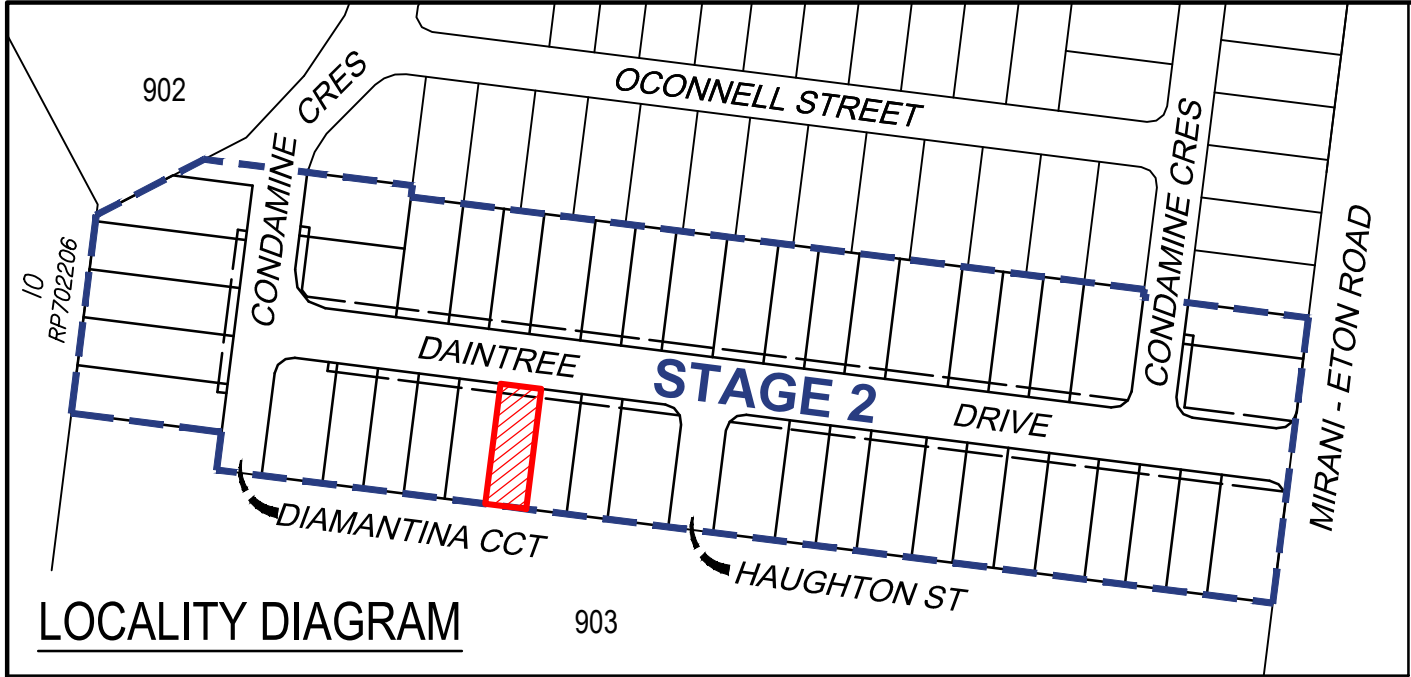


LOCALITY DIAGRAM



NOTES

- Areas and dimensions are subject to final survey and Survey Plan registration.
- Final presentation of areas will comply with requirements of the Registrar of Titles and may vary from the format shown on this Identification Plan.
- Proposed contours and fill are derived from Engineering Design provided by SCG Urban on 1/12/2025.
- This plan was prepared to satisfy Section 11 of the Land Sales Act 1984 and should not be used by any other person or corporation or for any other purpose.
- Levels shown are referenced to the Australian Height Datum (AHD) from origin OPM114053 (RL 52.103).
- Builders shall not build off the design levels shown; a site survey is required.
- All earthworks to allotments shall be completed under Level 1 supervision by a NATA Certified Geotechnical Testing Authority in accordance with the provisions of Appendix B of AS3798 - Guidelines of Earthworks for Commercial and Residential Developments. Residential - 95% of standard maximum dry density.

These notes are an integral part of this plan.

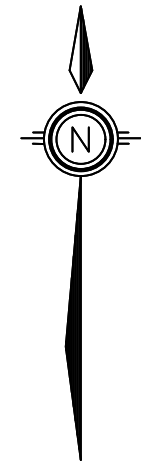

Scale 1:200 - Lengths are in Metres.

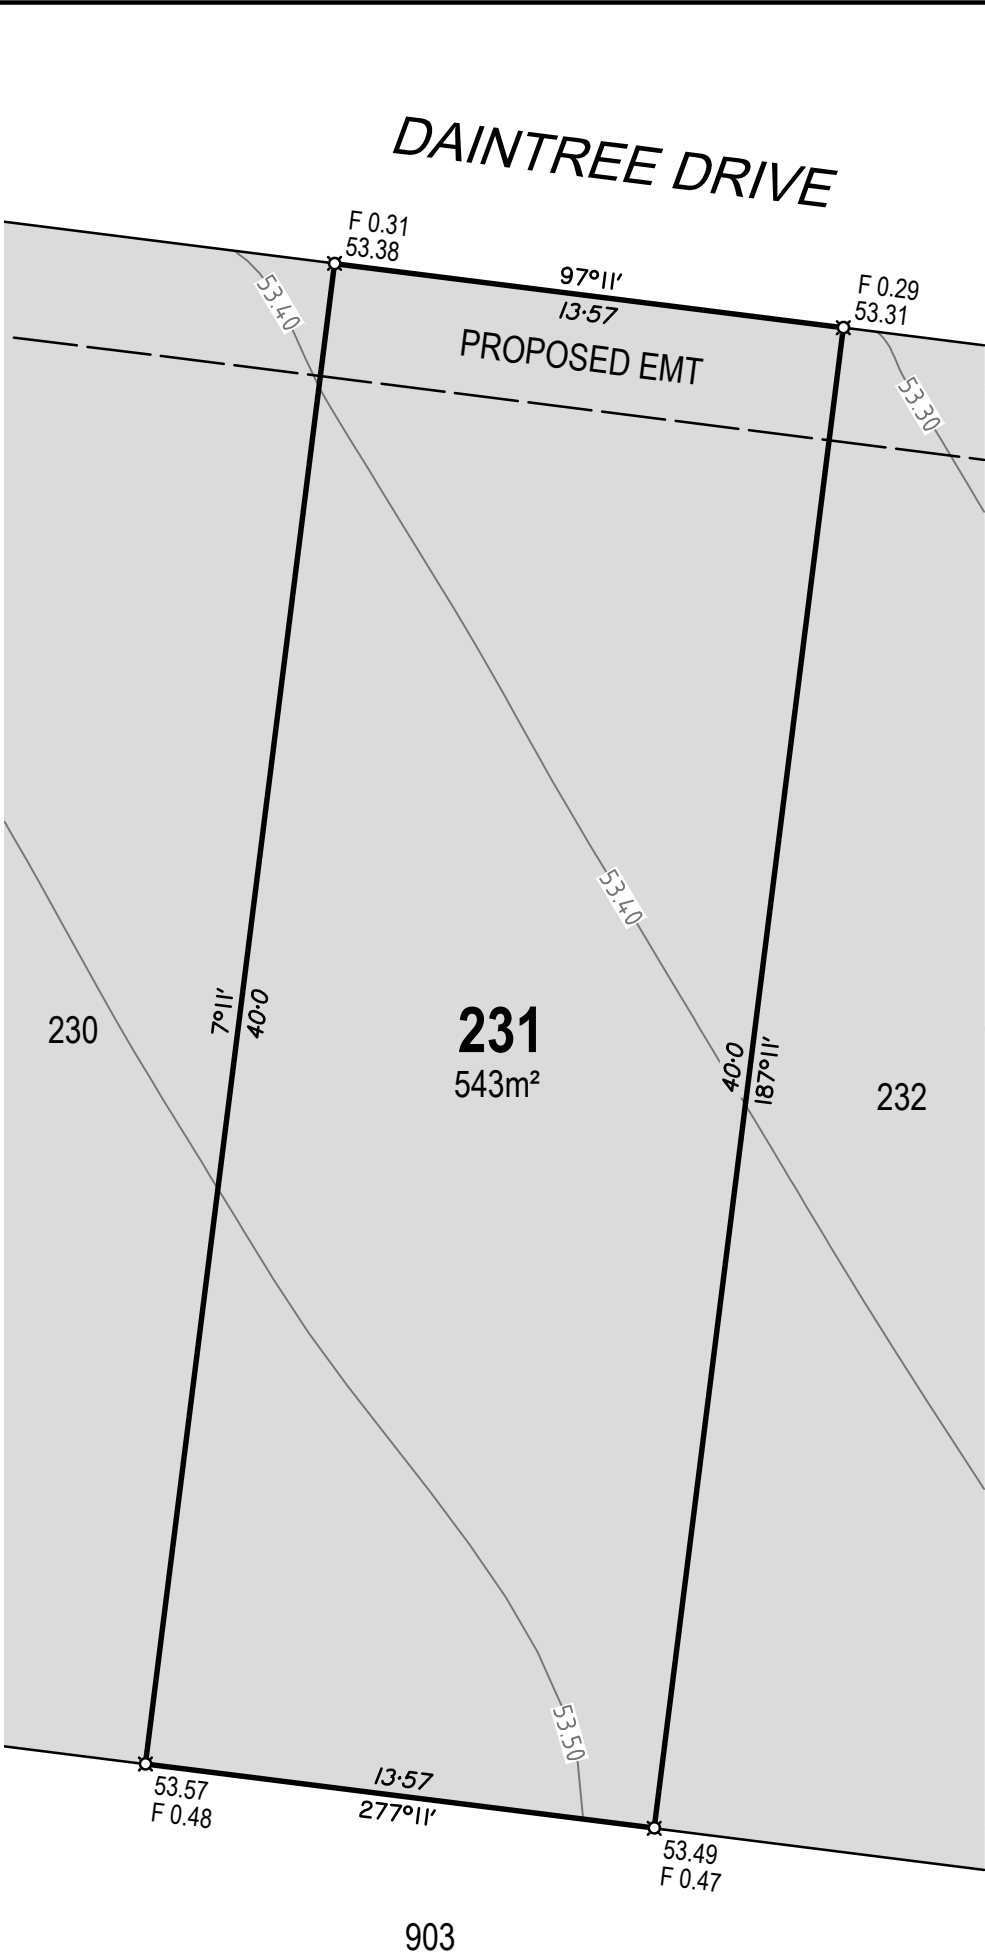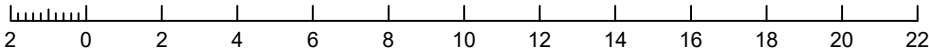

DISCLOSURE PLAN FOR
PROPOSED LOT 231

RIVERBEND MIRANI
STAGE 2

Currently Described as
Lot 900 on SP255615

Locality: Mirani
LGA: Mackay Regional Council

LEGEND

- Proposed Lot Boundary
- Proposed Easement Boundary
- Finished Surface Contour (0.1m Interval)
- Extent of Fill
- Denotes Finished Surface Level
- Denotes Depth of Fill



Airlie Beach | Mackay | Townsville | Rockhampton | SE QLD
E: admin@visionsurveysqld.com.au P: 13000VISION

Cadastral Surveyor:
Christopher Mark Hetherington


Scale: 1:200 Original Sheet: A3

Horizontal Datum:
MGA94 ZONE 55

Vertical Datum:
AHD VIDE OPM114053 (RL 52.103)

Date: 13/01/2026 Sheet: 1 of 1

Drawing No: 25829-DP231 Rev: A

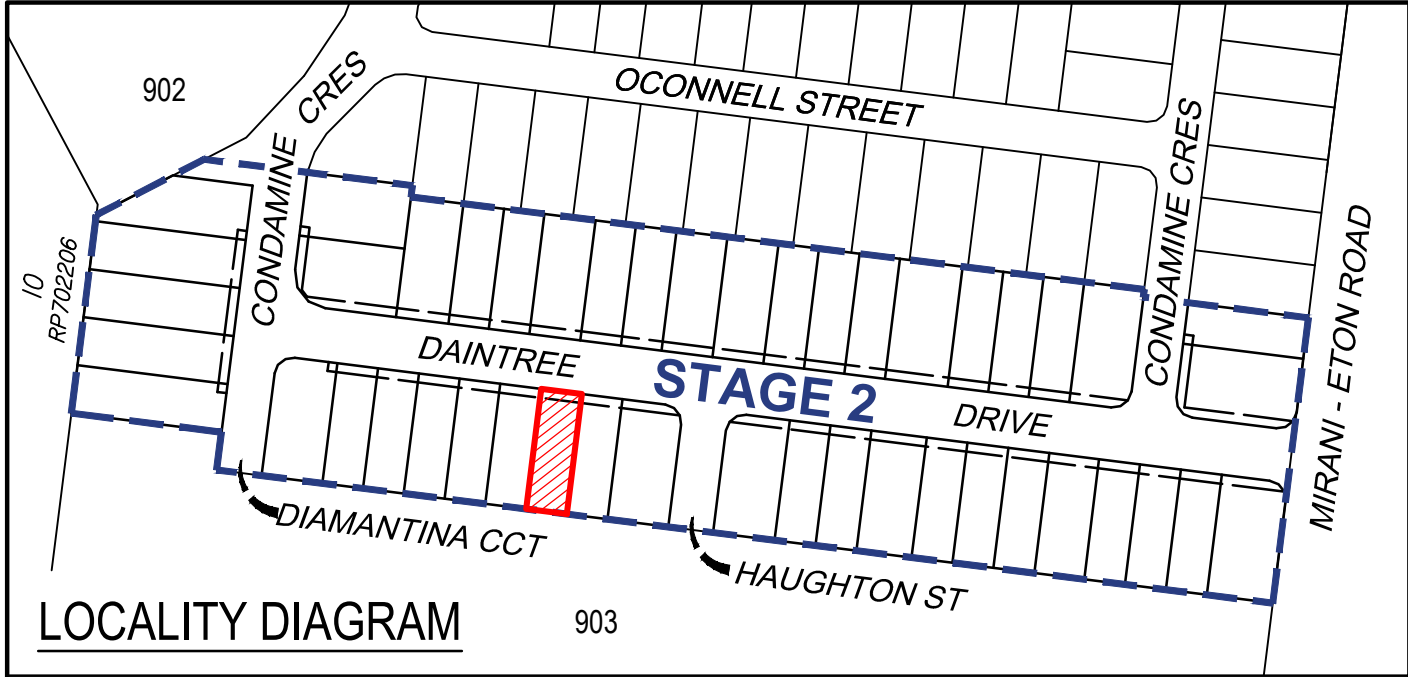


LOCALITY DIAGRAM



NOTES

- Areas and dimensions are subject to final survey and Survey Plan registration.
- Final presentation of areas will comply with requirements of the Registrar of Titles and may vary from the format shown on this Identification Plan.
- Proposed contours and fill are derived from Engineering Design provided by SCG Urban on 1/12/2025.
- This plan was prepared to satisfy Section 11 of the Land Sales Act 1984 and should not be used by any other person or corporation or for any other purpose.
- Levels shown are referenced to the Australian Height Datum (AHD) from origin OPM114053 (RL 52.103).
- Builders shall not build off the design levels shown; a site survey is required.
- All earthworks to allotments shall be completed under Level 1 supervision by a NATA Certified Geotechnical Testing Authority in accordance with the provisions of Appendix B of AS3798 - Guidelines of Earthworks for Commercial and Residential Developments. Residential - 95% of standard maximum dry density.

These notes are an integral part of this plan.

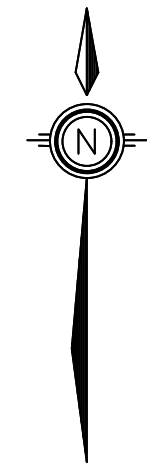

Scale 1:200 - Lengths are in Metres.

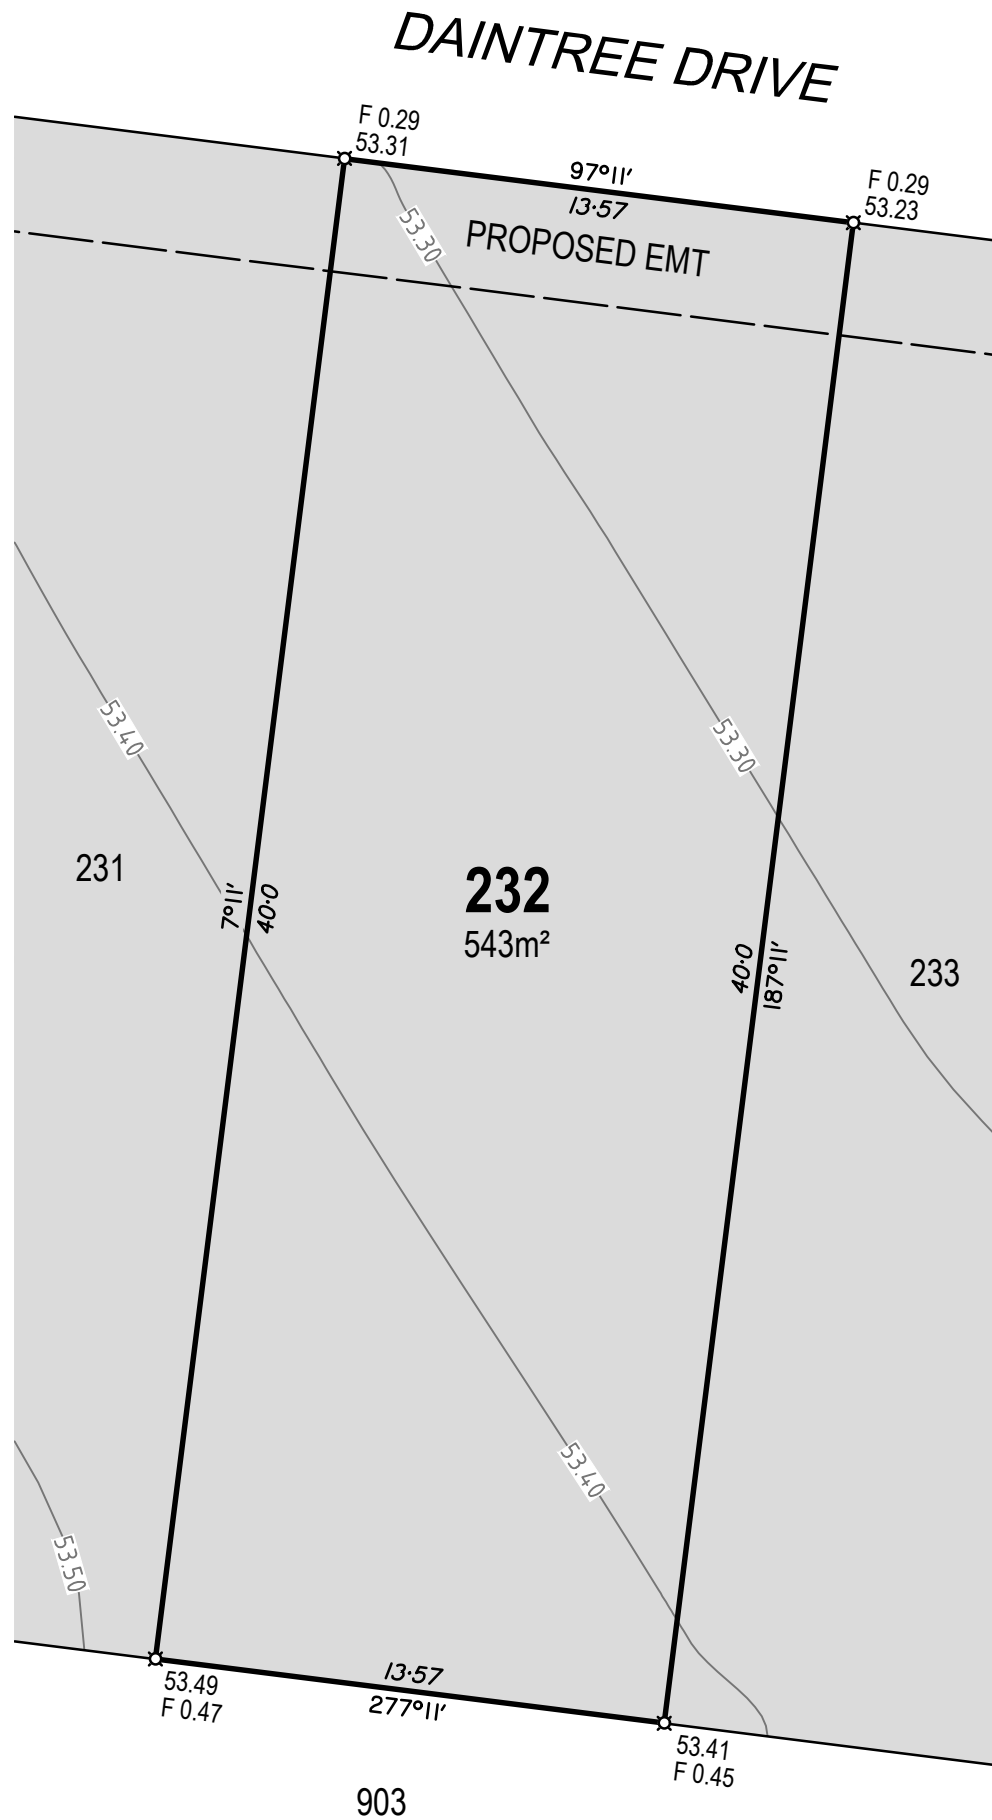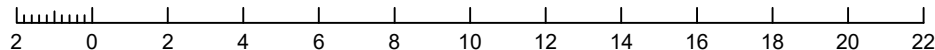

DISCLOSURE PLAN FOR
PROPOSED LOT 232

RIVERBEND MIRANI
STAGE 2

Currently Described as
Lot 900 on SP255615

Locality: Mirani

LGA: Mackay Regional Council

LEGEND

- Proposed Lot Boundary
- Proposed Easement Boundary
- Finished Surface Contour (0.1m Interval)
- Extent of Fill
- × 12.34 Denotes Finished Surface Level
- × F 0.23 Denotes Depth of Fill

A	Original issue	13/01/2026
#	Description	Date



Cadastral Surveyor:

Christopher Mark Hetherington

Scale: 1:200 Original Sheet: A3

Horizontal Datum:

MGA94 ZONE 55

Vertical Datum:

AHD VIDE OPM114053 (RL 52.103)


Date: 13/01/2026 Sheet: 1 of 1

Drawing No:

25829-DP232

Rev:

A

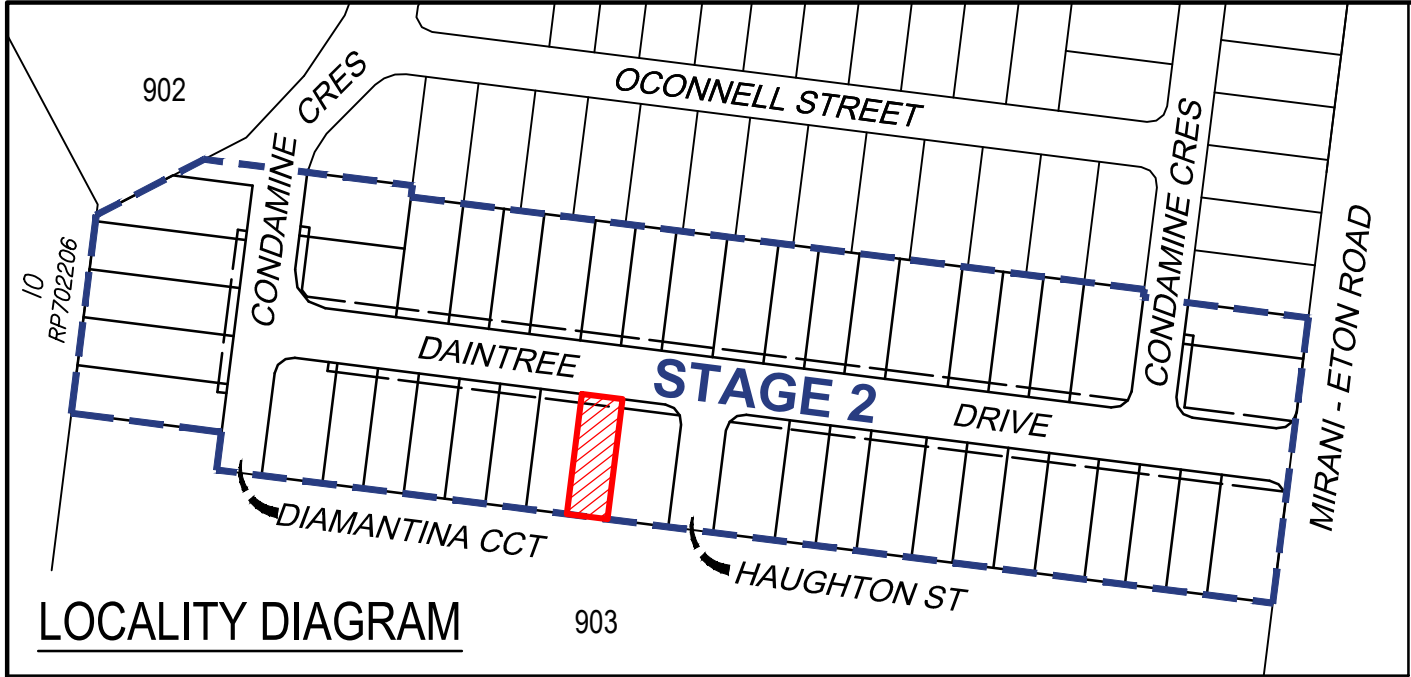


LOCALITY DIAGRAM



NOTES

1. Areas and dimensions are subject to final survey and Survey Plan registration.
2. Final presentation of areas will comply with requirements of the Registrar of Titles and may vary from the format shown on this Identification Plan.
3. Proposed contours and fill are derived from Engineering Design provided by SCG Urban on 1/12/2025.
4. This plan was prepared to satisfy Section 11 of the Land Sales Act 1984 and should not be used by any other person or corporation or for any other purpose.
5. Levels shown are referenced to the Australian Height Datum (AHD) from origin OPM114053 (RL 52.103).
6. Builders shall not build off the design levels shown; a site survey is required.
7. All earthworks to allotments shall be completed under Level 1 supervision by a NATA Certified Geotechnical Testing Authority in accordance with the provisions of Appendix B of AS3798 - Guidelines of Earthworks for Commercial and Residential Developments. Residential - 95% of standard maximum dry density.

These notes are an integral part of this plan.

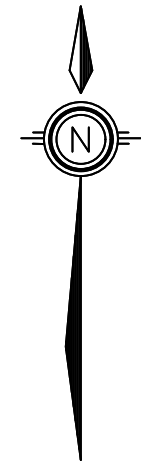

Scale 1:200 - Lengths are in Metres.

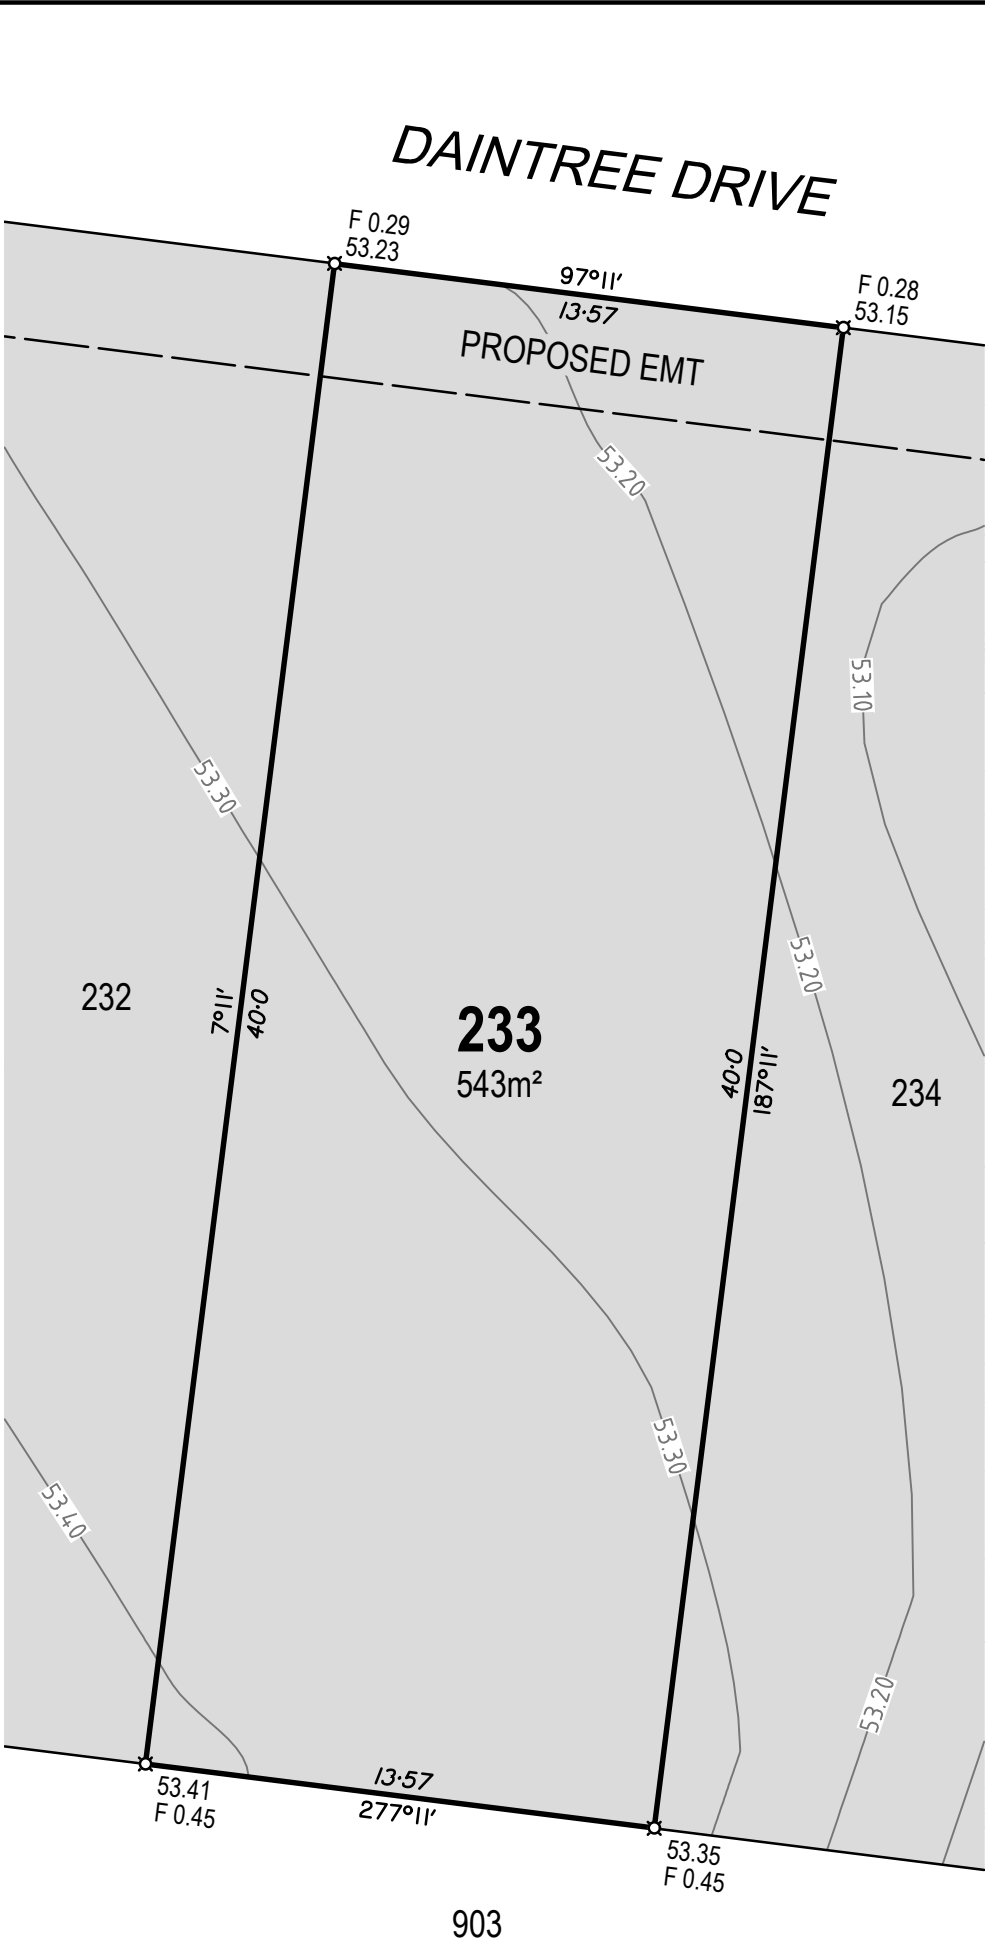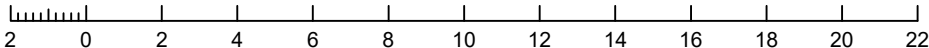

DISCLOSURE PLAN FOR
PROPOSED LOT 233

RIVERBEND MIRANI
STAGE 2

Currently Described as
Lot 900 on SP255615

Locality: Mirani
LGA: Mackay Regional Council

LEGEND

- Proposed Lot Boundary
- Proposed Easement Boundary
- Finished Surface Contour (0.1m Interval)
- Extent of Fill
- Denotes Finished Surface Level
- Denotes Depth of Fill



Airle Beach | Mackay | Townsville | Rockhampton | SE QLD
E: admin@visionsurveysqld.com.au P: 13000VISION

Cadastral Surveyor:
Christopher Mark Hetherington


Scale: 1:200 Original Sheet: A3

Horizontal Datum:
MGA94 ZONE 55

Vertical Datum:
AHD VIDE OPM114053 (RL 52.103)

Date: 13/01/2026 Sheet: 1 of 1

Drawing No: 25829-DP233 Rev: A

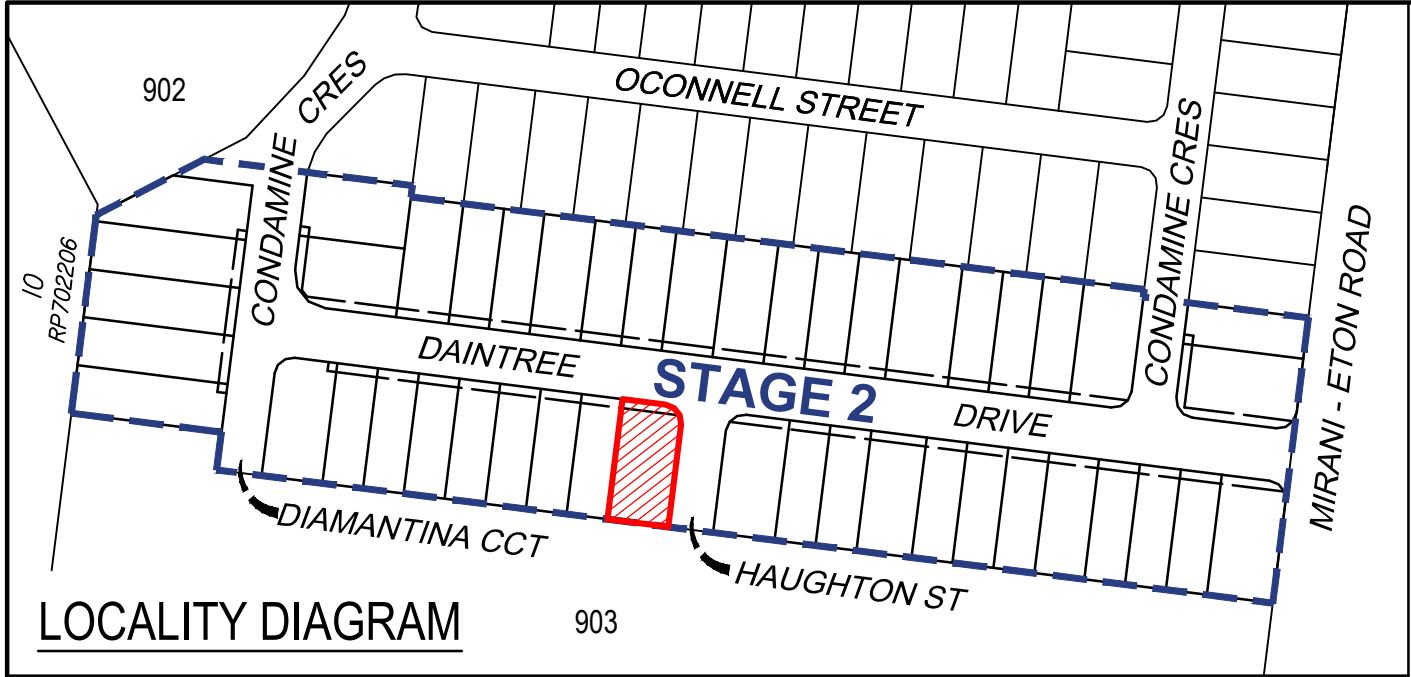


LOCALITY DIAGRAM



NOTES

1. Areas and dimensions are subject to final survey and Survey Plan registration.
2. Final presentation of areas will comply with requirements of the Registrar of Titles and may vary from the format shown on this Identification Plan.
3. Proposed contours and fill are derived from Engineering Design provided by SCG Urban on 1/12/2025.
4. This plan was prepared to satisfy Section 11 of the Land Sales Act 1984 and should not be used by any other person or corporation or for any other purpose.
5. Levels shown are referenced to the Australian Height Datum (AHD) from origin OPM114053 (RL 52.103).
6. Builders shall not build off the design levels shown; a site survey is required.
7. All earthworks to allotments shall be completed under Level 1 supervision by a NATA Certified Geotechnical Testing Authority in accordance with the provisions of Appendix B of AS3798 - Guidelines of Earthworks for Commercial and Residential Developments. Residential - 95% of standard maximum dry density.

These notes are an integral part of this plan.

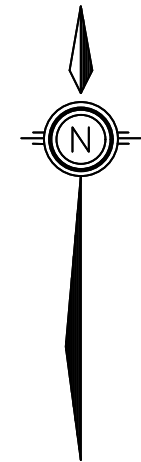

Scale 1:200 - Lengths are in Metres.

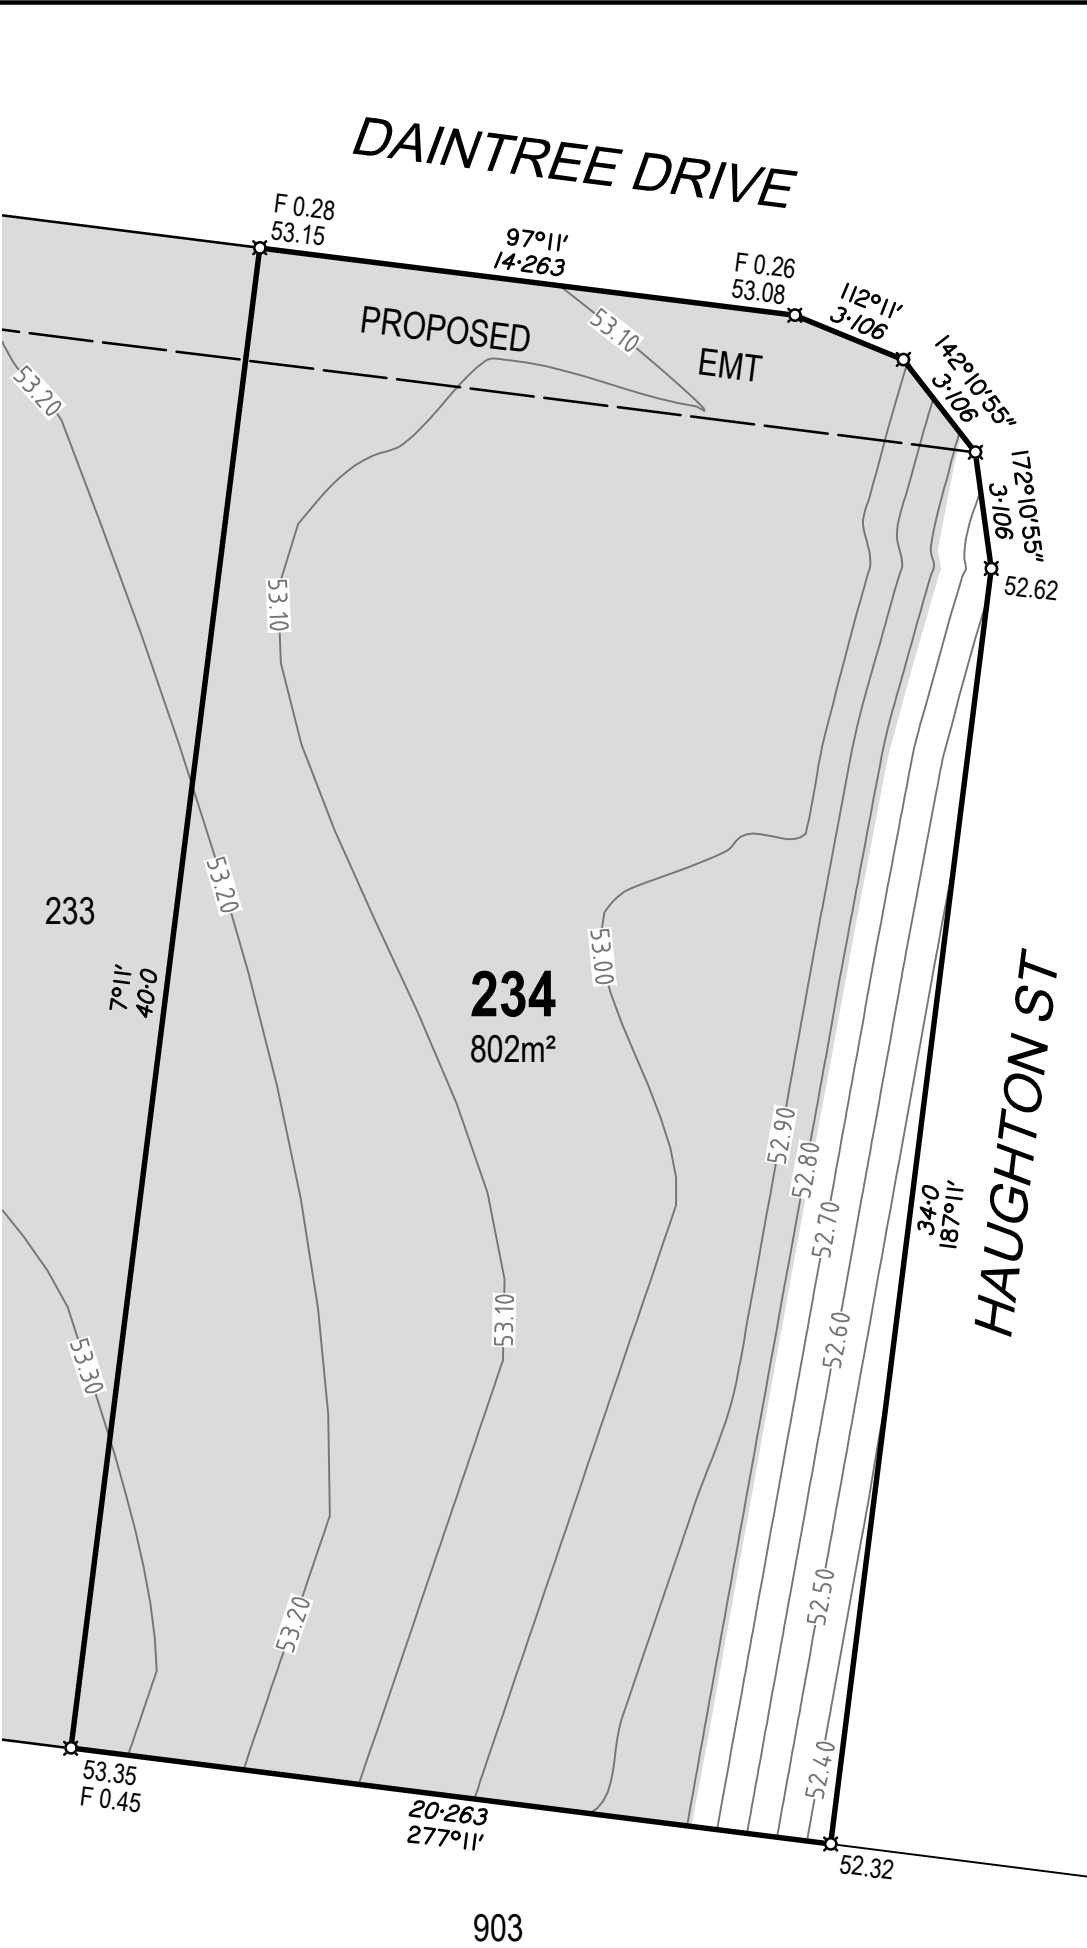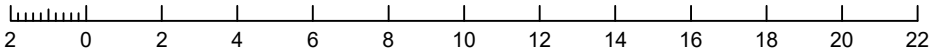

DISCLOSURE PLAN FOR
PROPOSED LOT 234

RIVERBEND MIRANI
STAGE 2

Currently Described as
Lot 900 on SP255615

Locality: Mirani
LGA: Mackay Regional Council

LEGEND

- Proposed Lot Boundary
- Proposed Easement Boundary
- Finished Surface Contour (0.1m Interval)
- Extent of Fill
- Denotes Finished Surface Level
- Denotes Depth of Fill



Airle Beach | Mackay | Townsville | Rockhampton | SE QLD
E: admin@visionsurveysqld.com.au P: 13000VISION

Cadastral Surveyor:
Christopher Mark Hetherington


Scale: 1:200 Original Sheet: A3

Horizontal Datum:
MGA94 ZONE 55

Vertical Datum:
AHD VIDE OPM114053 (RL 52.103)

Date: 13/01/2026 Sheet: 1 of 1

Drawing No: 25829-DP234 Rev: A

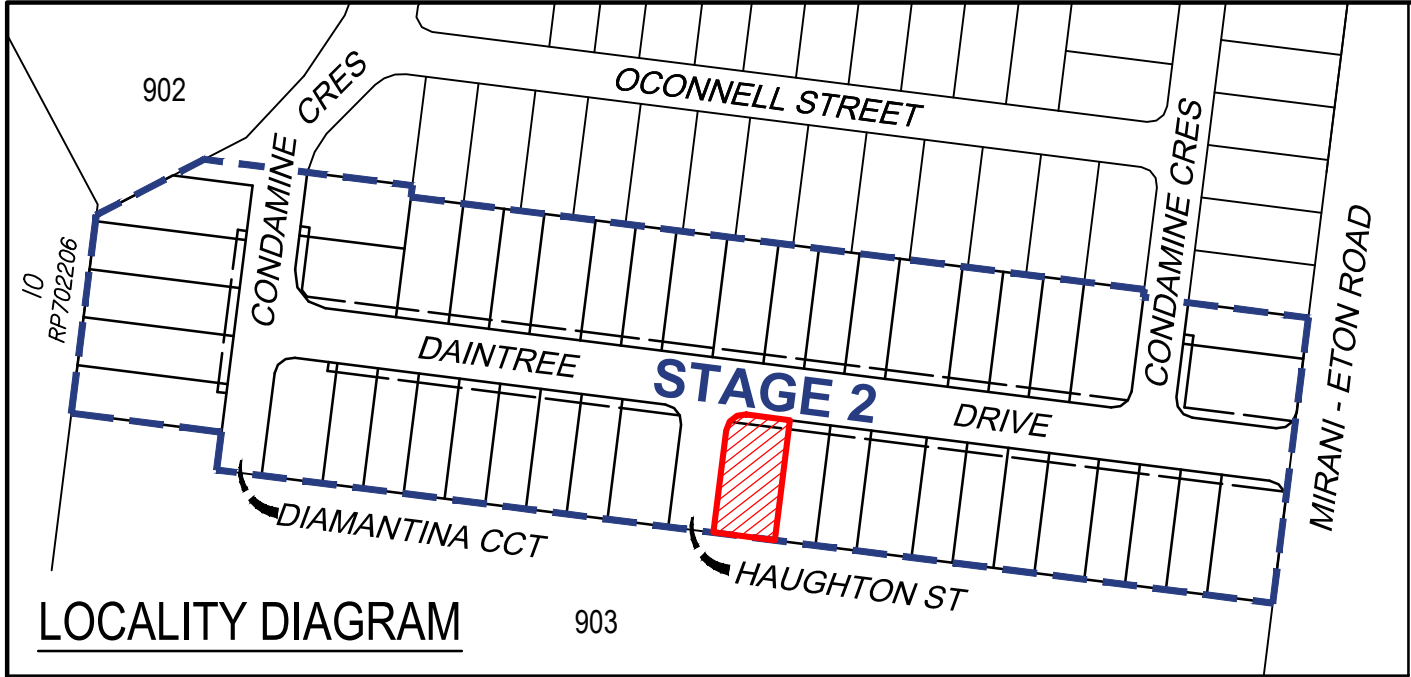


LOCALITY DIAGRAM



NOTES

1. Areas and dimensions are subject to final survey and Survey Plan registration.
2. Final presentation of areas will comply with requirements of the Registrar of Titles and may vary from the format shown on this Identification Plan.
3. Proposed contours and fill are derived from Engineering Design provided by SCG Urban on 1/12/2025.
4. This plan was prepared to satisfy Section 11 of the Land Sales Act 1984 and should not be used by any other person or corporation or for any other purpose.
5. Levels shown are referenced to the Australian Height Datum (AHD) from origin OPM114053 (RL 52.103).
6. Builders shall not build off the design levels shown; a site survey is required.
7. All earthworks to allotments shall be completed under Level 1 supervision by a NATA Certified Geotechnical Testing Authority in accordance with the provisions of Appendix B of AS3798 - Guidelines of Earthworks for Commercial and Residential Developments. Residential - 95% of standard maximum dry density.

These notes are an integral part of this plan.

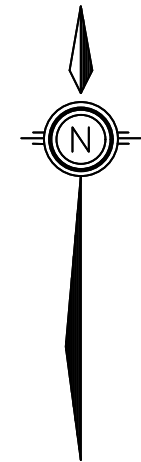

Scale 1:200 - Lengths are in Metres.

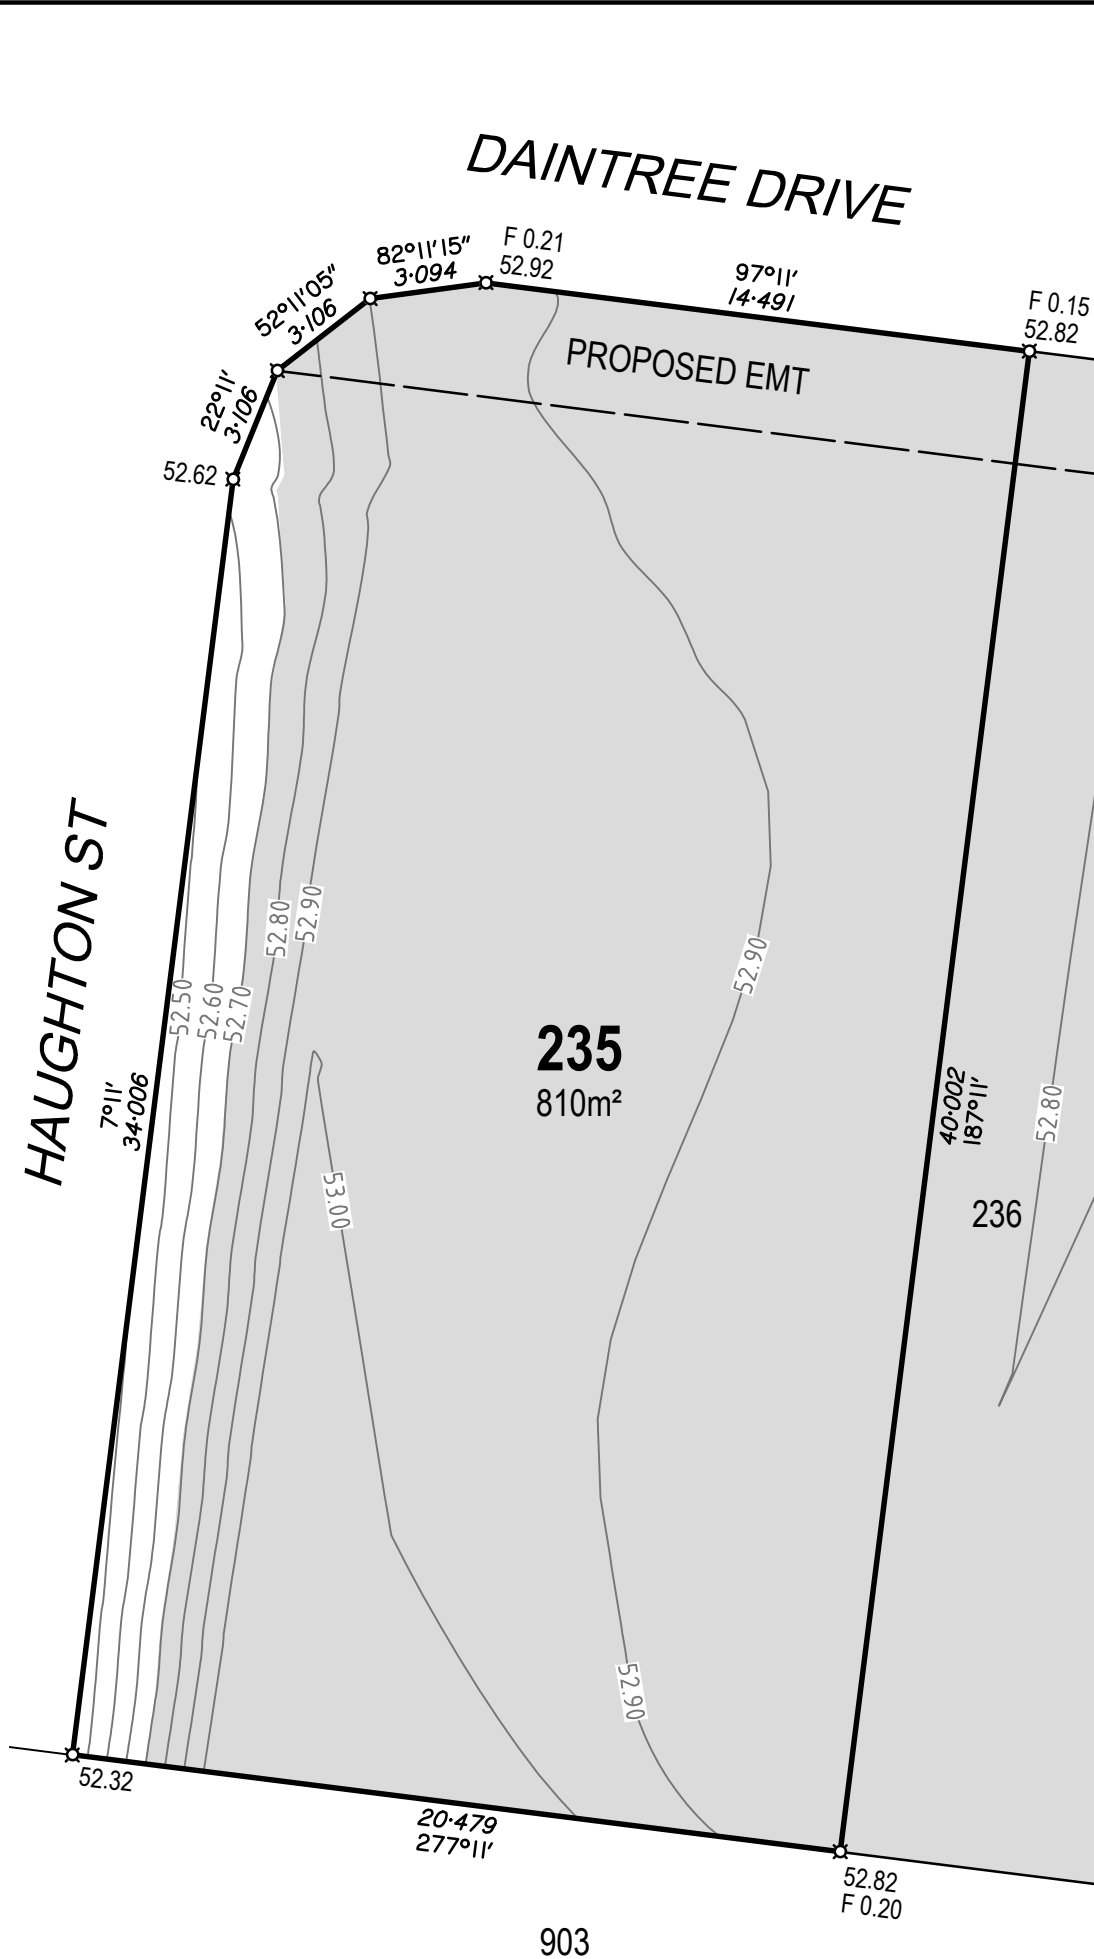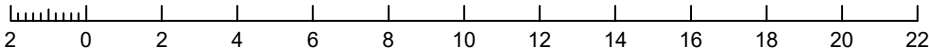

DISCLOSURE PLAN FOR
PROPOSED LOT 235

RIVERBEND MIRANI
STAGE 2

Currently Described as
Lot 900 on SP255615

Locality: Mirani

LGA: Mackay Regional Council

LEGEND

- Proposed Lot Boundary
- Proposed Easement Boundary
- Finished Surface Contour (0.1m Interval)
- Extent of Fill
- Denotes Finished Surface Level
- Denotes Depth of Fill

A	Original issue	13/01/2026
#	Description	Date



Cadastral Surveyor:

Christopher Mark Hetherington


Scale: 1:200 Original Sheet: A3

Horizontal Datum:
MGA94 ZONE 55

Vertical Datum:
AHD VIDE OPM114053 (RL 52.103)

Date: 13/01/2026 Sheet: 1 of 1

Drawing No: 25829-DP235 Rev: A

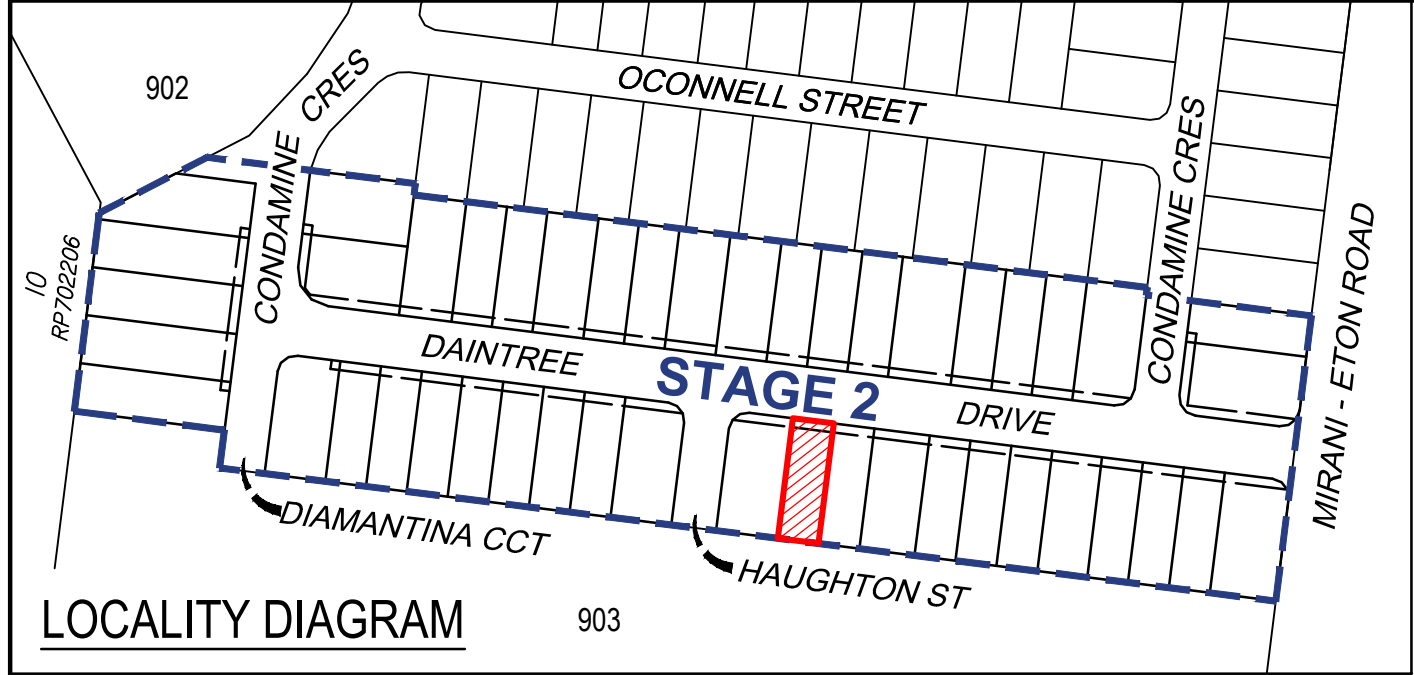


LOCALITY DIAGRAM



NOTES

1. Areas and dimensions are subject to final survey and Survey Plan registration.
2. Final presentation of areas will comply with requirements of the Registrar of Titles and may vary from the format shown on this Identification Plan.
3. Proposed contours and fill are derived from Engineering Design provided by SCG Urban on 1/12/2025.
4. This plan was prepared to satisfy Section 11 of the Land Sales Act 1984 and should not be used by any other person or corporation or for any other purpose.
5. Levels shown are referenced to the Australian Height Datum (AHD) from origin OPM114053 (RL 52.103).
6. Builders shall not build off the design levels shown; a site survey is required.
7. All earthworks to allotments shall be completed under Level 1 supervision by a NATA Certified Geotechnical Testing Authority in accordance with the provisions of Appendix B of AS3798 - Guidelines of Earthworks for Commercial and Residential Developments. Residential - 95% of standard maximum dry density.

These notes are an integral part of this plan.

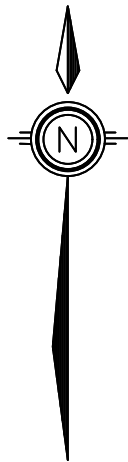

Scale 1:200 - Lengths are in Metres.

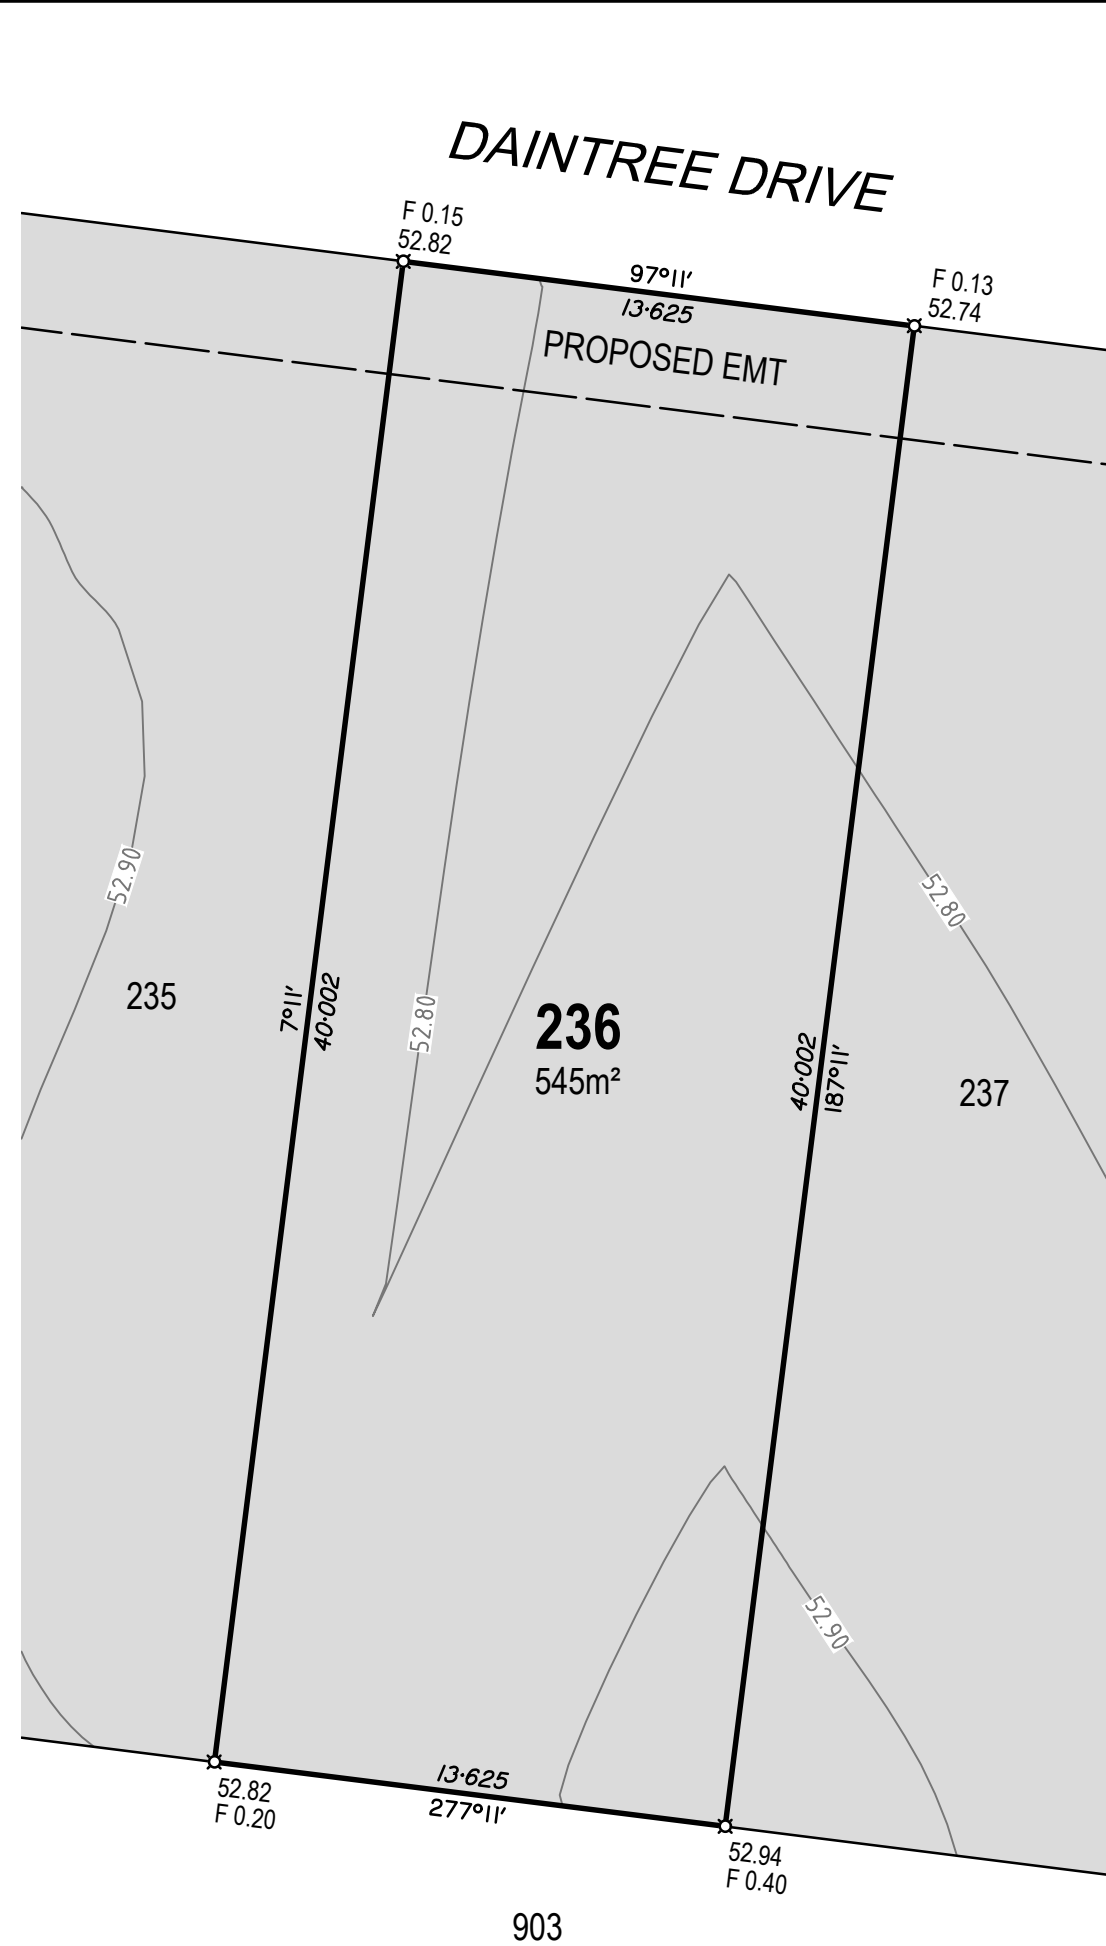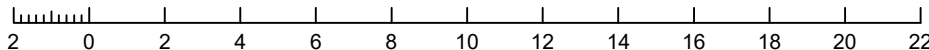

DISCLOSURE PLAN FOR
PROPOSED LOT 236

RIVERBEND MIRANI
STAGE 2

Currently Described as
Lot 900 on SP255615

Locality: Mirani

LGA: Mackay Regional Council

LEGEND

- Proposed Lot Boundary
- Proposed Easement Boundary
- Finished Surface Contour (0.1m Interval)
- Extent of Fill
- Denotes Finished Surface Level
- Denotes Depth of Fill

A	Original issue	13/01/2026
#	Description	Date



Cadastral Surveyor:
Christopher Mark Hetherington



Scale: 1:200 Original Sheet: A3

Horizontal Datum:
MGA94 ZONE 55


Vertical Datum:
AHD VIDE OPM114053 (RL 52.103)

Date: 13/01/2026 Sheet: 1 of 1

Drawing No: 25829-DP236 Rev: A

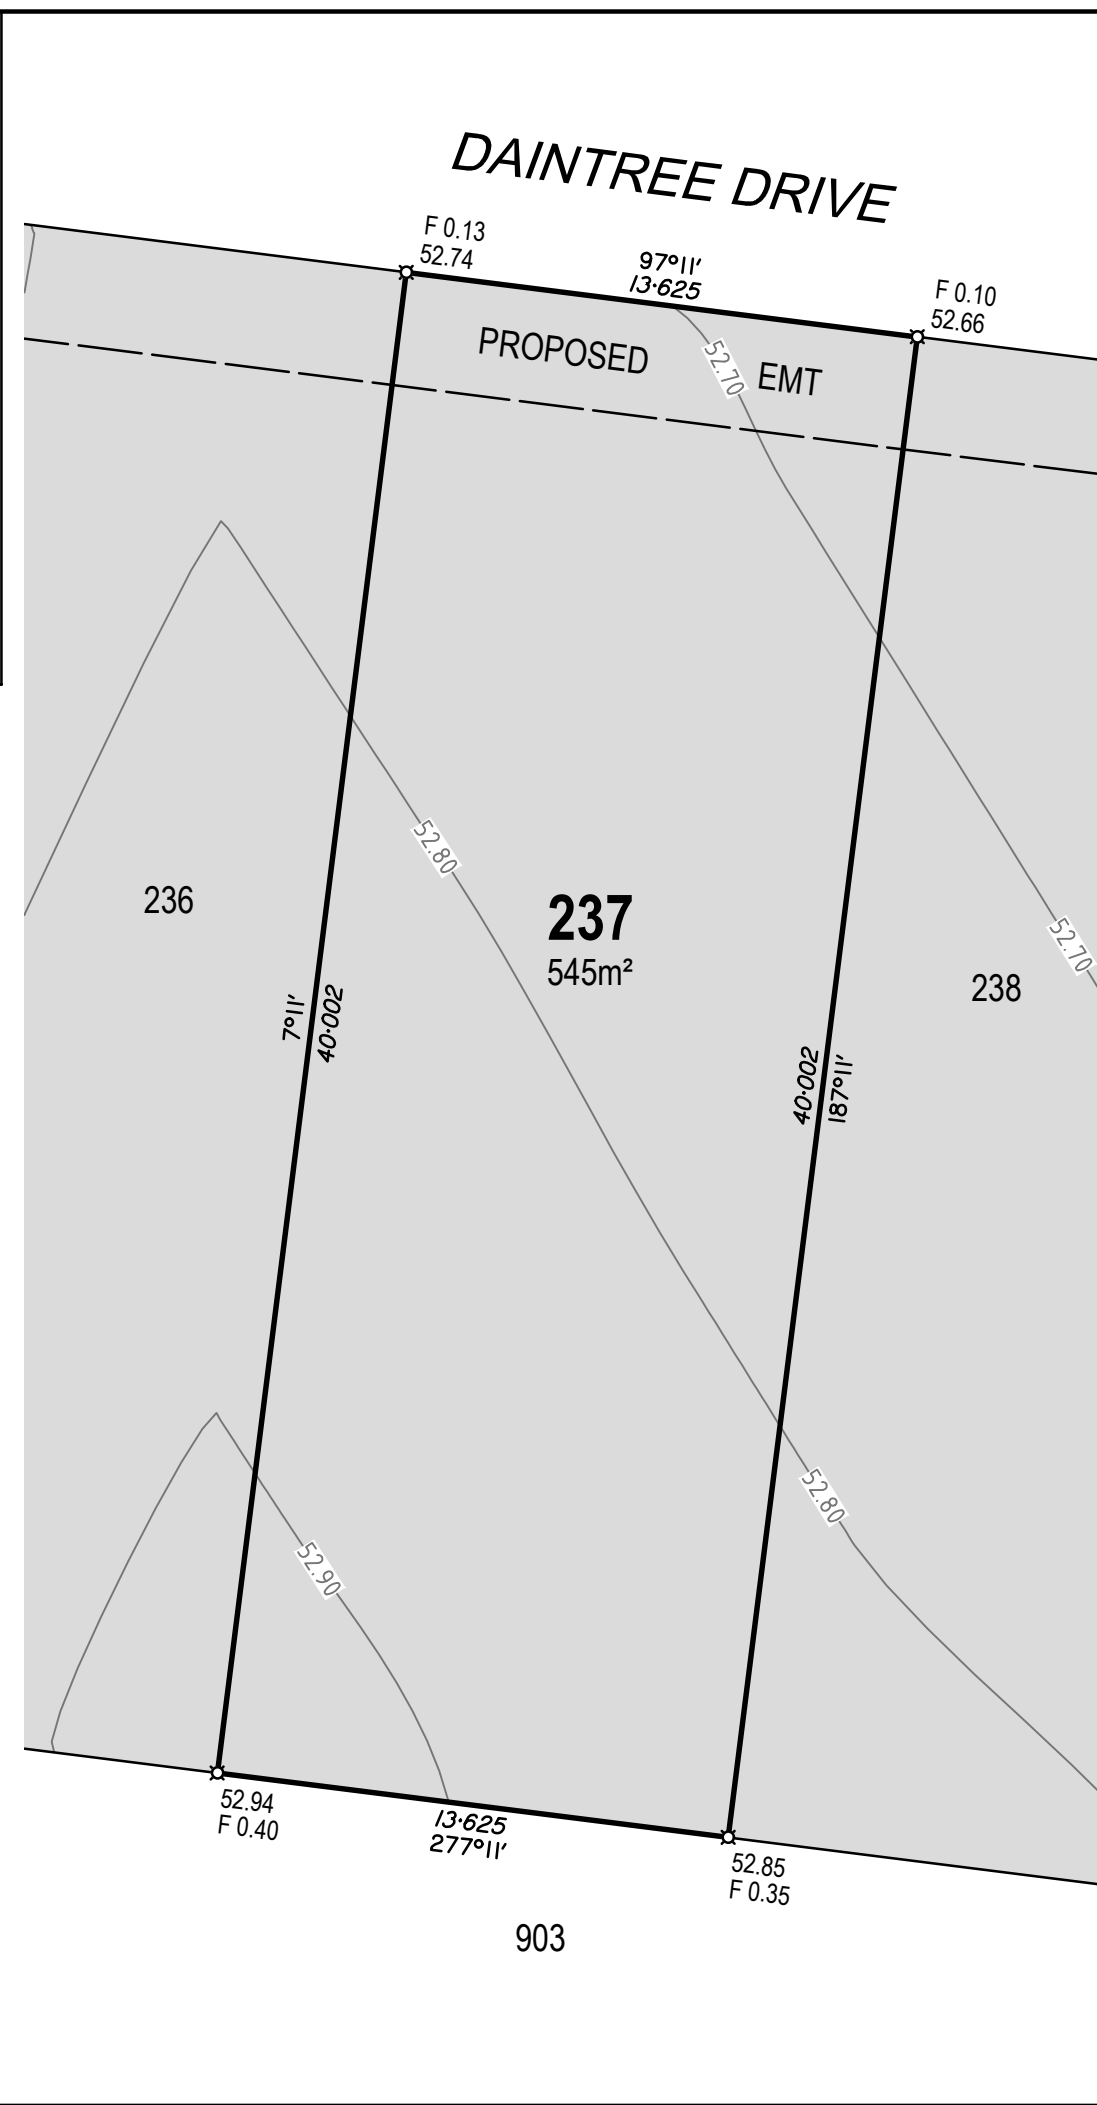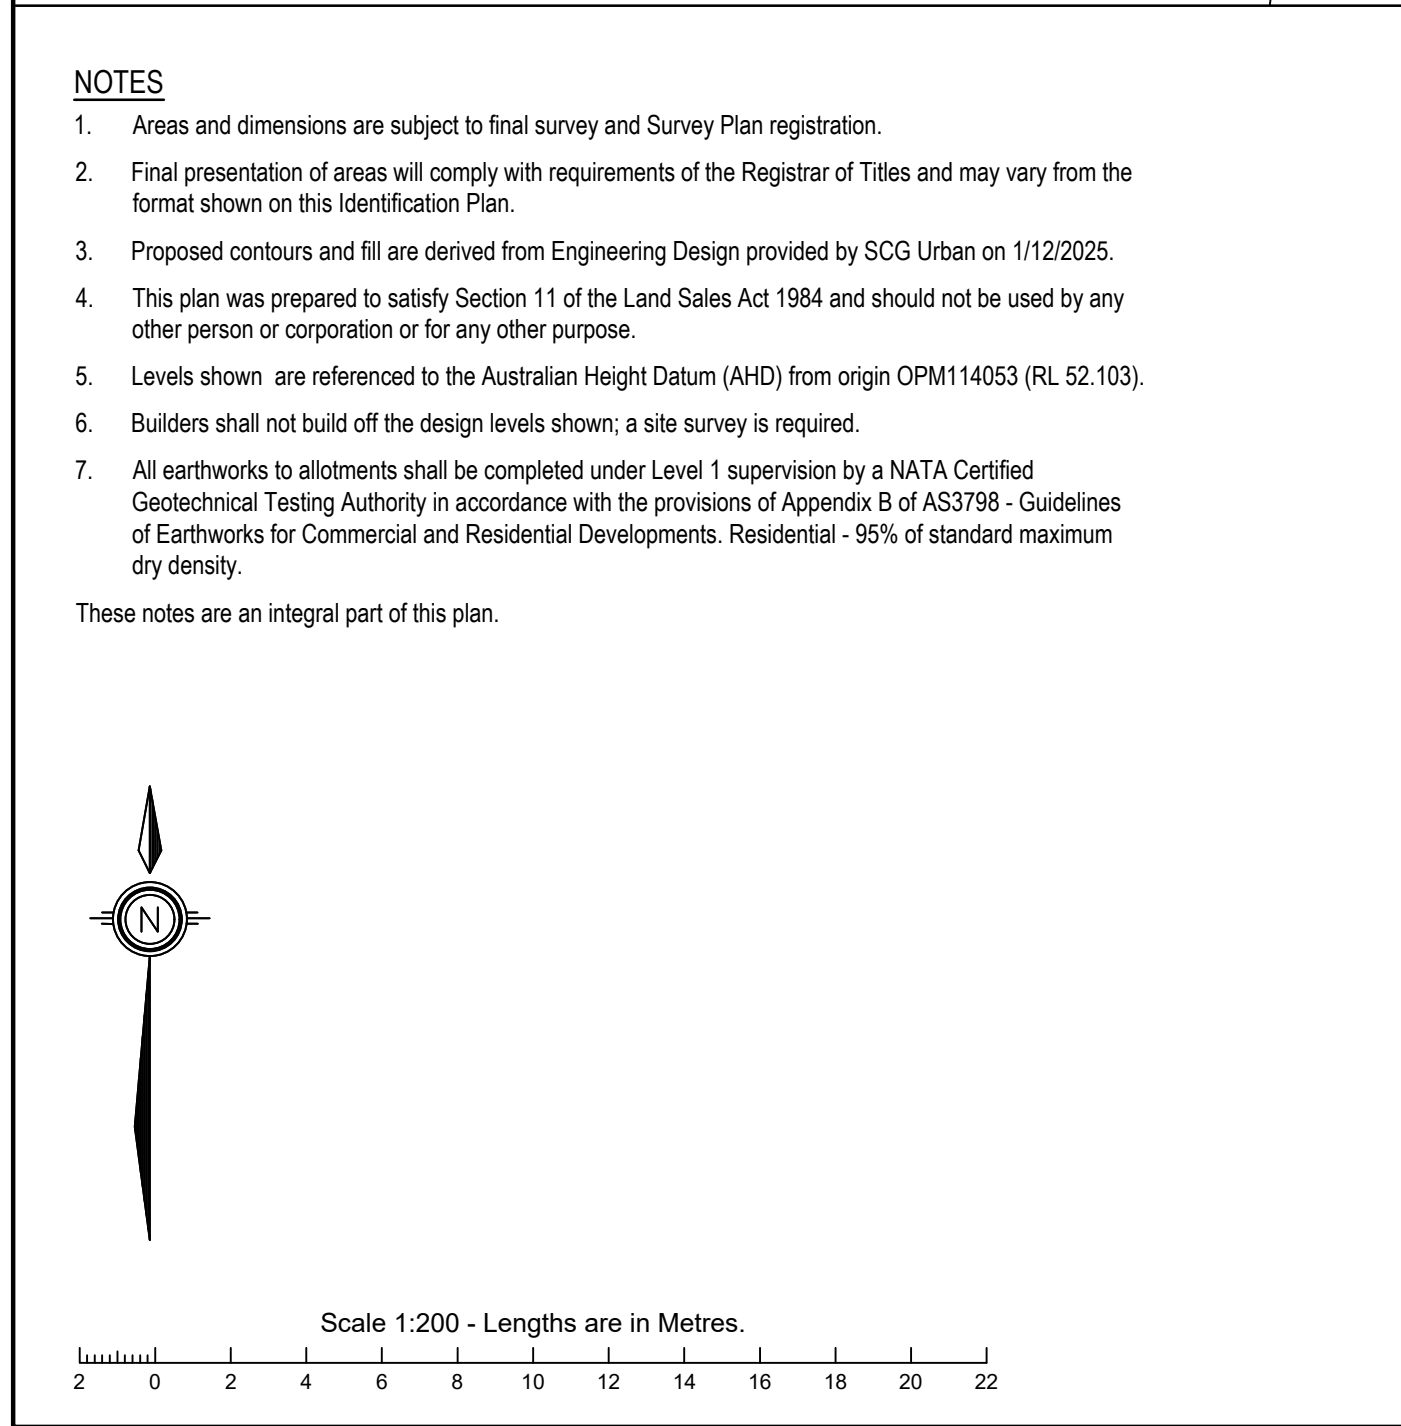

A



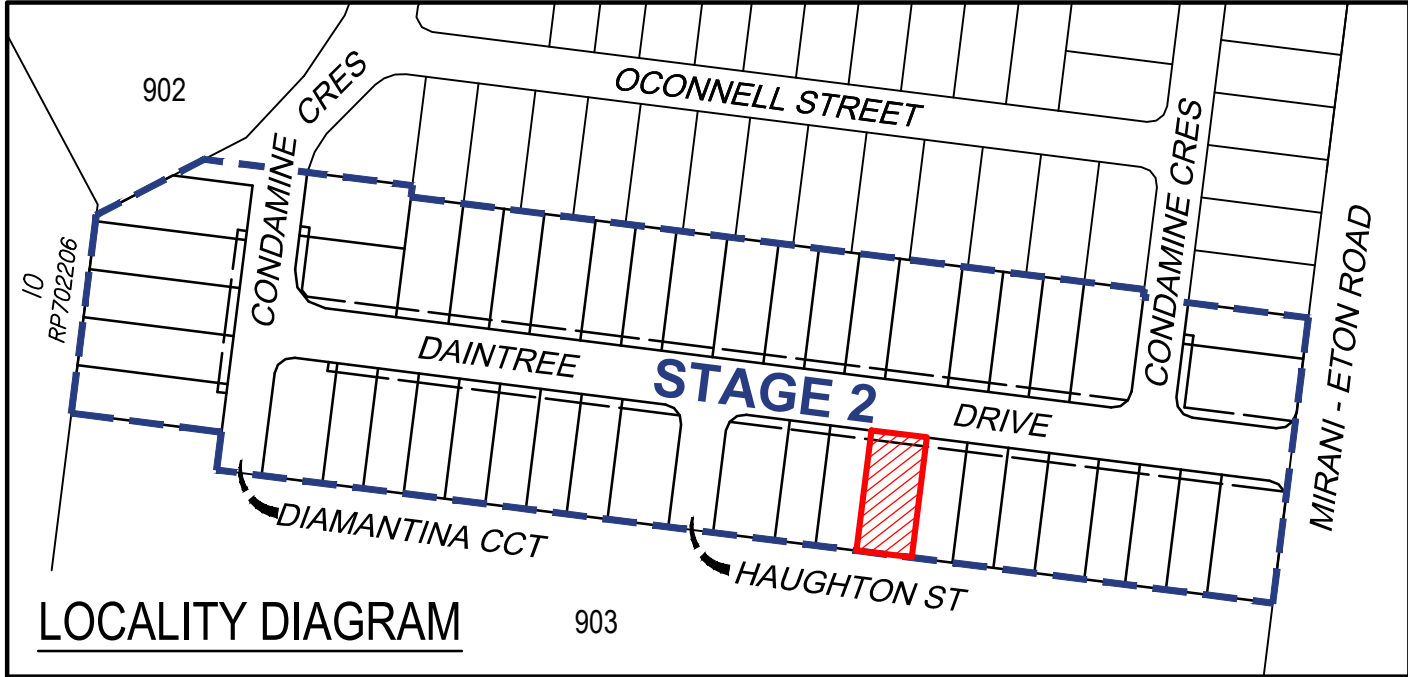


LOCALITY DIAGRAM

NOTES

1. Areas and dimensions are subject to final survey and Survey Plan registration.
2. Final presentation of areas will comply with requirements of the Registrar of Titles and may vary from the format shown on this Identification Plan.
3. Proposed contours and fill are derived from Engineering Design provided by SCG Urban on 1/12/2025.
4. This plan was prepared to satisfy Section 11 of the Land Sales Act 1984 and should not be used by any other person or corporation or for any other purpose.
5. Levels shown are referenced to the Australian Height Datum (AHD) from origin OPM114053 (RL 52.103).
6. Builders shall not build off the design levels shown; a site survey is required.
7. All earthworks to allotments shall be completed under Level 1 supervision by a NATA Certified Geotechnical Testing Authority in accordance with the provisions of Appendix B of AS3798 - Guidelines of Earthworks for Commercial and Residential Developments. Residential - 95% of standard maximum dry density.

These notes are an integral part of this plan.

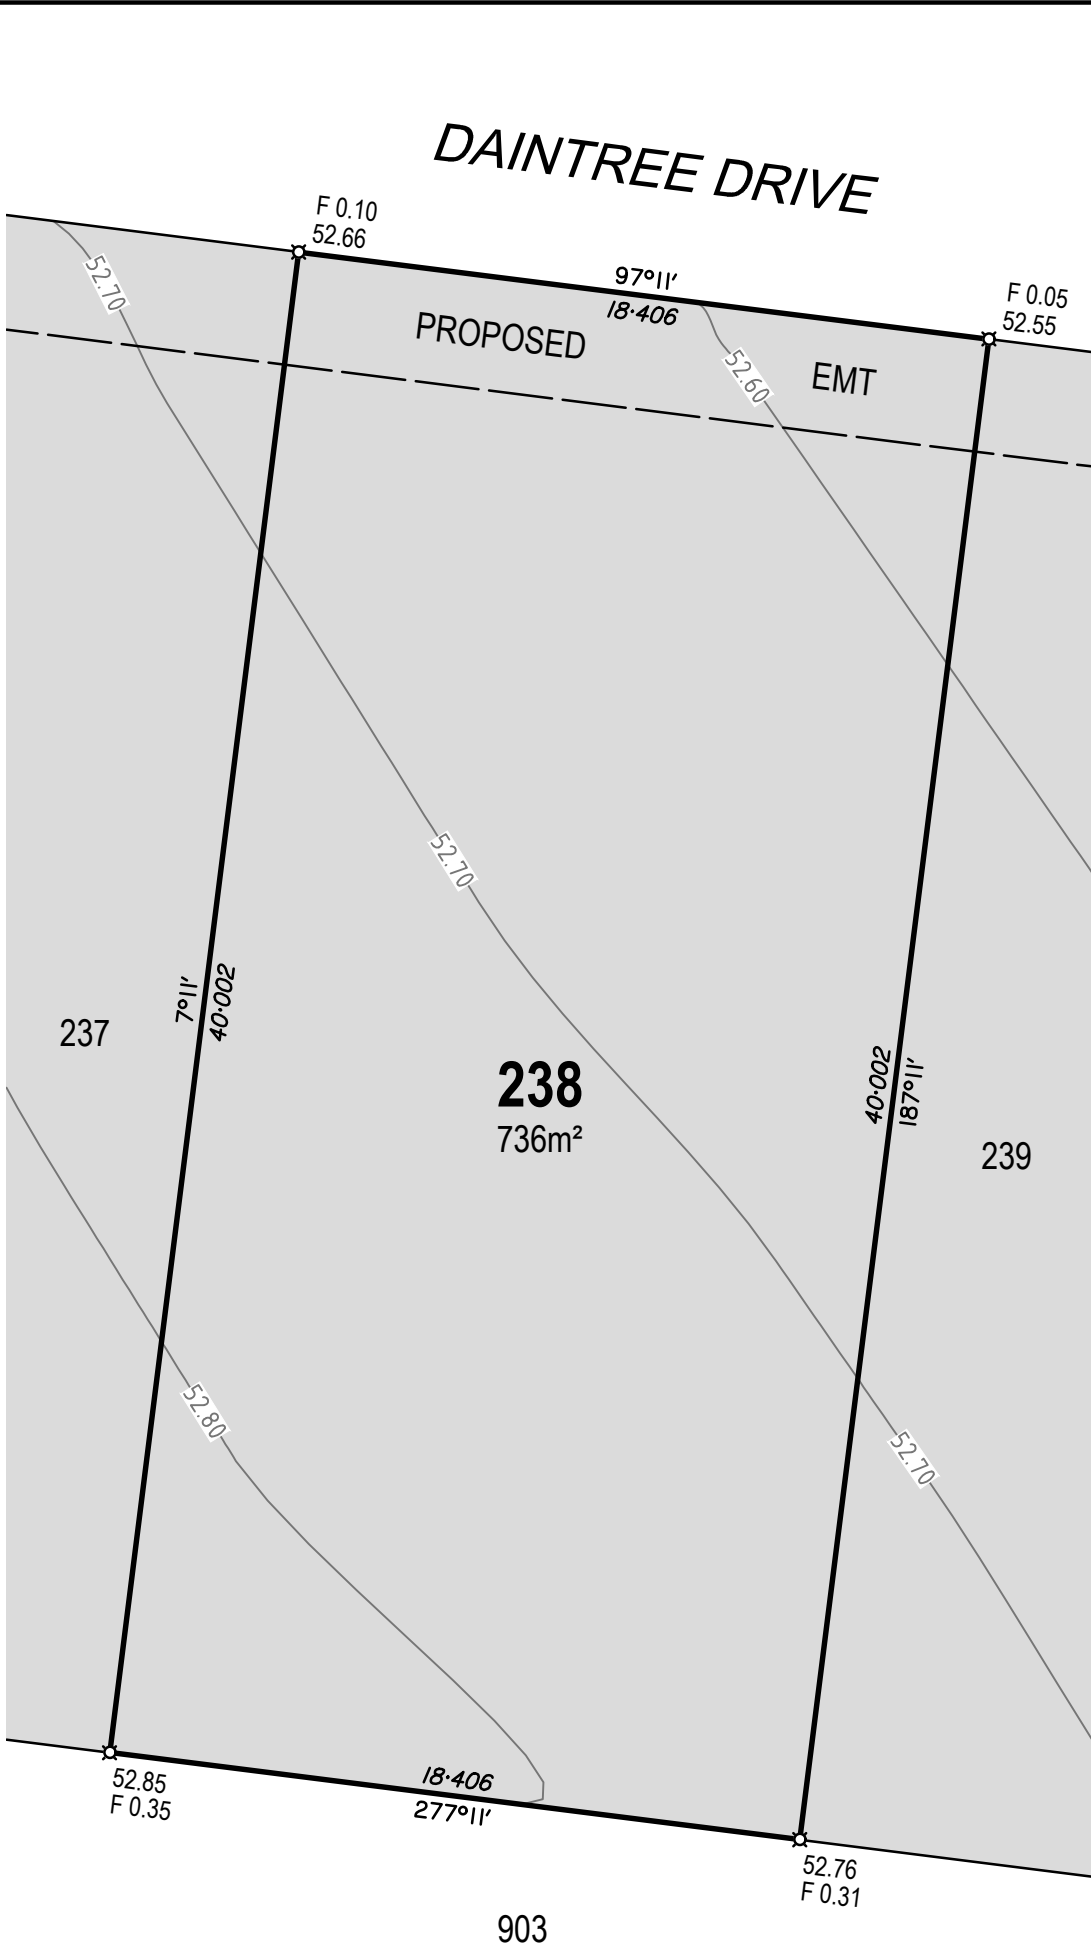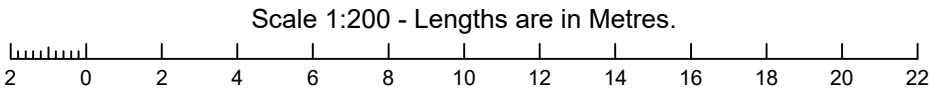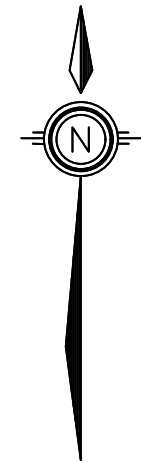

DISCLOSURE PLAN FOR
PROPOSED LOT 238

RIVERBEND MIRANI
STAGE 2

Currently Described as
Lot 900 on SP255615

Locality: Mirani
LGA: Mackay Regional Council

LEGEND

- Proposed Lot Boundary
- Proposed Easement Boundary
- Finished Surface Contour (0.1m Interval)
- Extent of Fill
- Denotes Finished Surface Level
- Denotes Depth of Fill



Airle Beach | Mackay | Townsville | Rockhampton | SE QLD
E: admin@visionsurveysqld.com.au P: 13000VISION

Cadastral Surveyor:

Christopher Mark Hetherington


Scale: 1:200 Original Sheet: A3

Horizontal Datum:
MGA94 ZONE 55

Vertical Datum:
AHD VIDE OPM114053 (RL 52.103)

Date: 13/01/2026 Sheet: 1 of 1

Drawing No: 25829-DP238 Rev: A

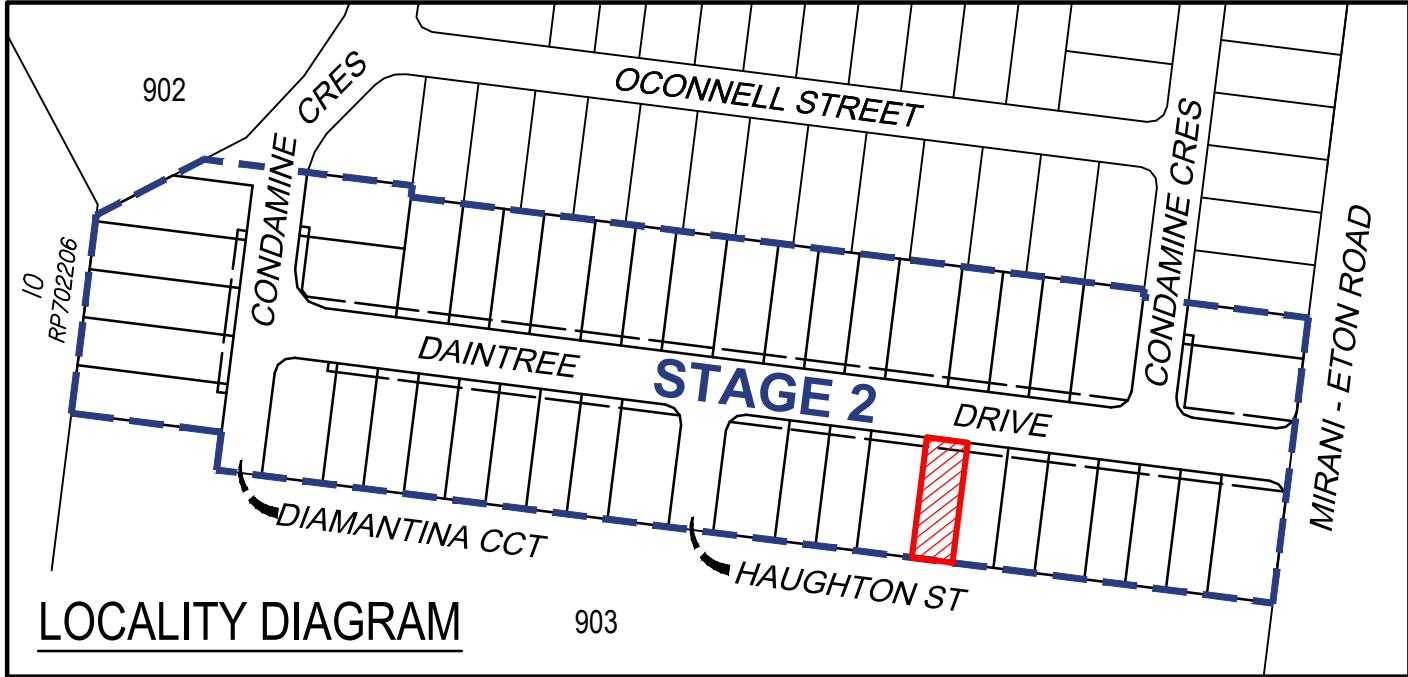


LOCALITY DIAGRAM



NOTES

1. Areas and dimensions are subject to final survey and Survey Plan registration.
2. Final presentation of areas will comply with requirements of the Registrar of Titles and may vary from the format shown on this Identification Plan.
3. Proposed contours and fill are derived from Engineering Design provided by SCG Urban on 1/12/2025.
4. This plan was prepared to satisfy Section 11 of the Land Sales Act 1984 and should not be used by any other person or corporation or for any other purpose.
5. Levels shown are referenced to the Australian Height Datum (AHD) from origin OPM114053 (RL 52.103).
6. Builders shall not build off the design levels shown; a site survey is required.
7. All earthworks to allotments shall be completed under Level 1 supervision by a NATA Certified Geotechnical Testing Authority in accordance with the provisions of Appendix B of AS3798 - Guidelines of Earthworks for Commercial and Residential Developments. Residential - 95% of standard maximum dry density.

These notes are an integral part of this plan.

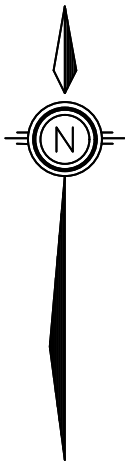

Scale 1:200 - Lengths are in Metres.

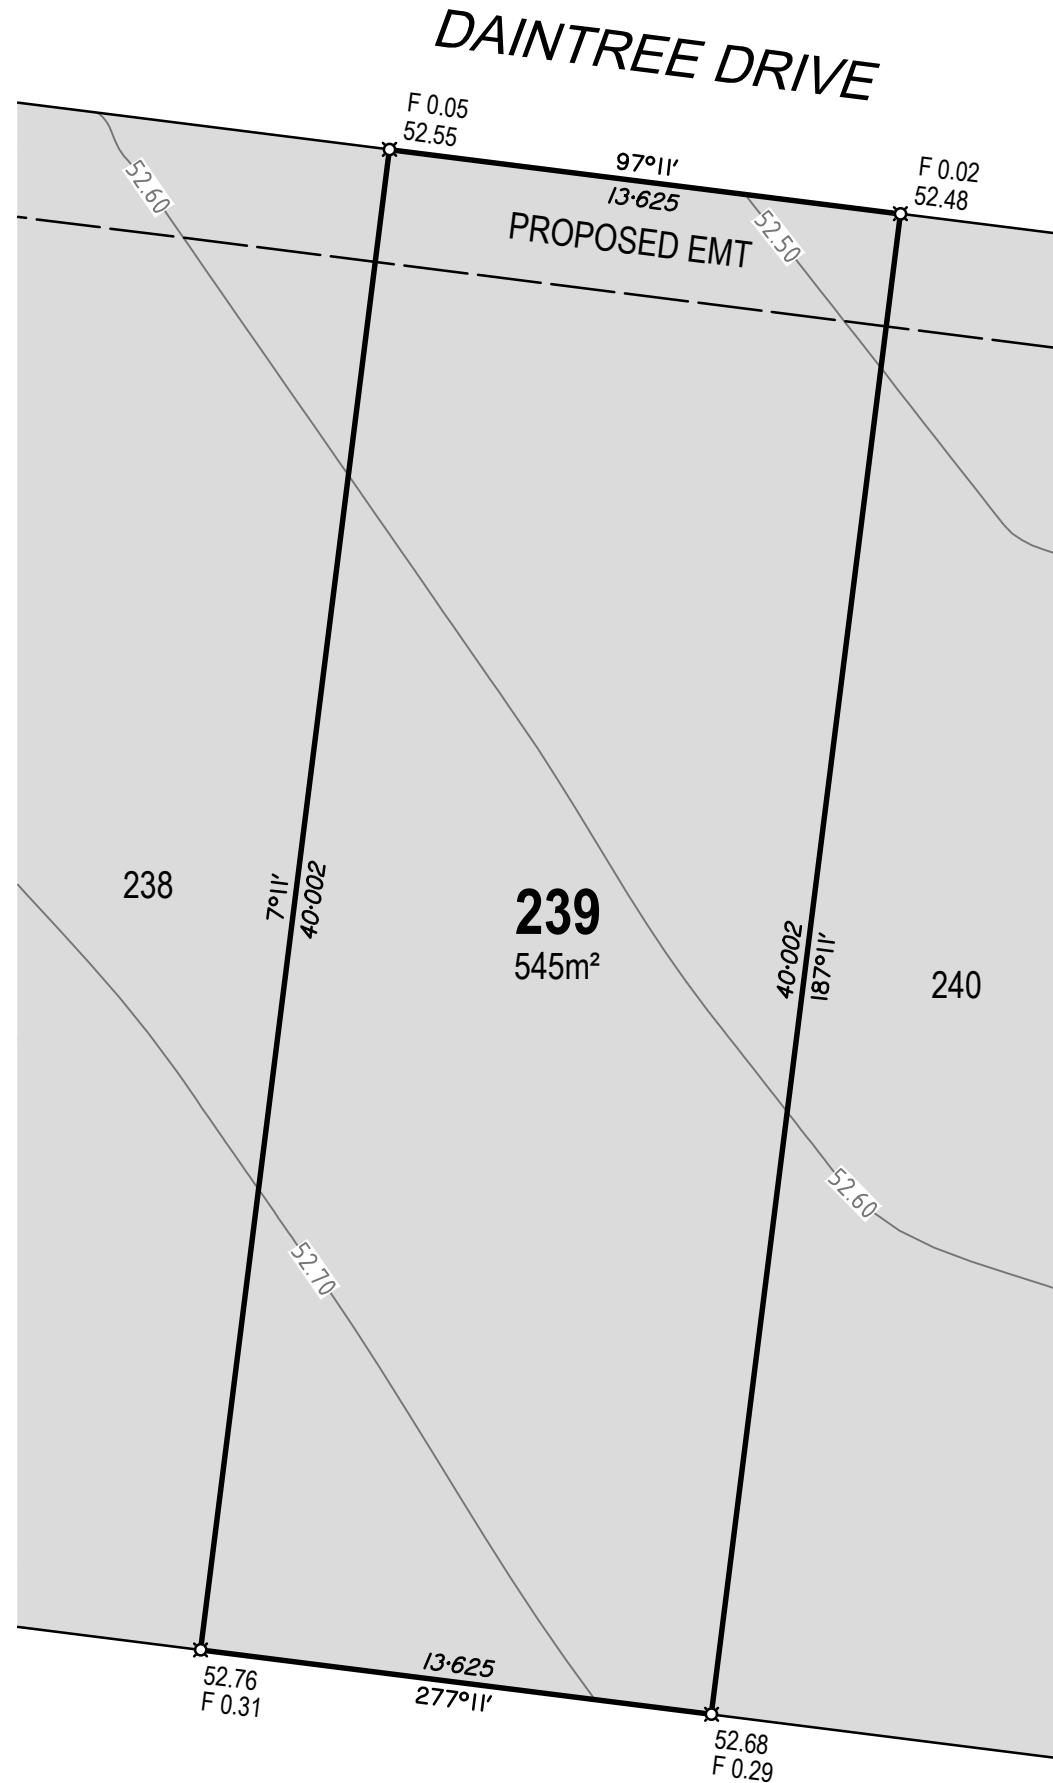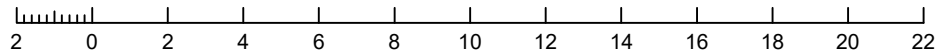

DISCLOSURE PLAN FOR
PROPOSED LOT 239

RIVERBEND MIRANI
STAGE 2

Currently Described as
Lot 900 on SP255615

Locality: Mirani

LGA: Mackay Regional Council

LEGEND

- Proposed Lot Boundary
- Proposed Easement Boundary
- Finished Surface Contour (0.1m Interval)
- Extent of Fill
- Denotes Finished Surface Level
- Denotes Depth of Fill

A	Original issue	13/01/2026
#	Description	Date



Airle Beach | Mackay | Townsville | Rockhampton | SE QLD
E: admin@visionsurveysqld.com.au P: 13000VISION

Cadastral Surveyor:

Christopher Mark Hetherington

Scale: 1:200 Original Sheet: A3

Horizontal Datum:

MGA94 ZONE 55

Vertical Datum:



AHD VIDE OPM114053 (RL 52.103)

Date: 13/01/2026 Sheet: 1 of 1

Drawing No:

25829-DP239

Rev: A

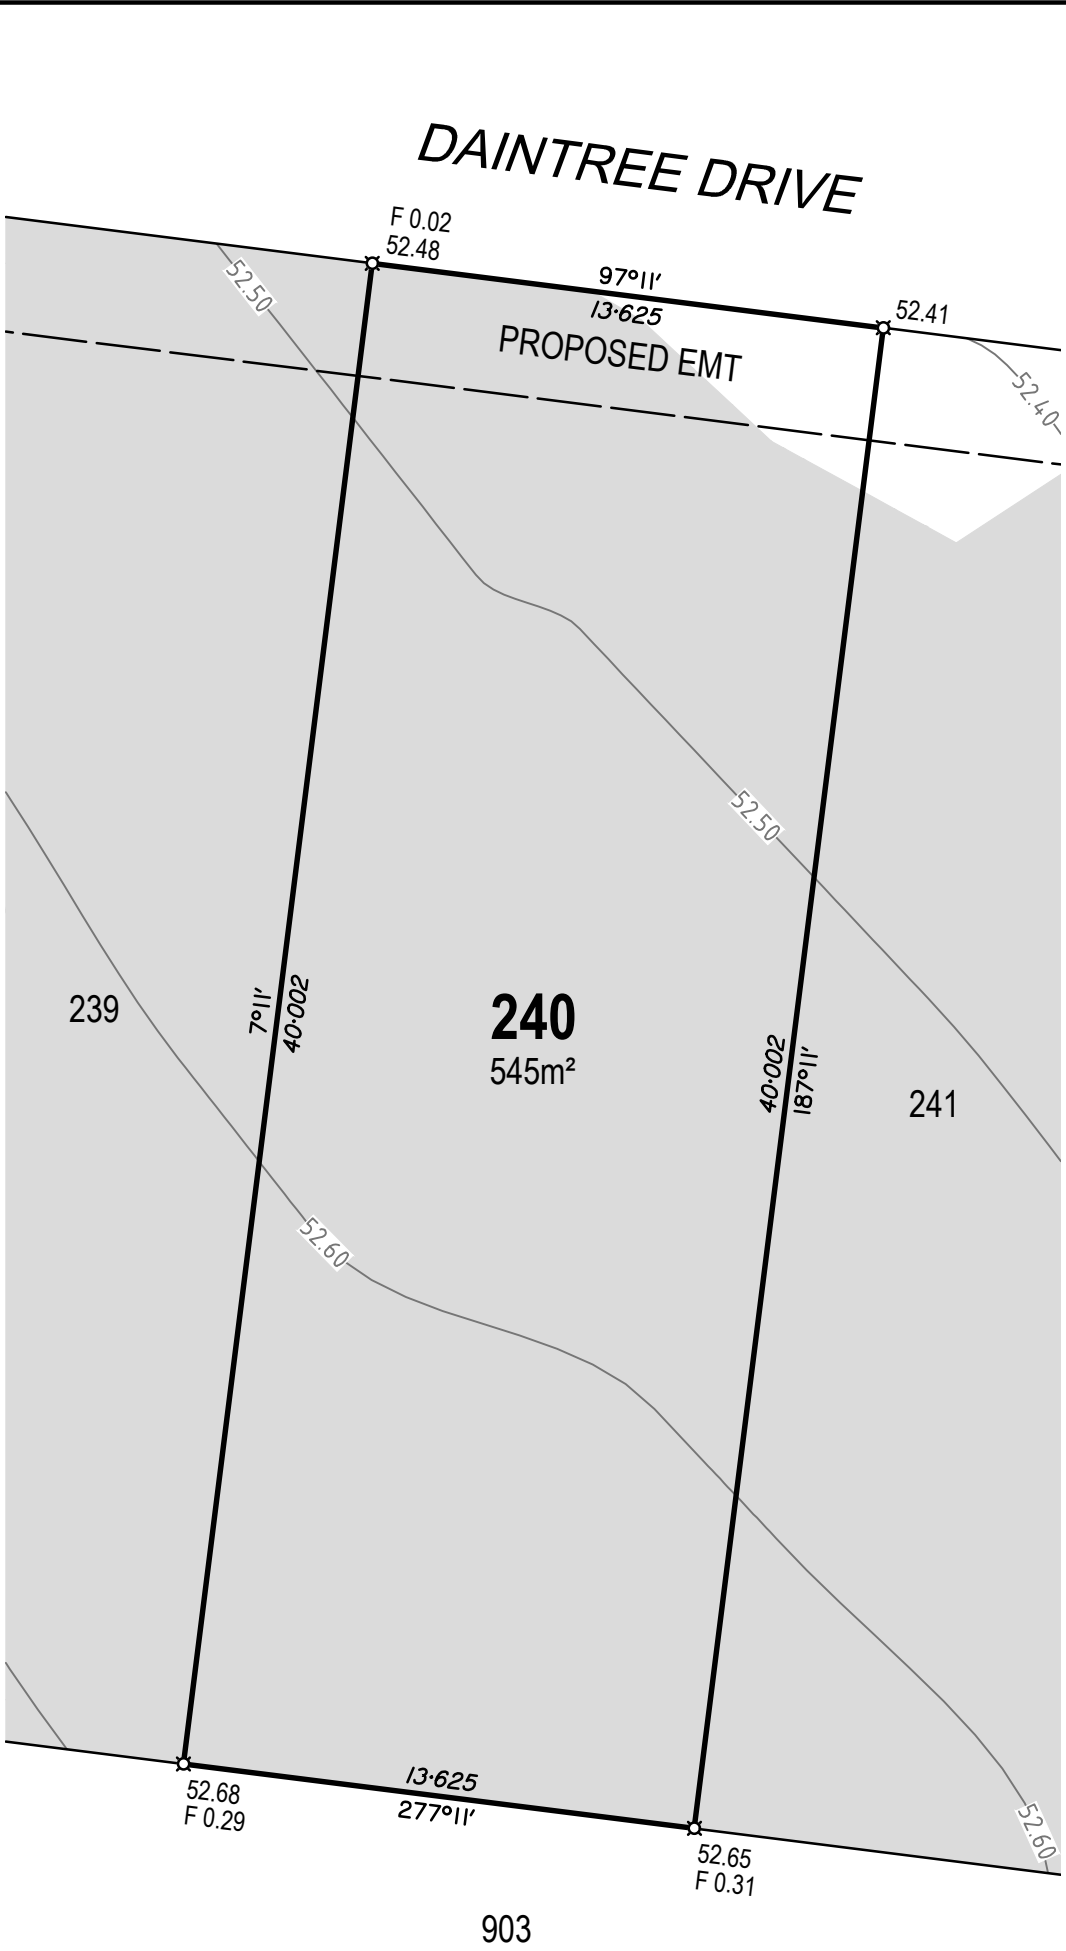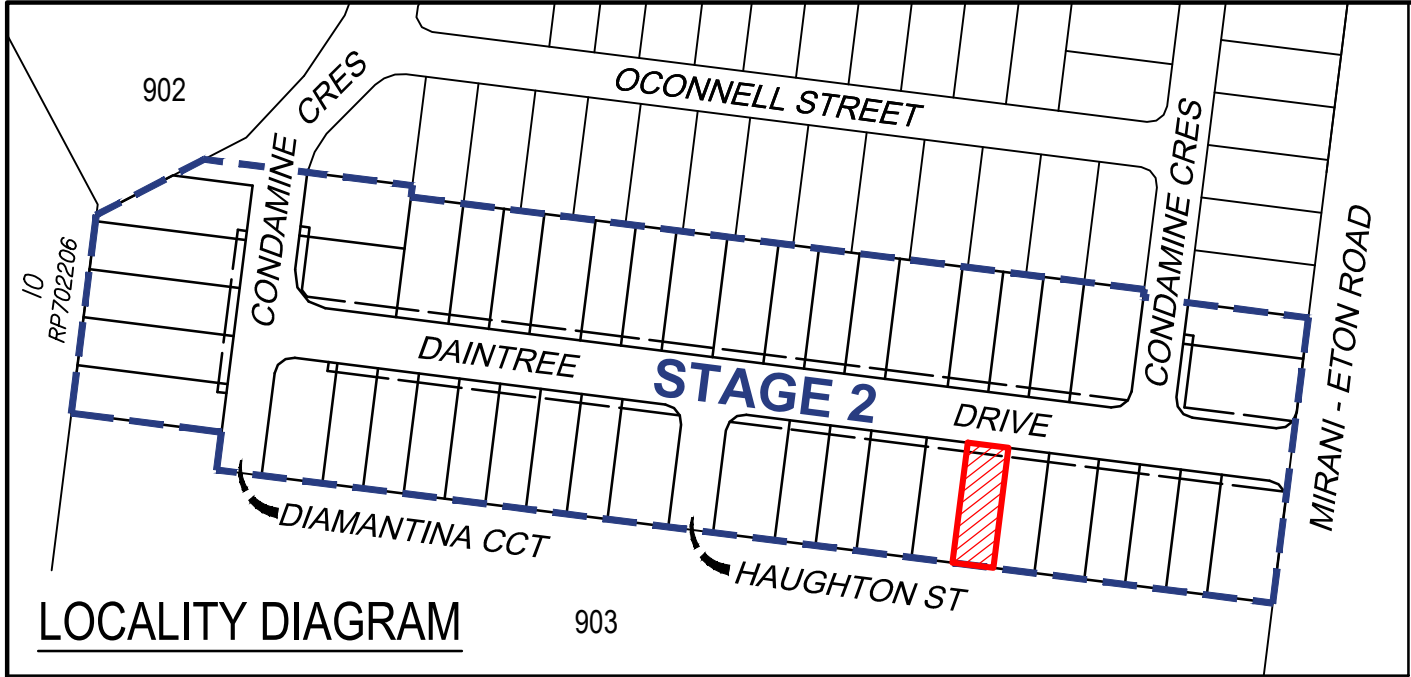

DISCLOSURE PLAN FOR
PROPOSED LOT 240

RIVERBEND MIRANI
STAGE 2

Currently Described as
Lot 900 on SP255615

Locality: Mirani
LGA: Mackay Regional Council


LEGEND

- Proposed Lot Boundary
- Proposed Easement Boundary
- Finished Surface Contour (0.1m Interval)
- Extent of Fill
- Denotes Finished Surface Level
- Denotes Depth of Fill


NOTES

- Areas and dimensions are subject to final survey and Survey Plan registration.
- Final presentation of areas will comply with requirements of the Registrar of Titles and may vary from the format shown on this Identification Plan.
- Proposed contours and fill are derived from Engineering Design provided by SCG Urban on 1/12/2025.
- This plan was prepared to satisfy Section 11 of the Land Sales Act 1984 and should not be used by any other person or corporation or for any other purpose.
- Levels shown are referenced to the Australian Height Datum (AHD) from origin OPM114053 (RL 52.103).
- Builders shall not build off the design levels shown; a site survey is required.
- All earthworks to allotments shall be completed under Level 1 supervision by a NATA Certified Geotechnical Testing Authority in accordance with the provisions of Appendix B of AS3798 - Guidelines of Earthworks for Commercial and Residential Developments. Residential - 95% of standard maximum dry density.


These notes are an integral part of this plan.

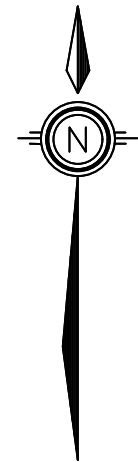

Scale 1:200 - Lengths are in Metres.

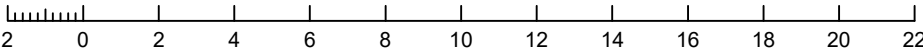

Cadastral Surveyor:		
Christopher Mark Hetherington		
Scale:	1:200	Original Sheet: A3
Horizontal Datum:		
MGA94 ZONE 55		
Vertical Datum:		
AHD VIDE OPM114053 (RL 52.103)		
Date:	13/01/2026	Sheet: 1 of 1
Drawing No:		Rev:
25829-DP240		A

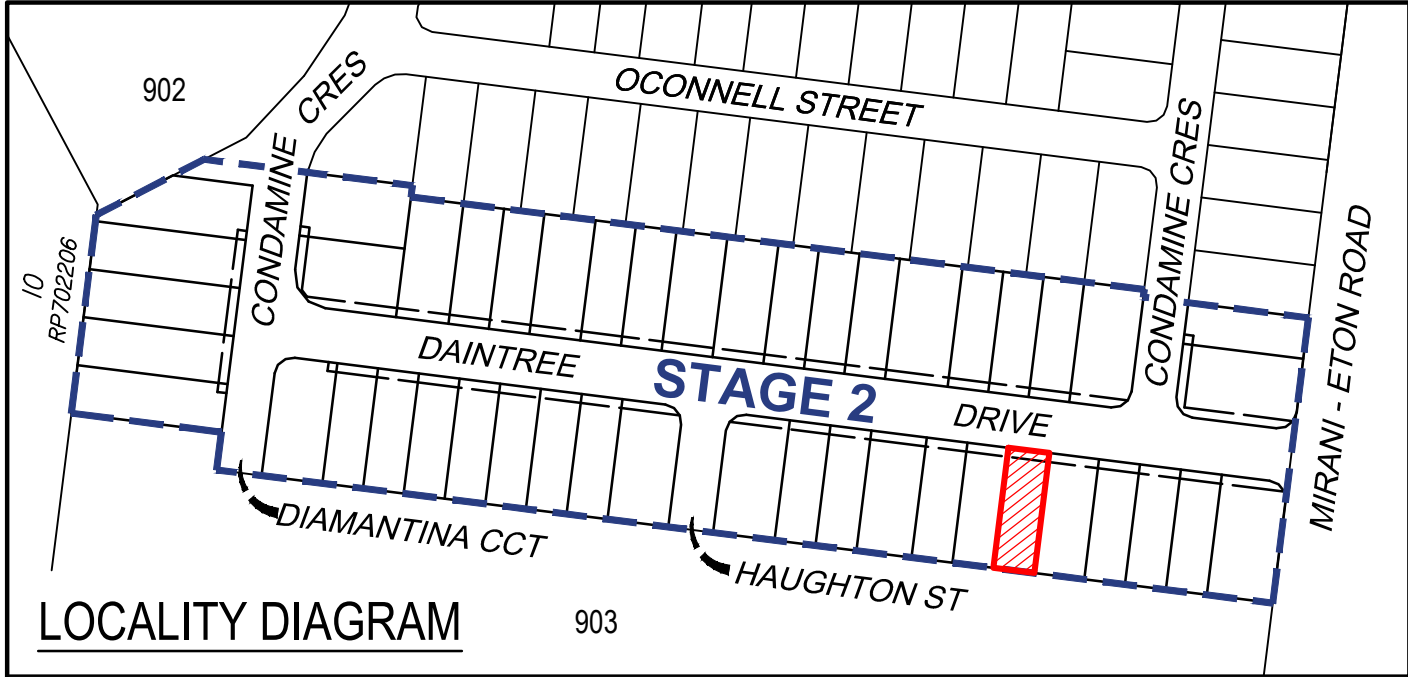


LOCALITY DIAGRAM



NOTES

1. Areas and dimensions are subject to final survey and Survey Plan registration.
2. Final presentation of areas will comply with requirements of the Registrar of Titles and may vary from the format shown on this Identification Plan.
3. Proposed contours and fill are derived from Engineering Design provided by SCG Urban on 1/12/2025.
4. This plan was prepared to satisfy Section 11 of the Land Sales Act 1984 and should not be used by any other person or corporation or for any other purpose.
5. Levels shown are referenced to the Australian Height Datum (AHD) from origin OPM114053 (RL 52.103).
6. Builders shall not build off the design levels shown; a site survey is required.
7. All earthworks to allotments shall be completed under Level 1 supervision by a NATA Certified Geotechnical Testing Authority in accordance with the provisions of Appendix B of AS3798 - Guidelines of Earthworks for Commercial and Residential Developments. Residential - 95% of standard maximum dry density.

These notes are an integral part of this plan.

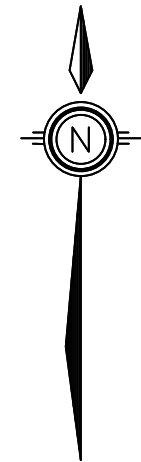

Scale 1:200 - Lengths are in Metres.

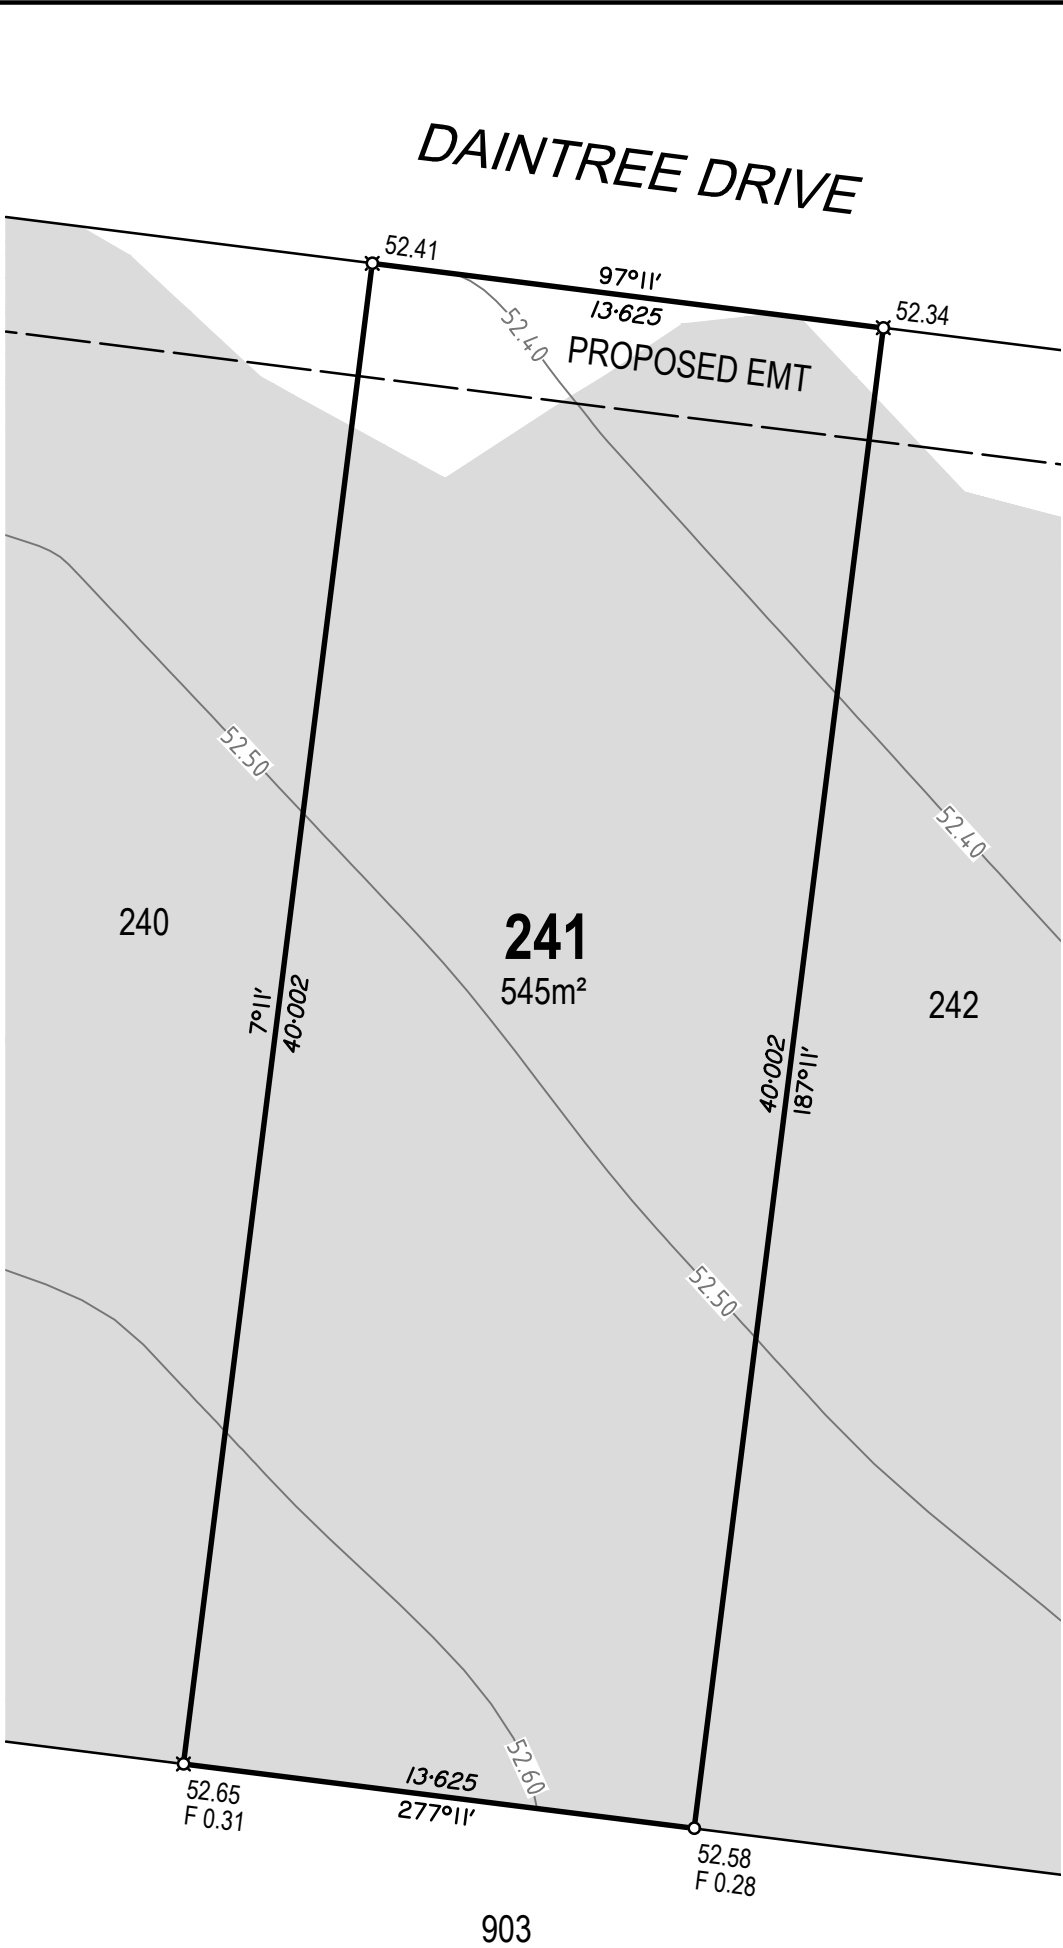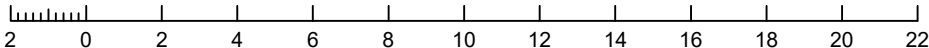

DISCLOSURE PLAN FOR
PROPOSED LOT 241

RIVERBEND MIRANI
STAGE 2

Currently Described as
Lot 900 on SP255615

Locality: Mirani
LGA: Mackay Regional Council

LEGEND

- Proposed Lot Boundary
- Proposed Easement Boundary
- Finished Surface Contour (0.1m Interval)
- Extent of Fill
- × 12.34 Denotes Finished Surface Level
- × F 0.23 Denotes Depth of Fill



Airle Beach | Mackay | Townsville | Rockhampton | SE QLD
E: admin@visionsurveysqld.com.au P: 13000VISION

Cadastral Surveyor:

Christopher Mark Hetherington



Scale: 1:200 Original Sheet: A3

Horizontal Datum:
MGA94 ZONE 55

Vertical Datum:
AHD VIDE OPM114053 (RL 52.103)

Date: 13/01/2026 Sheet: 1 of 1

Drawing No: 25829-DP241 Rev: A

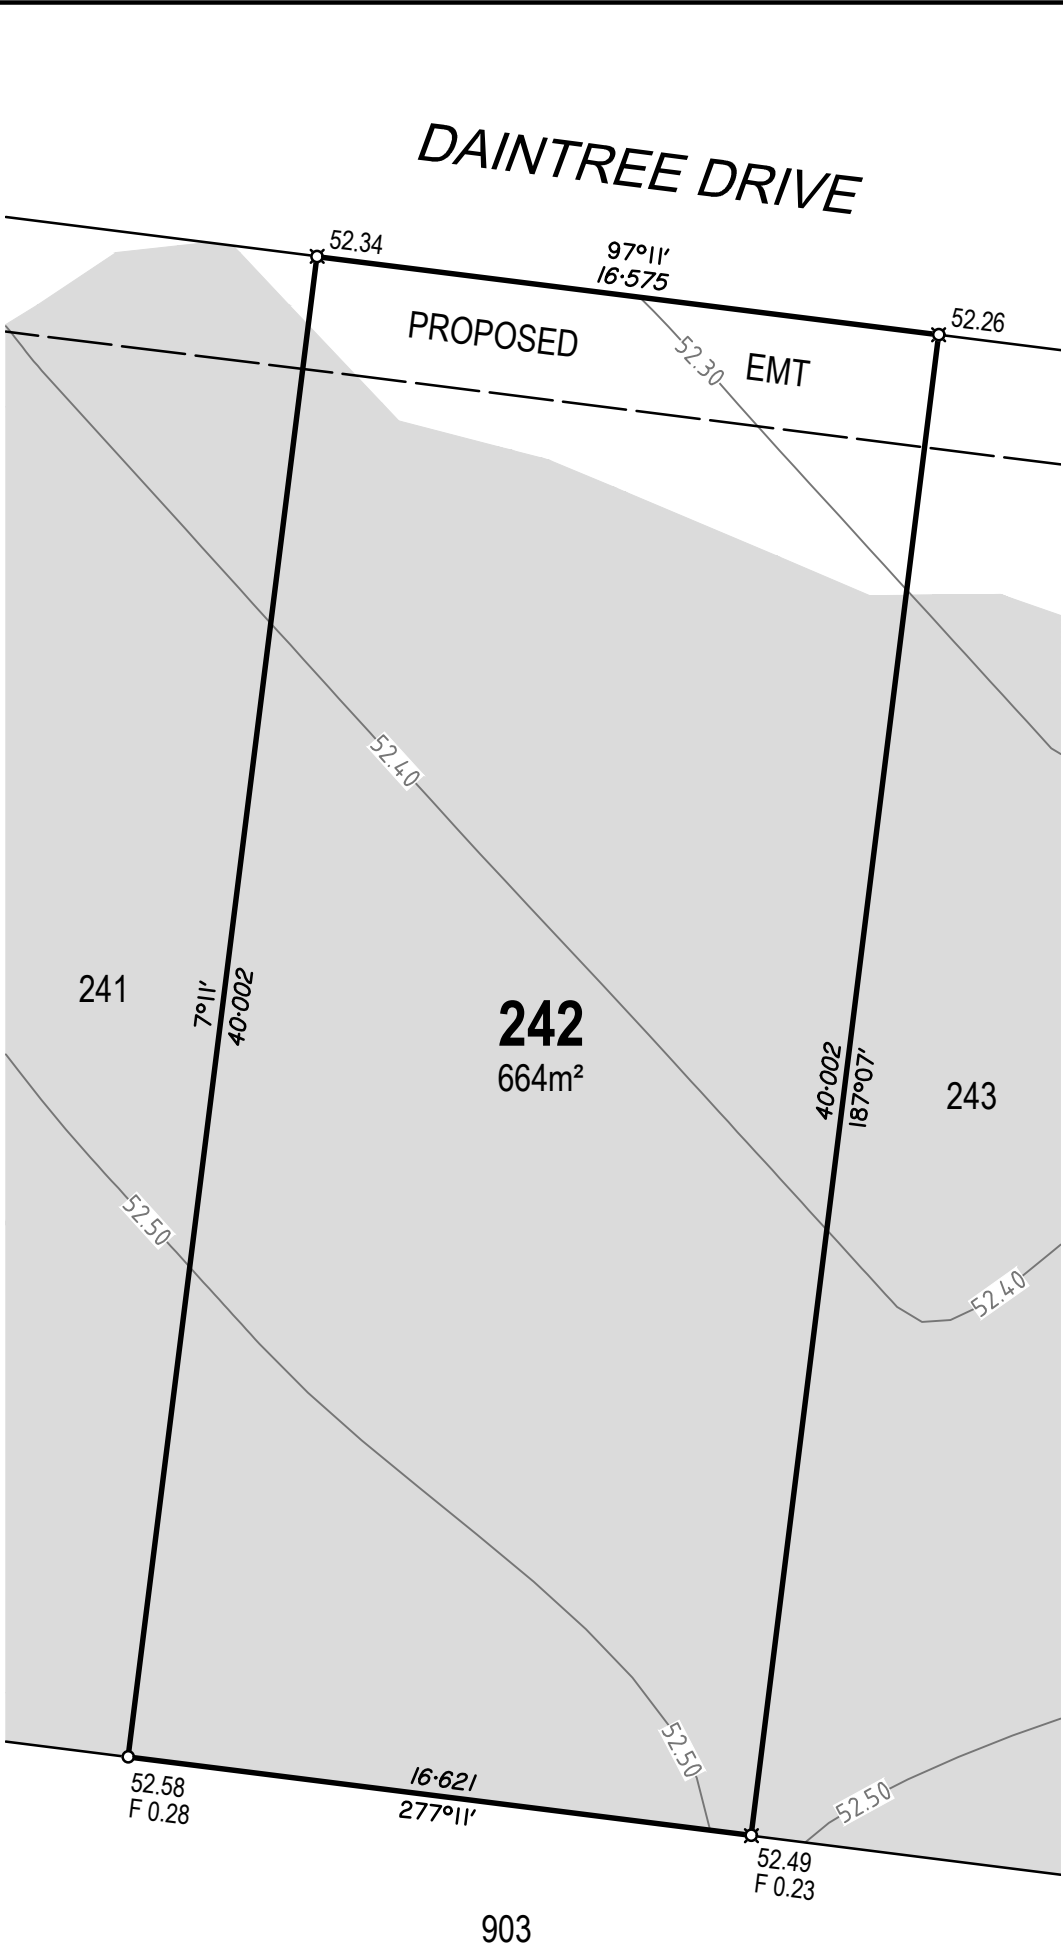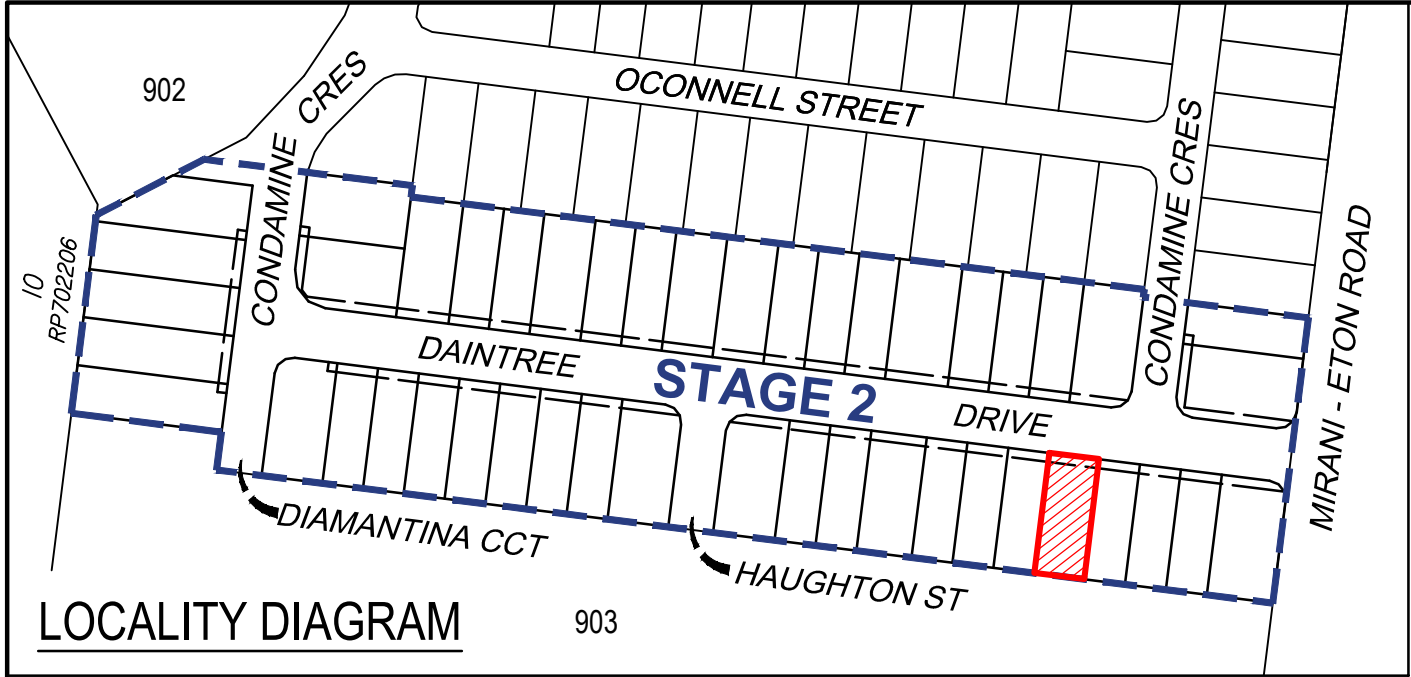

**DISCLOSURE PLAN FOR
PROPOSED LOT 242**

RIVERBEND MIRANI
STAGE 2

Currently Described as
Lot 900 on SP255615



Locality: Mirani
LGA: Mackay Regional Council

LEGEND	
	Proposed Lot Boundary
	Proposed Easement Boundary
	Finished Surface Contour (0.1m Interval)
	Extent of Fill
	Denotes Finished Surface Level
	Denotes Depth of Fill


NOTES

- Areas and dimensions are subject to final survey and Survey Plan registration.
- Final presentation of areas will comply with requirements of the Registrar of Titles and may vary from the format shown on this Identification Plan.
- Proposed contours and fill are derived from Engineering Design provided by SCG Urban on 1/12/2025.
- This plan was prepared to satisfy Section 11 of the Land Sales Act 1984 and should not be used by any other person or corporation or for any other purpose.
- Levels shown are referenced to the Australian Height Datum (AHD) from origin OPM114053 (RL 52.103).
- Builders shall not build off the design levels shown; a site survey is required.
- All earthworks to allotments shall be completed under Level 1 supervision by a NATA Certified Geotechnical Testing Authority in accordance with the provisions of Appendix B of AS3798 - Guidelines of Earthworks for Commercial and Residential Developments. Residential - 95% of standard maximum dry density.

These notes are an integral part of this plan.

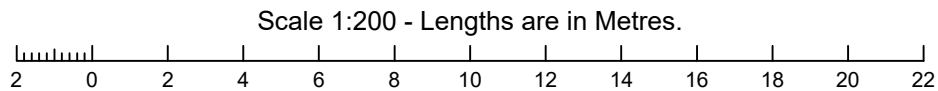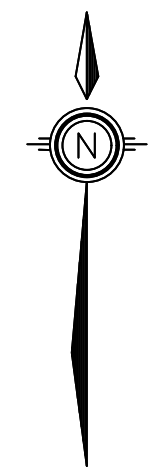

Cadastral Surveyor:		
Christopher Mark Hetherington		
Scale:	1:200	Original Sheet: A3
Horizontal Datum:		
MGA94 ZONE 55		
Vertical Datum:		
AHD VIDE OPM114053 (RL 52.103)		
Date:	13/01/2026	Sheet: 1 of 1
Drawing No:		Rev:
25829-DP242		A

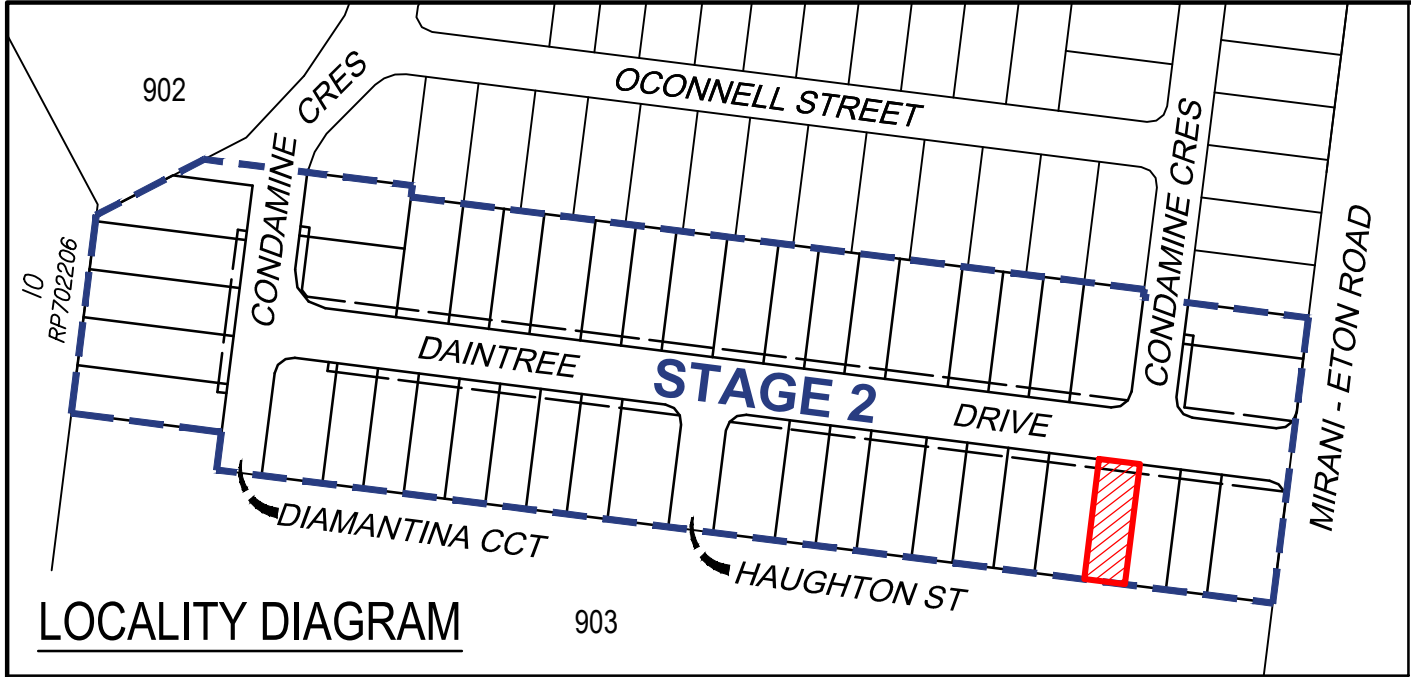


LOCALITY DIAGRAM



NOTES

- Areas and dimensions are subject to final survey and Survey Plan registration.
- Final presentation of areas will comply with requirements of the Registrar of Titles and may vary from the format shown on this Identification Plan.
- Proposed contours and fill are derived from Engineering Design provided by SCG Urban on 1/12/2025.
- This plan was prepared to satisfy Section 11 of the Land Sales Act 1984 and should not be used by any other person or corporation or for any other purpose.
- Levels shown are referenced to the Australian Height Datum (AHD) from origin OPM114053 (RL 52.103).
- Builders shall not build off the design levels shown; a site survey is required.
- All earthworks to allotments shall be completed under Level 1 supervision by a NATA Certified Geotechnical Testing Authority in accordance with the provisions of Appendix B of AS3798 - Guidelines of Earthworks for Commercial and Residential Developments. Residential - 95% of standard maximum dry density.

These notes are an integral part of this plan.

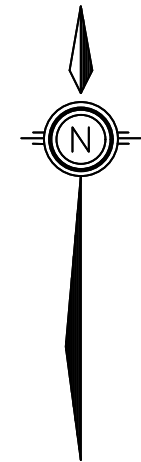

Scale 1:200 - Lengths are in Metres.

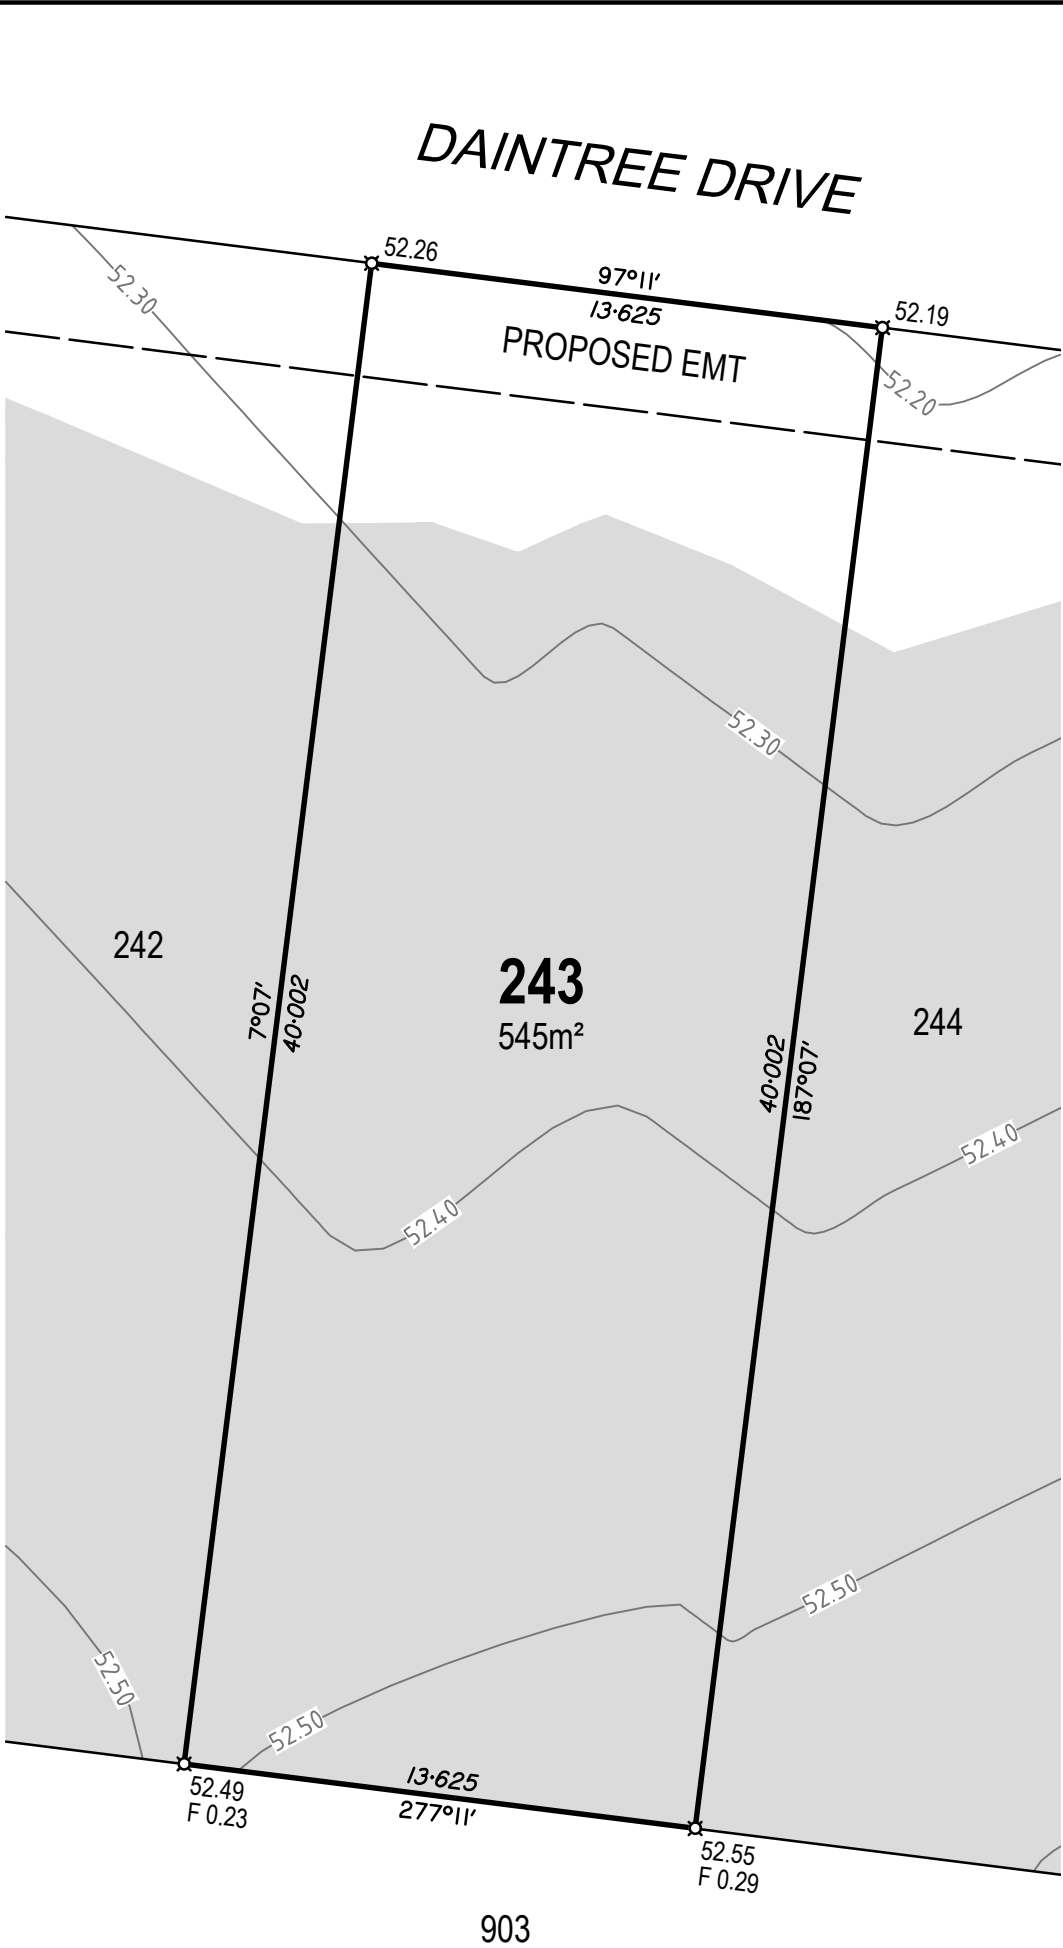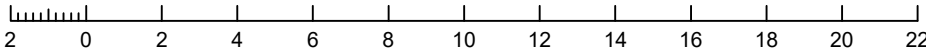

DISCLOSURE PLAN FOR
PROPOSED LOT 243

RIVERBEND MIRANI
STAGE 2

Currently Described as
Lot 900 on SP255615

Locality: Mirani
LGA: Mackay Regional Council

LEGEND

- Proposed Lot Boundary
- Proposed Easement Boundary
- Finished Surface Contour (0.1m Interval)
- Extent of Fill
- Denotes Finished Surface Level
- Denotes Depth of Fill



Airlie Beach | Mackay | Townsville | Rockhampton | SE QLD
E: admin@visionsurveysqld.com.au P: 13000VISION

Cadastral Surveyor:

Christopher Mark Hetherington


Scale: 1:200 Original Sheet: A3

Horizontal Datum:
MGA94 ZONE 55

Vertical Datum:
AHD VIDE OPM114053 (RL 52.103)

Date: 13/01/2026 Sheet: 1 of 1

Drawing No: 25829-DP243 Rev: A

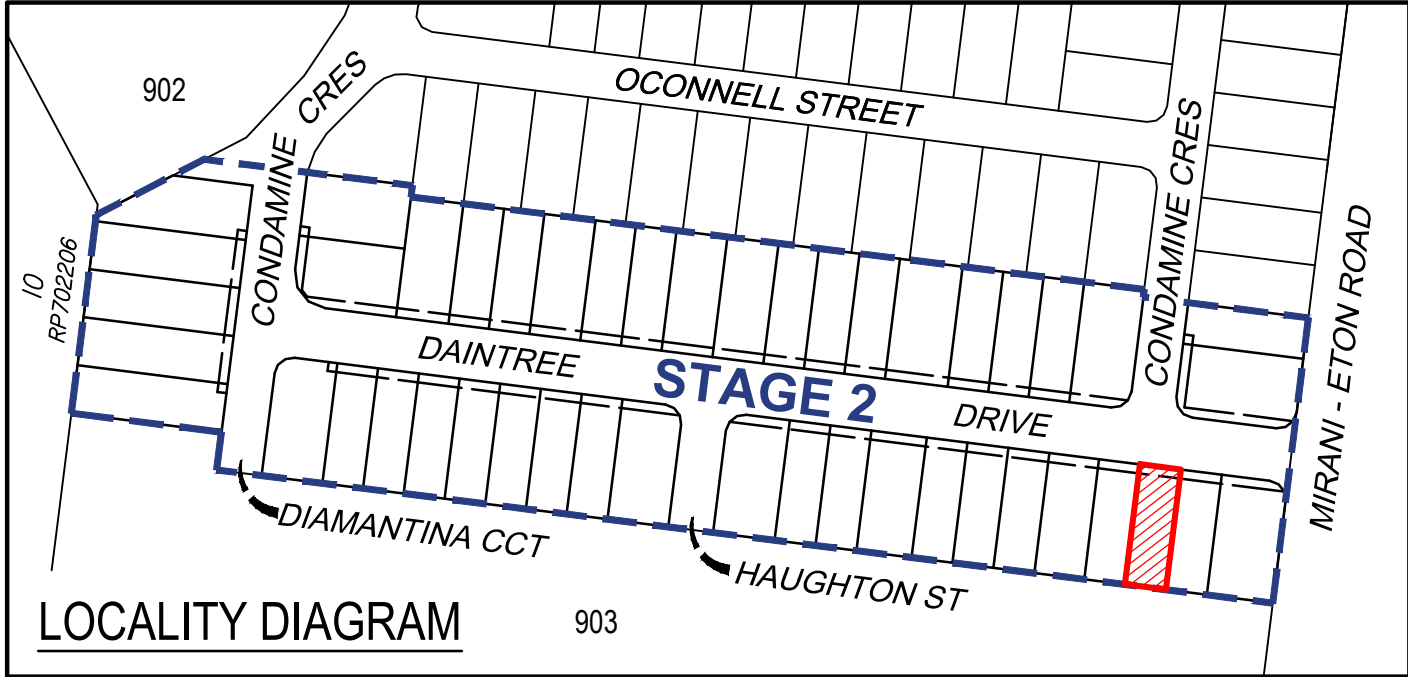


LOCALITY DIAGRAM



NOTES

1. Areas and dimensions are subject to final survey and Survey Plan registration.
2. Final presentation of areas will comply with requirements of the Registrar of Titles and may vary from the format shown on this Identification Plan.
3. Proposed contours and fill are derived from Engineering Design provided by SCG Urban on 1/12/2025.
4. This plan was prepared to satisfy Section 11 of the Land Sales Act 1984 and should not be used by any other person or corporation or for any other purpose.
5. Levels shown are referenced to the Australian Height Datum (AHD) from origin OPM114053 (RL 52.103).
6. Builders shall not build off the design levels shown; a site survey is required.
7. All earthworks to allotments shall be completed under Level 1 supervision by a NATA Certified Geotechnical Testing Authority in accordance with the provisions of Appendix B of AS3798 - Guidelines of Earthworks for Commercial and Residential Developments. Residential - 95% of standard maximum dry density.

These notes are an integral part of this plan.

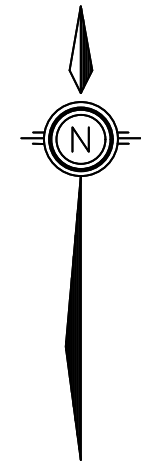

Scale 1:200 - Lengths are in Metres.

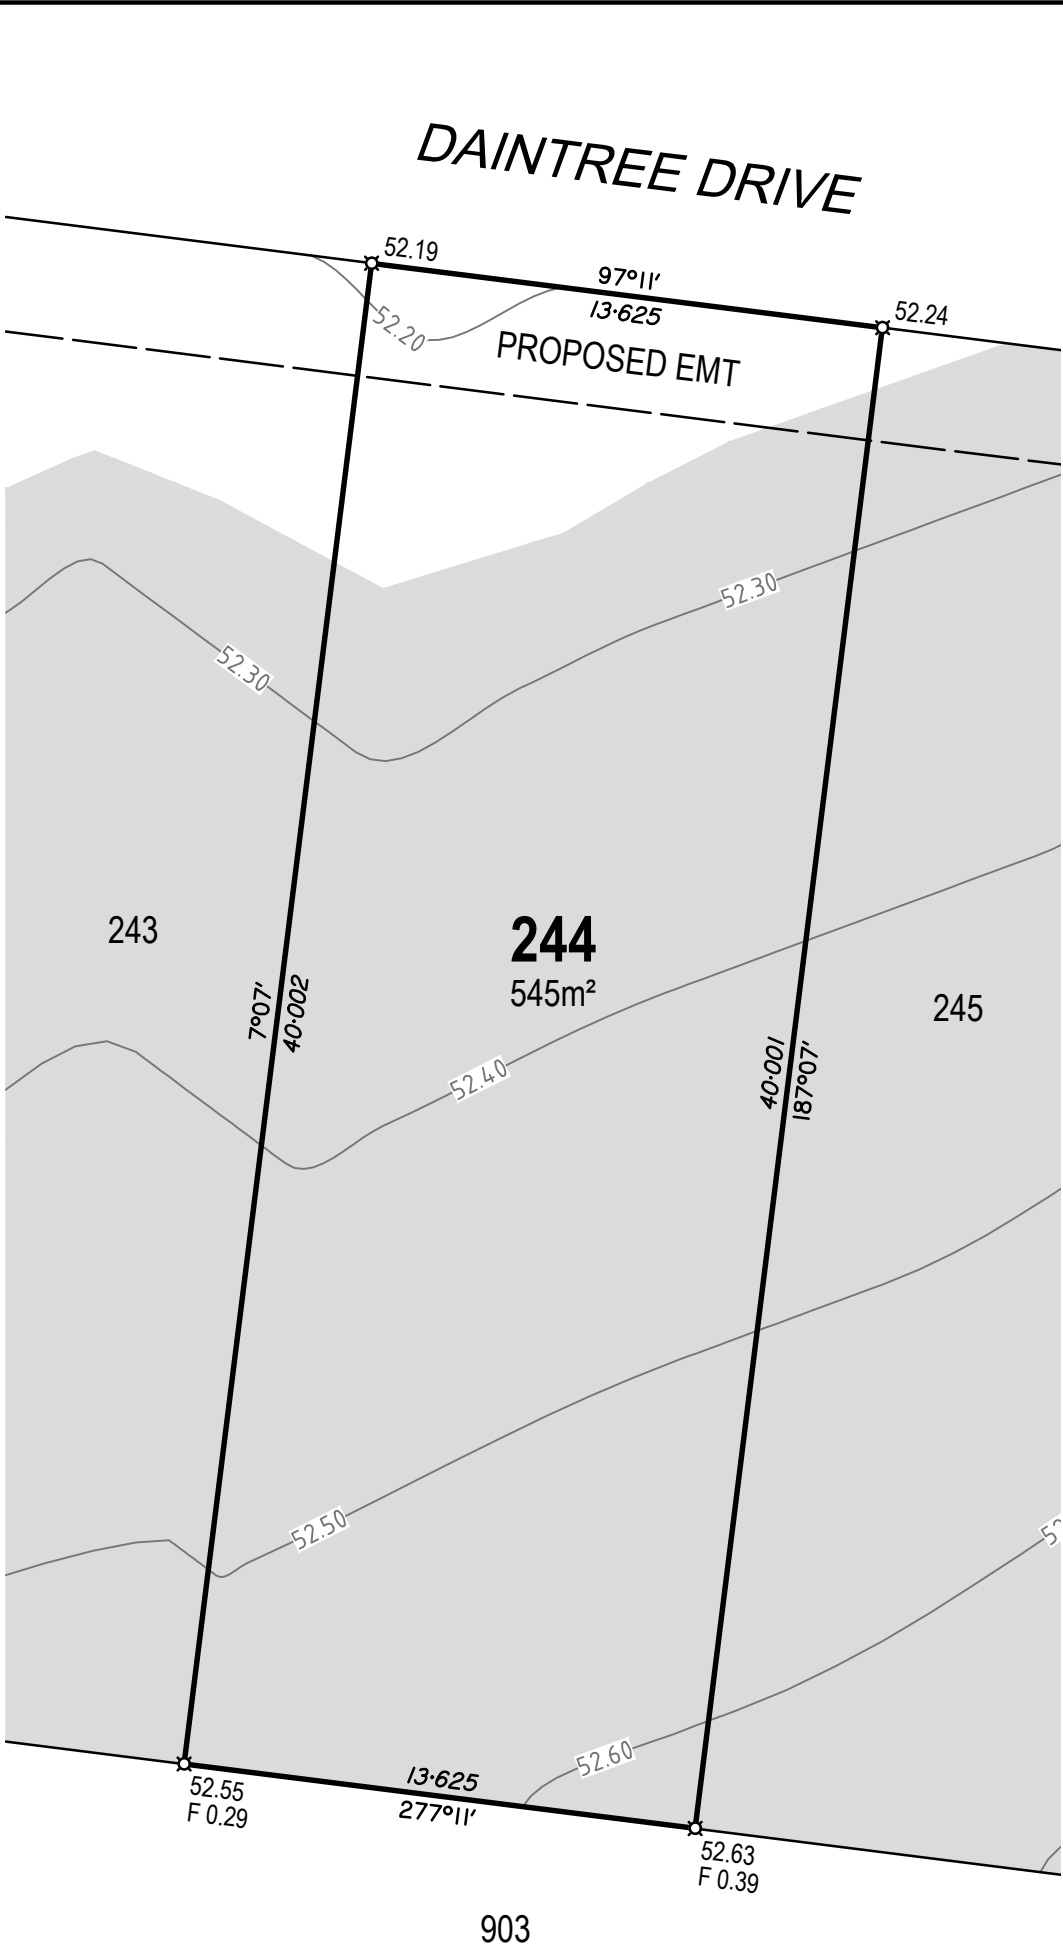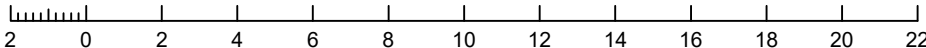

DISCLOSURE PLAN FOR
PROPOSED LOT 244

RIVERBEND MIRANI
STAGE 2

Currently Described as
Lot 900 on SP255615

Locality: Mirani
LGA: Mackay Regional Council

LEGEND

- Proposed Lot Boundary
- Proposed Easement Boundary
- Finished Surface Contour (0.1m Interval)
- Extent of Fill
- Denotes Finished Surface Level
- Denotes Depth of Fill

A	Original issue	13/01/2026
#	Description	Date



Airle Beach | Mackay | Townsville | Rockhampton | SE QLD
E: admin@visionsurveysqld.com.au P: 13000VISION

Cadastral Surveyor:

Christopher Mark Hetherington


Scale: 1:200 Original Sheet: A3

Horizontal Datum:
MGA94 ZONE 55

Vertical Datum:
AHD VIDE OPM114053 (RL 52.103)

Date: 13/01/2026 Sheet: 1 of 1

Drawing No: 25829-DP244 Rev: A

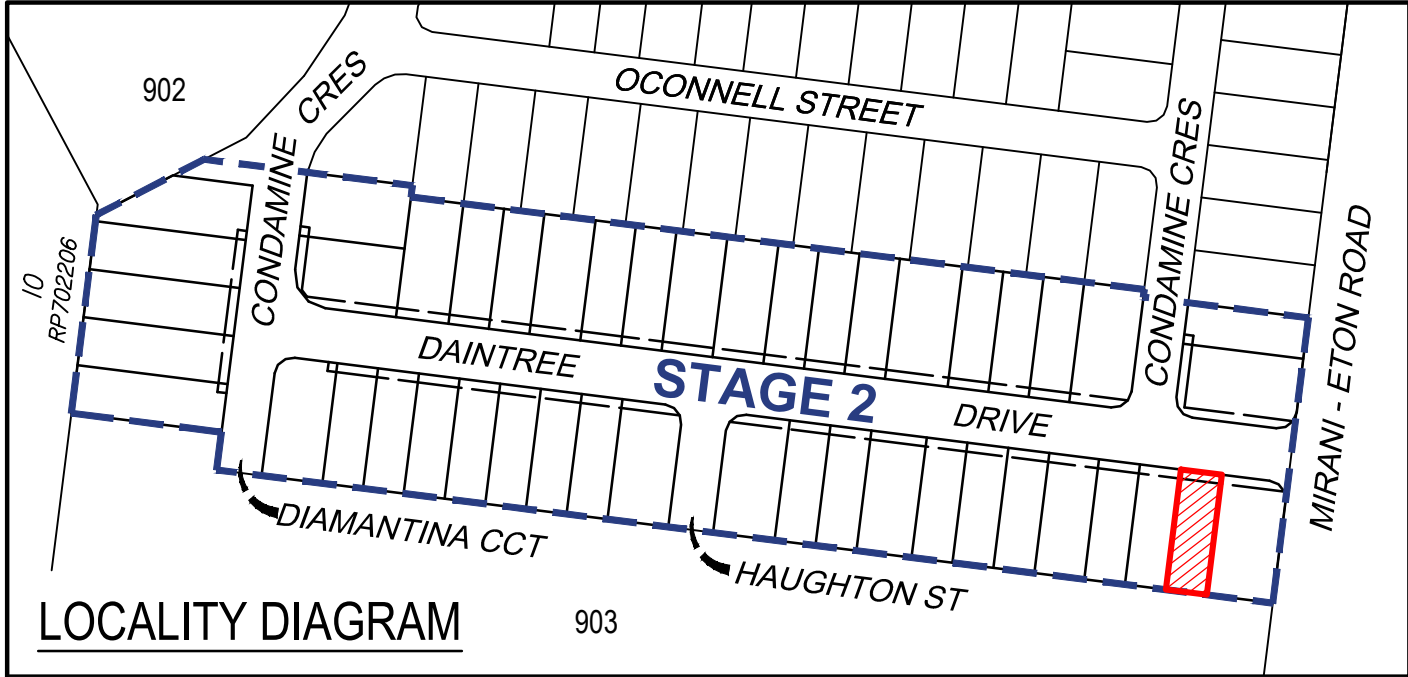


LOCALITY DIAGRAM



NOTES

1. Areas and dimensions are subject to final survey and Survey Plan registration.
2. Final presentation of areas will comply with requirements of the Registrar of Titles and may vary from the format shown on this Identification Plan.
3. Proposed contours and fill are derived from Engineering Design provided by SCG Urban on 1/12/2025.
4. This plan was prepared to satisfy Section 11 of the Land Sales Act 1984 and should not be used by any other person or corporation or for any other purpose.
5. Levels shown are referenced to the Australian Height Datum (AHD) from origin OPM114053 (RL 52.103).
6. Builders shall not build off the design levels shown; a site survey is required.
7. All earthworks to allotments shall be completed under Level 1 supervision by a NATA Certified Geotechnical Testing Authority in accordance with the provisions of Appendix B of AS3798 - Guidelines of Earthworks for Commercial and Residential Developments. Residential - 95% of standard maximum dry density.

These notes are an integral part of this plan.

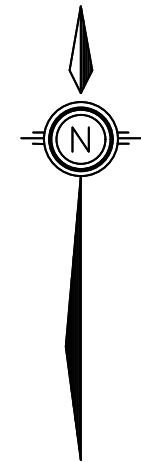

Scale 1:200 - Lengths are in Metres.

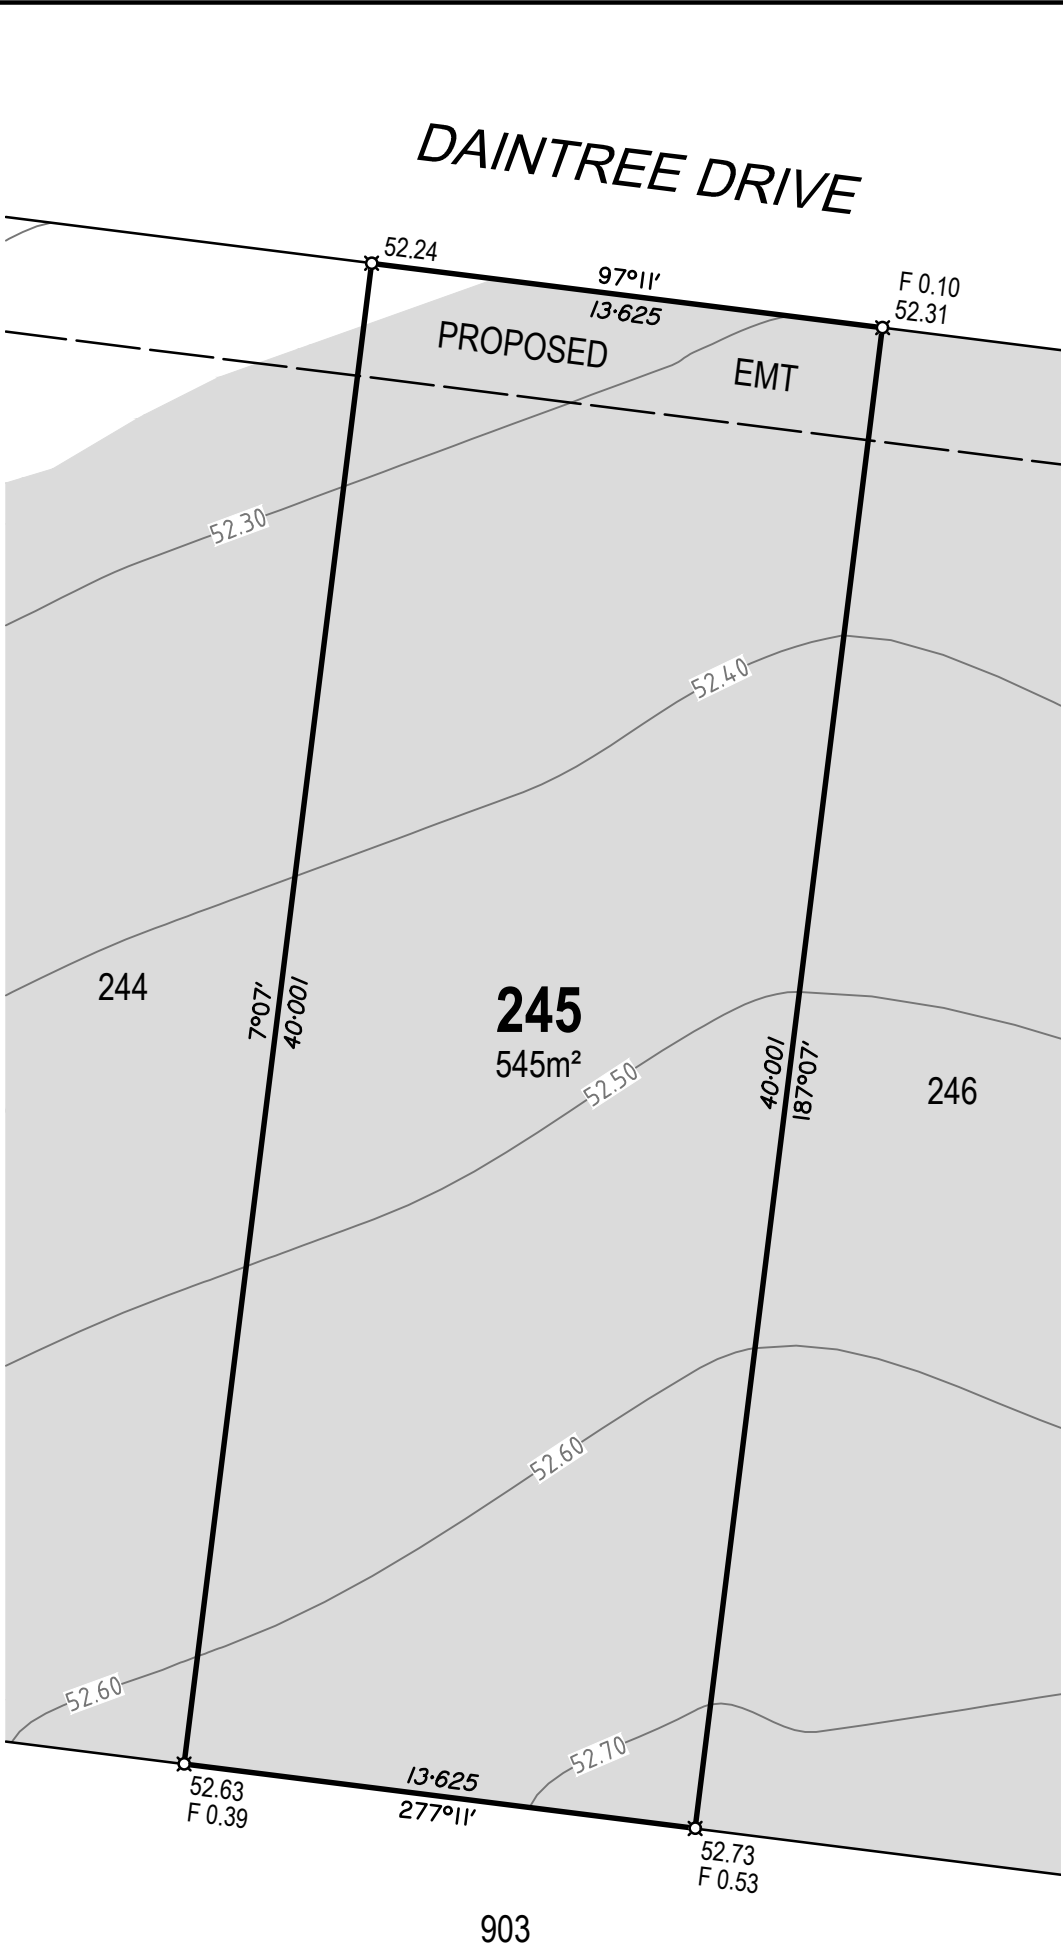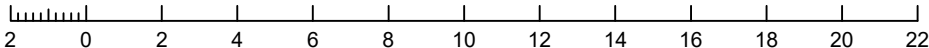

DISCLOSURE PLAN FOR
PROPOSED LOT 245

RIVERBEND MIRANI
STAGE 2

Currently Described as
Lot 900 on SP255615

Locality: Mirani

LGA: Mackay Regional Council

LEGEND

- Proposed Lot Boundary
- Proposed Easement Boundary
- Finished Surface Contour (0.1m Interval)
- Extent of Fill
- Denotes Finished Surface Level
- Denotes Depth of Fill



Airlie Beach | Mackay | Townsville | Rockhampton | SE QLD
E: admin@visionsurveysqld.com.au P: 13000VISION

Cadastral Surveyor:

Christopher Mark Hetherington

Scale: 1:200 Original Sheet: A3

Horizontal Datum:

MGA94 ZONE 55

Vertical Datum:

AHD VIDE OPM114053 (RL 52.103)


Date: 13/01/2026 Sheet: 1 of 1

Drawing No:

25829-DP245

Rev:

A

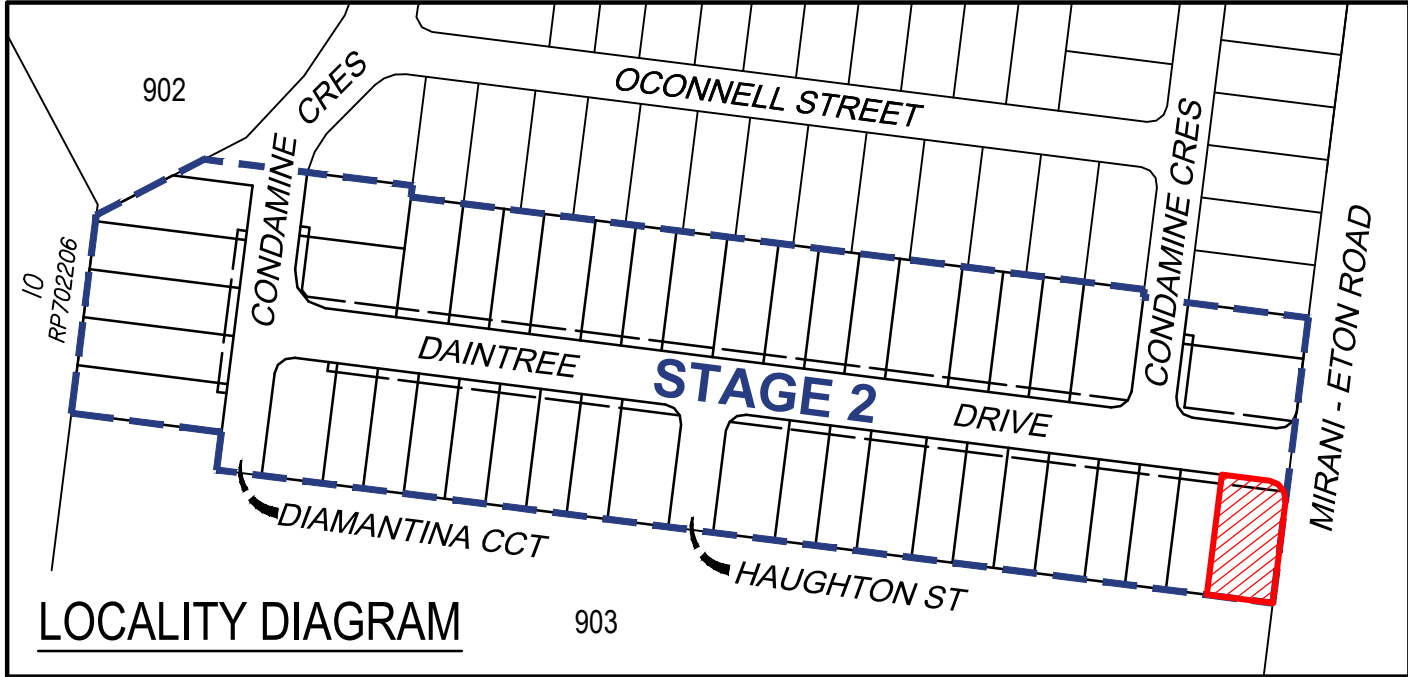


LOCALITY DIAGRAM



NOTES

- Areas and dimensions are subject to final survey and Survey Plan registration.
- Final presentation of areas will comply with requirements of the Registrar of Titles and may vary from the format shown on this Identification Plan.
- Proposed contours and fill are derived from Engineering Design provided by SCG Urban on 1/12/2025.
- This plan was prepared to satisfy Section 11 of the Land Sales Act 1984 and should not be used by any other person or corporation or for any other purpose.
- Levels shown are referenced to the Australian Height Datum (AHD) from origin OPM114053 (RL 52.103).
- Builders shall not build off the design levels shown; a site survey is required.
- All earthworks to allotments shall be completed under Level 1 supervision by a NATA Certified Geotechnical Testing Authority in accordance with the provisions of Appendix B of AS3798 - Guidelines of Earthworks for Commercial and Residential Developments. Residential - 95% of standard maximum dry density.

These notes are an integral part of this plan.

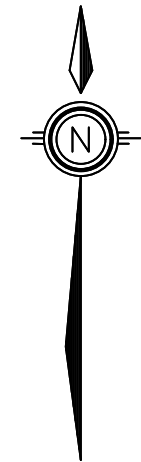

Scale 1:200 - Lengths are in Metres.

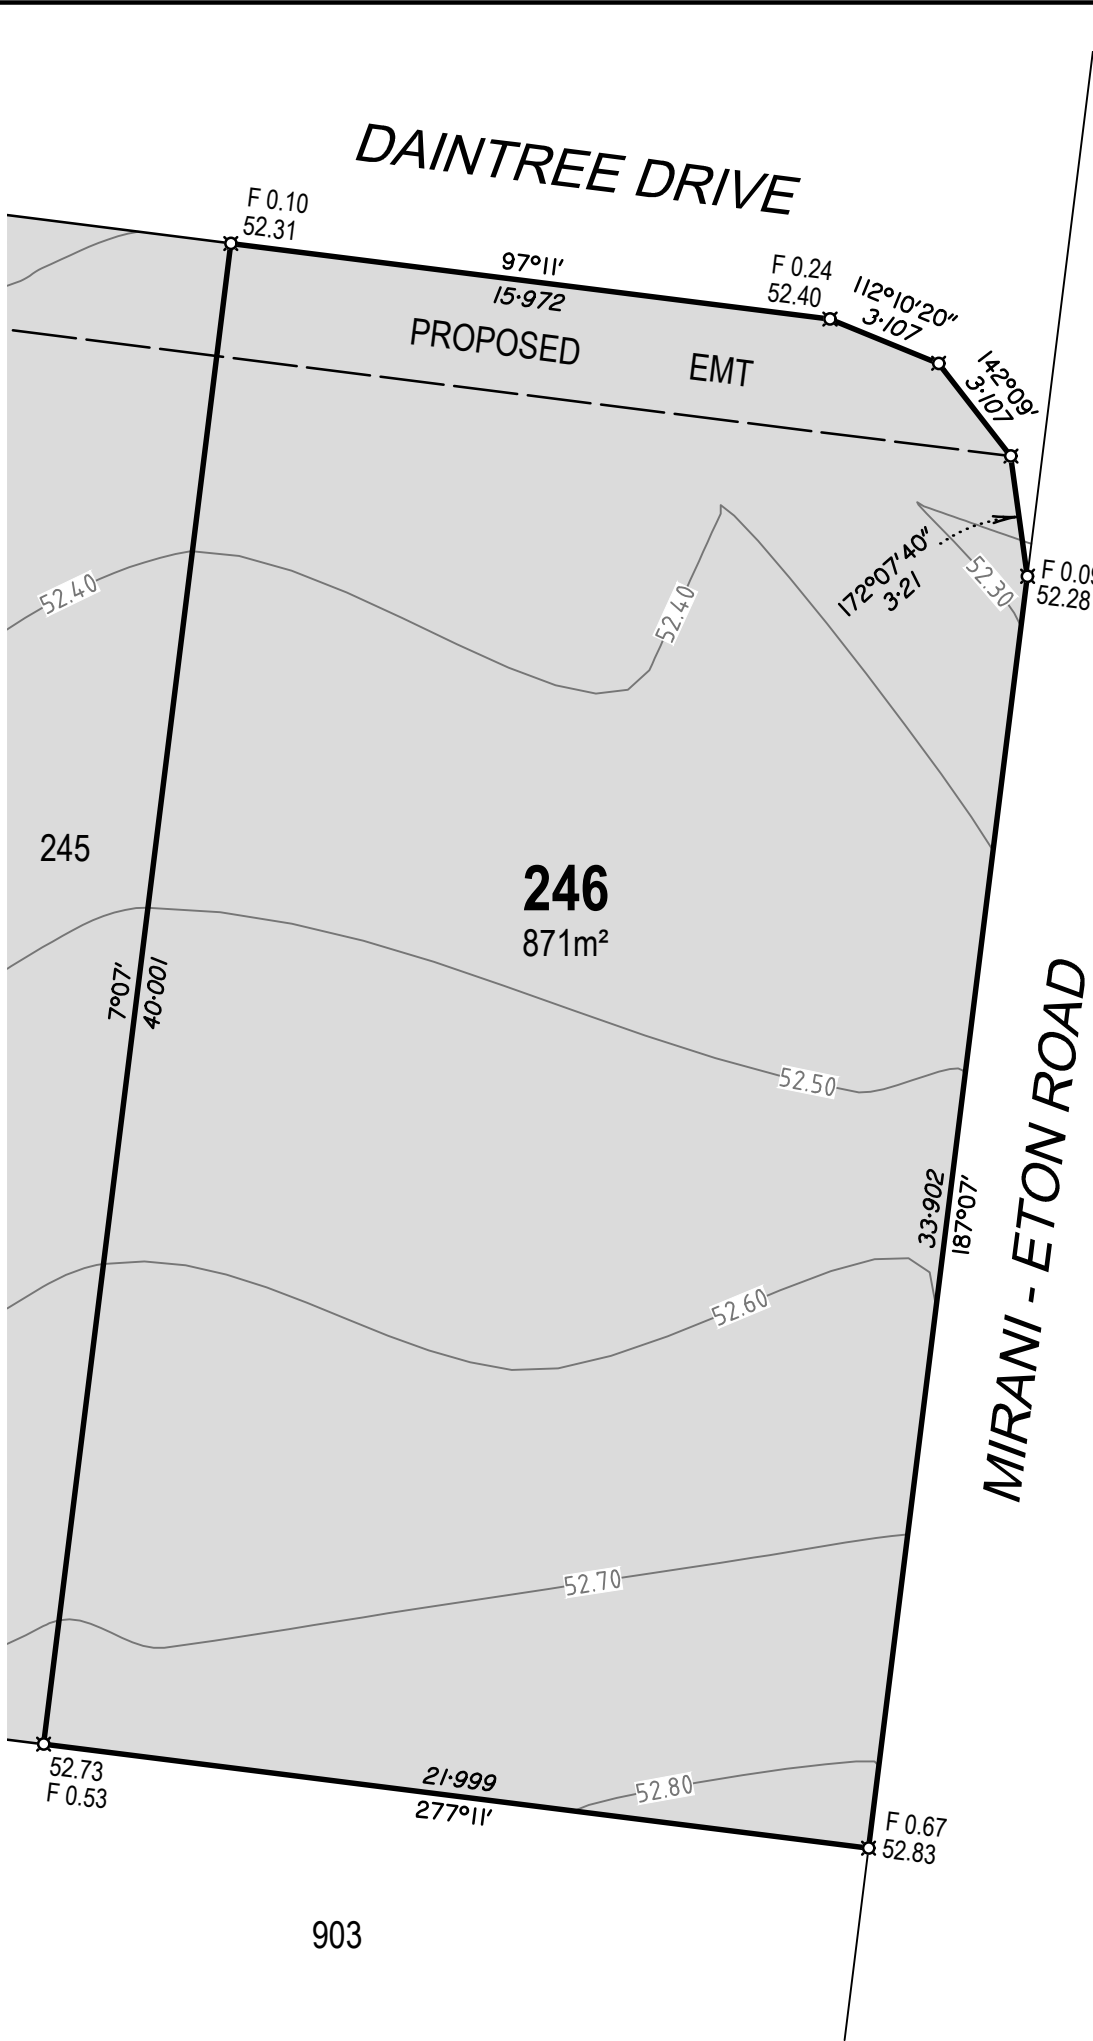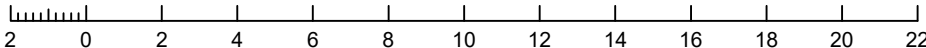

DISCLOSURE PLAN FOR
PROPOSED LOT 246

RIVERBEND MIRANI
STAGE 2

Currently Described as
Lot 900 on SP255615

Locality: Mirani
LGA: Mackay Regional Council

LEGEND

- Proposed Lot Boundary
- Proposed Easement Boundary
- Finished Surface Contour (0.1m Interval)
- Extent of Fill
- × 12.34 Denotes Finished Surface Level
- × F 0.23 Denotes Depth of Fill



Airlie Beach | Mackay | Townsville | Rockhampton | SE QLD
E: admin@visionsurveysqld.com.au P: 13000VISION

Cadastral Surveyor:

Christopher Mark Hetherington

Scale: 1:200 Original Sheet: A3

Horizontal Datum:
MGA94 ZONE 55

Vertical Datum:
AHD VIDE OPM114053 (RL 52.103)

Date: 13/01/2026 Sheet: 1 of 1

Drawing No: 25829-DP246 Rev: A